



West Elevation

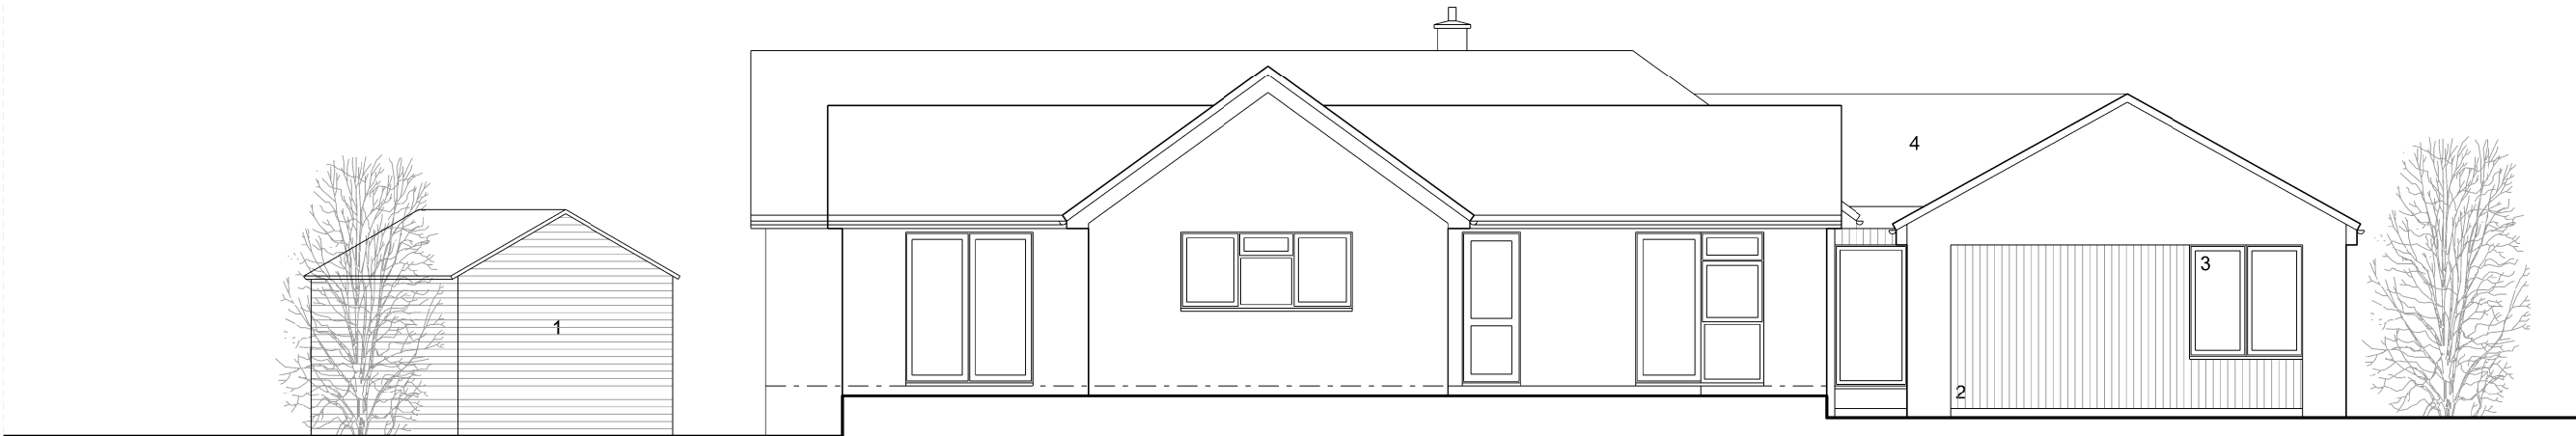

East Elevation

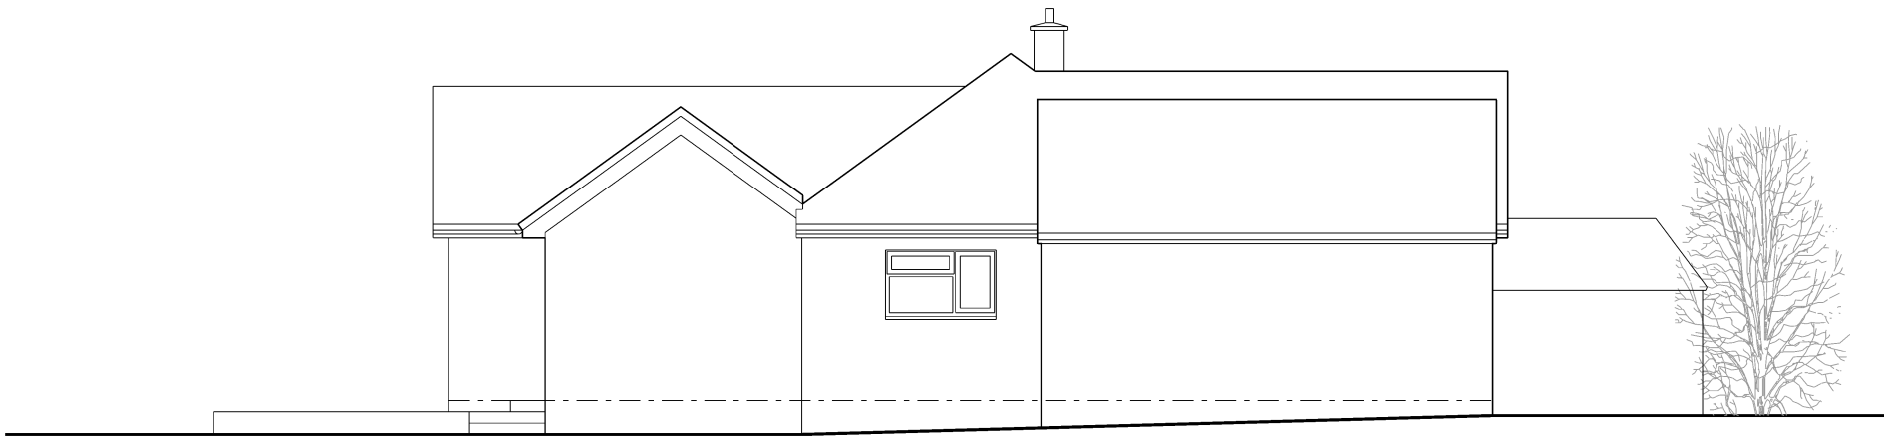

North Elevation



South Elevation

Notes:

Materials Key

- 1. Timber clad shed.
- 2. Composite T&G cladding.
- 3. Upvc double glazed windows.
- 4. Roof tiles to match existing.
- 5. Felt roofing.

Rev.	Date	Description

John Moran Architect
The Guild
High Street
Bath
BA1 5ED
tel: 01225 310792
07947 584387

Client
Michael & Annie Haird

Project
**Kingsmead, Little Challows,
Biddestone, SN14 7DU**

Drawing Title
Proposed Elevations

Drawing Status
Planning

Drawing Number
P 07

Date
07.01. 26

Scale
1:100 @ A3

