




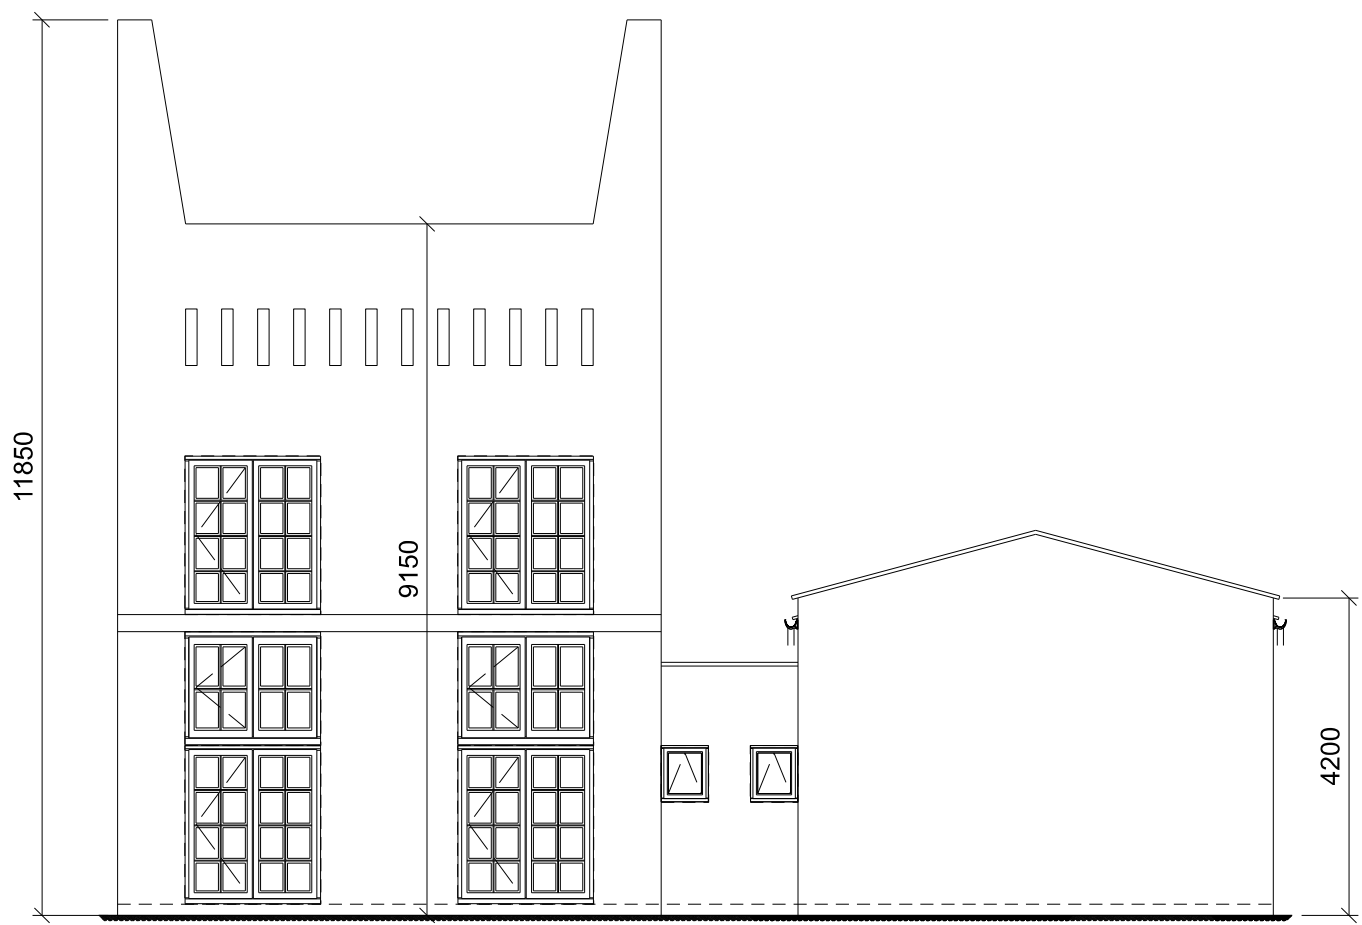


SOUTH ELEVATION

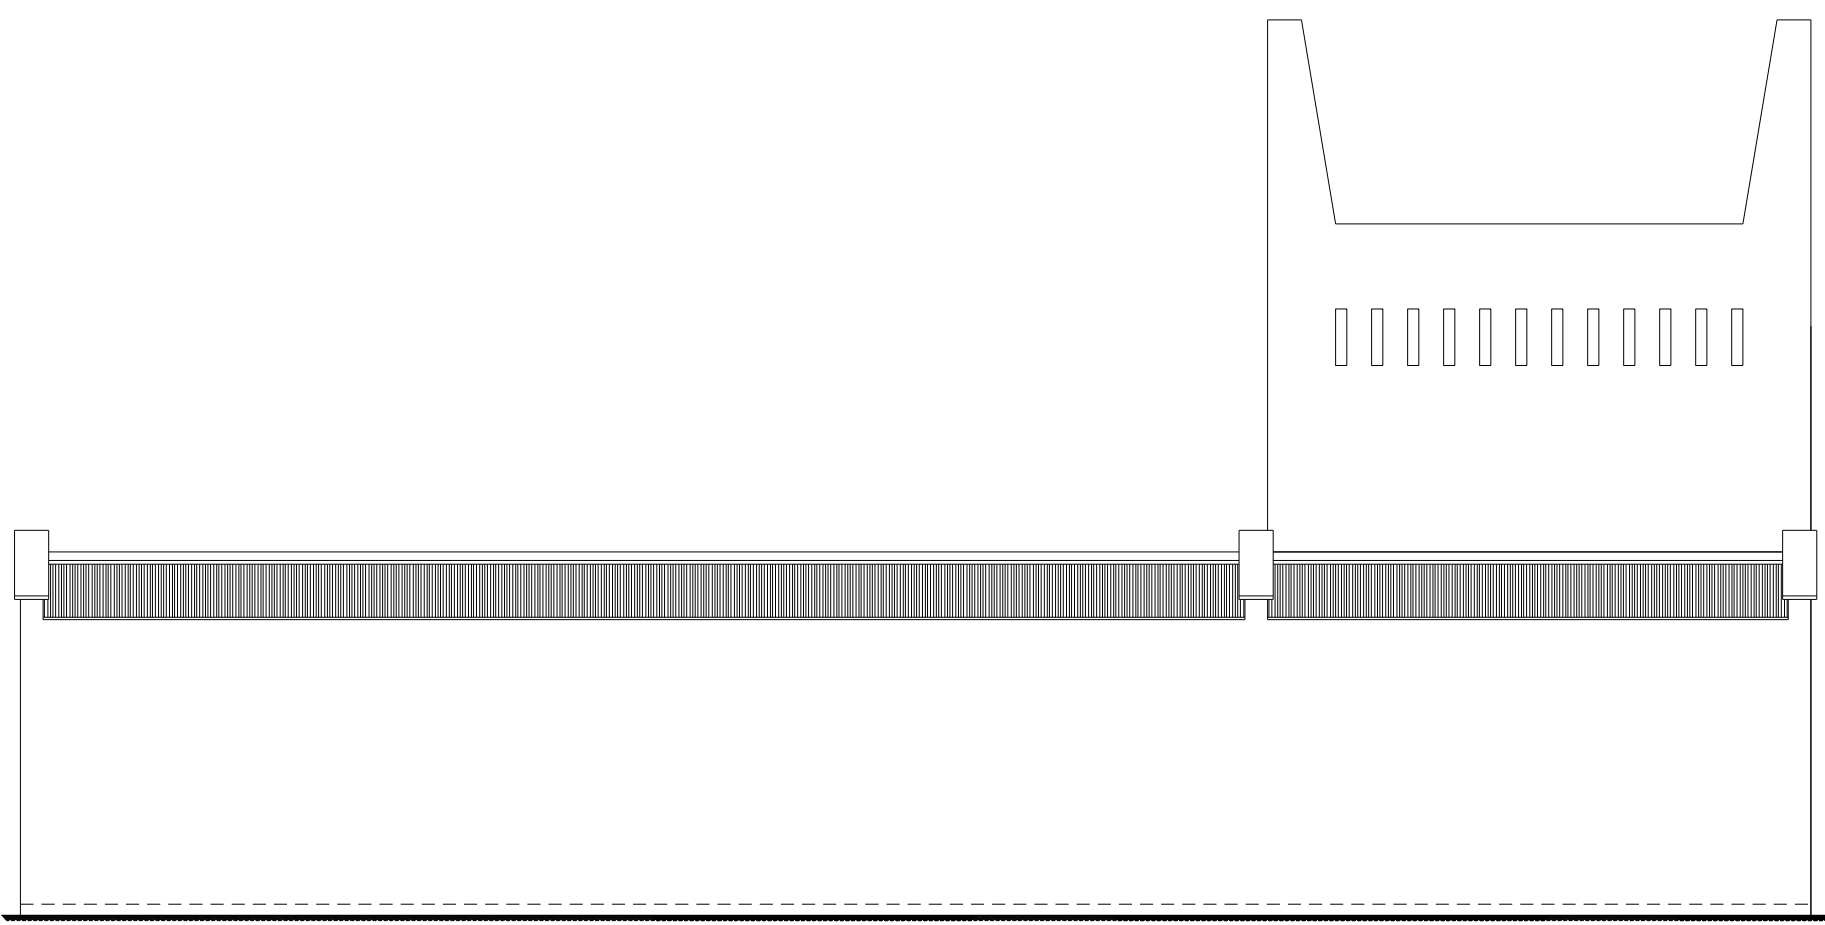


EAST ELEVATION

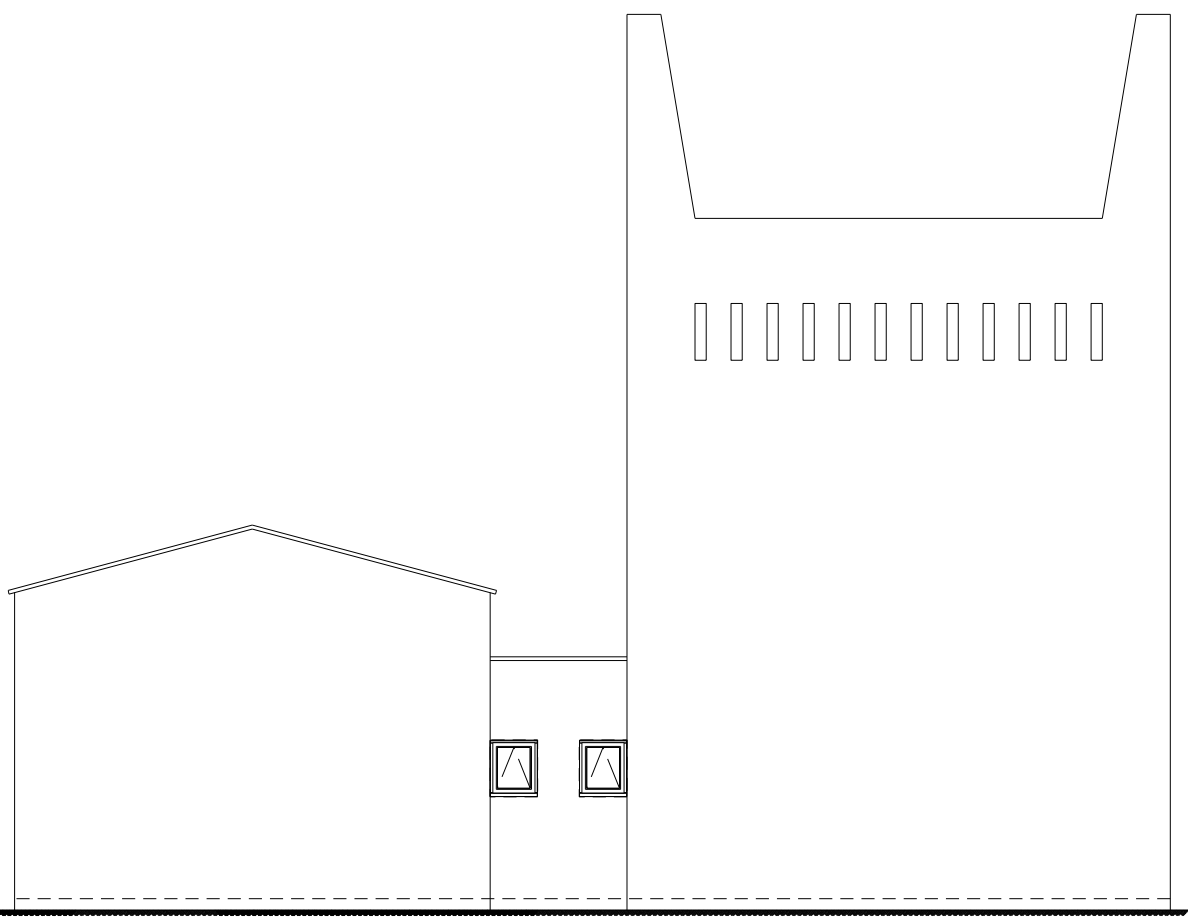

NORTH ELEVATION

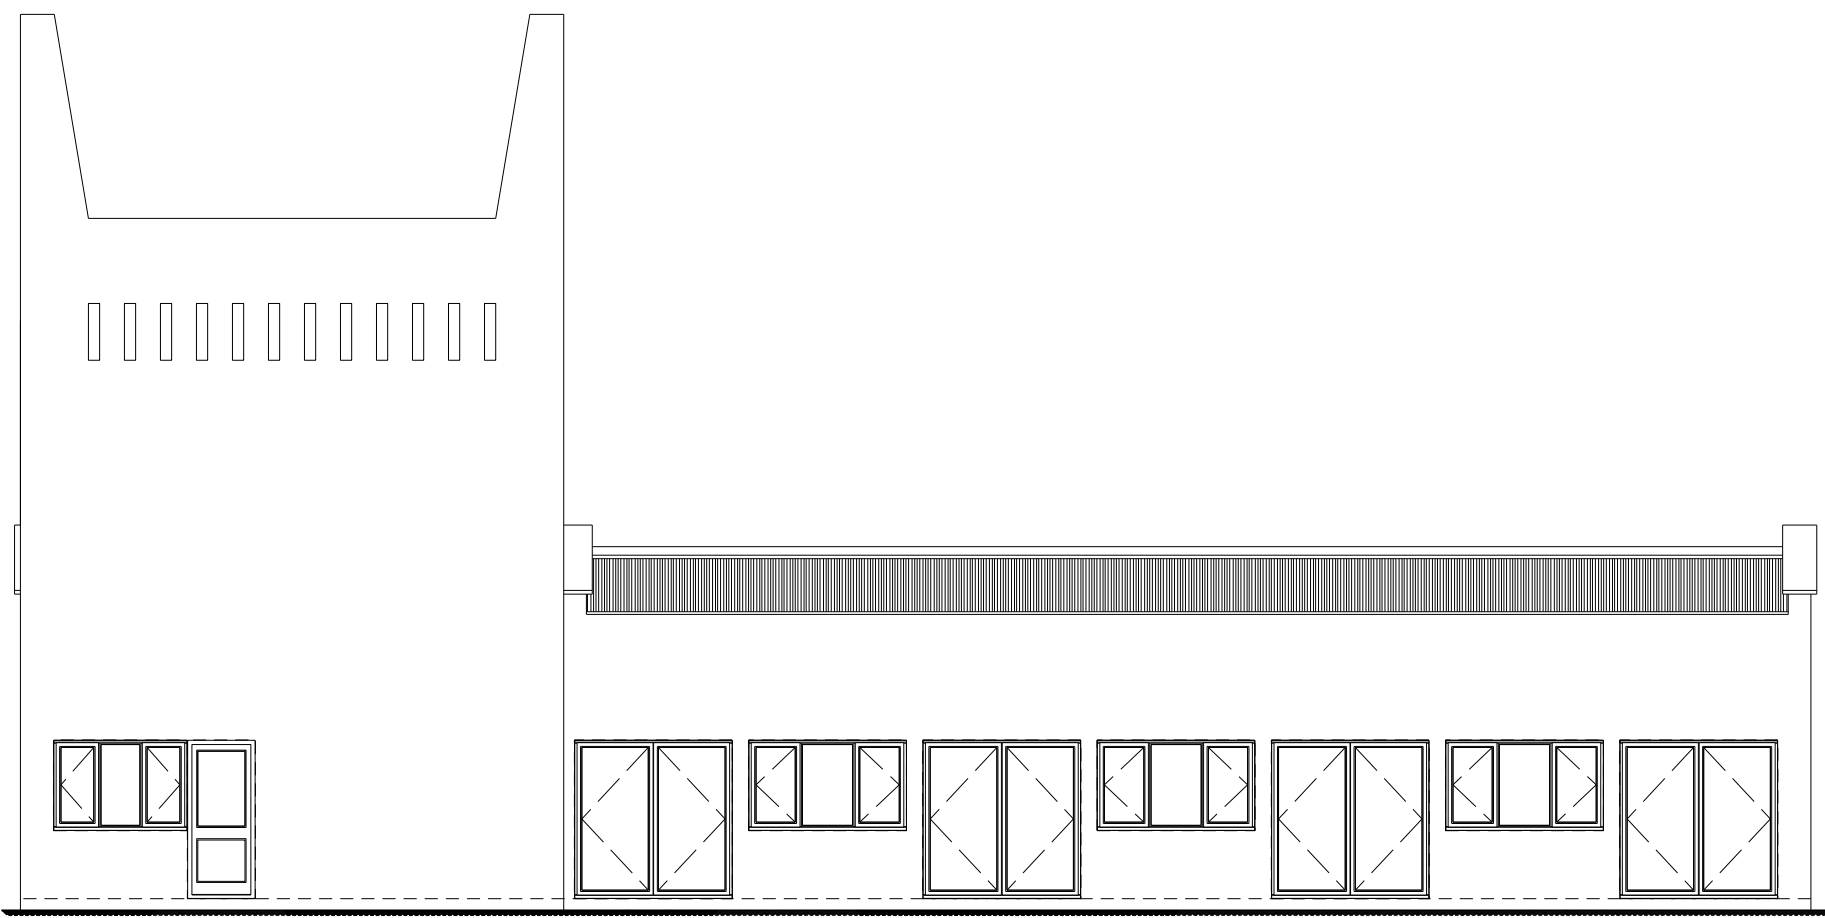

WEST ELEVATION

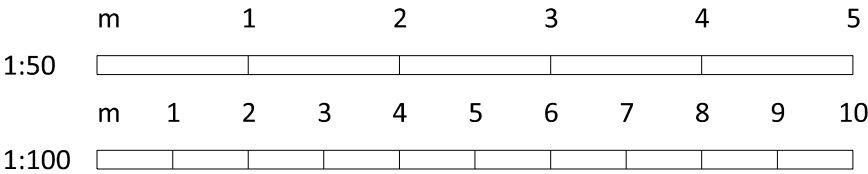

E		
D		
C		
B		
A		
Rev	Date	Notes
 TOWN AND COUNTRY PLANNING DEVELOPMENT CONSULTANTS LPC (TRULL) LTD., TRULL, TETSBURY, GLOUCESTERSHIRE GL8 8SQ Tel: 01285 841433 email: admin@lpcnld.com		
Client	?????	
Project	Proposed ??? The Stoneyard Polkey Lane Corsham	
Drawing	Proposed Elevations	
Date	Feb 26	Scale 1:100 @ A2
Drawing Number	LPC 5510 PR 03	