




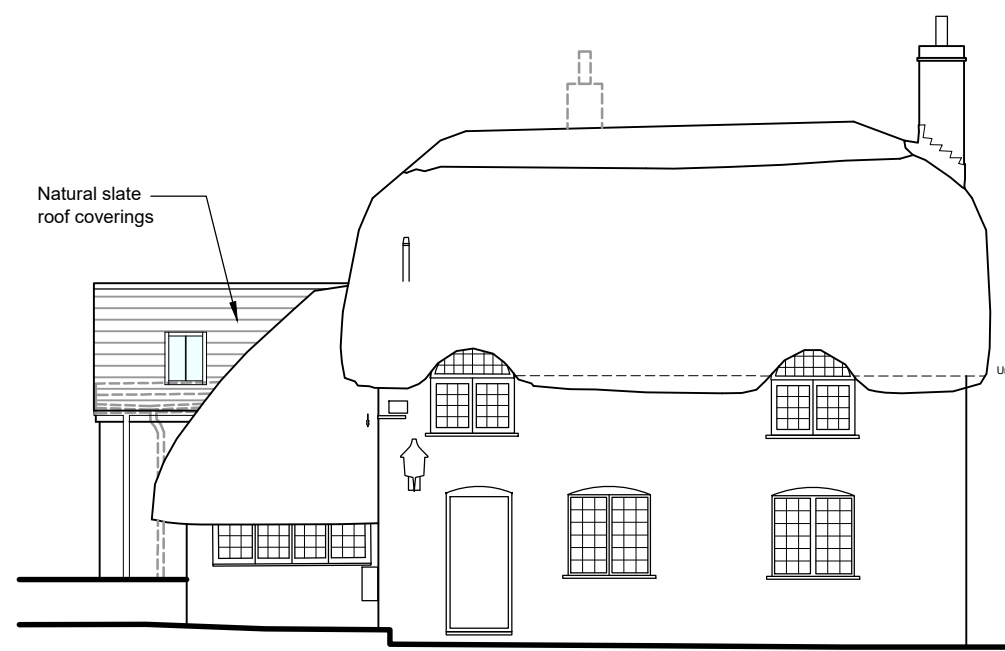


PROPOSED FRONT ELEVATION (west)
Scale 1:100

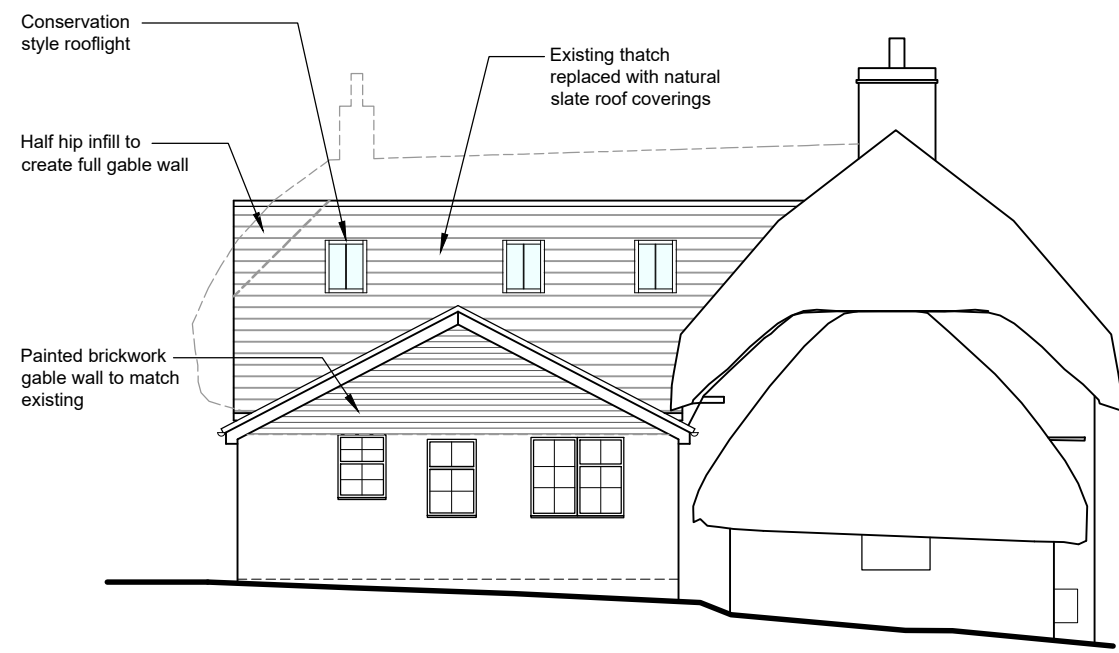

PROPOSED SIDE ELEVATION (north)
Scale 1:100

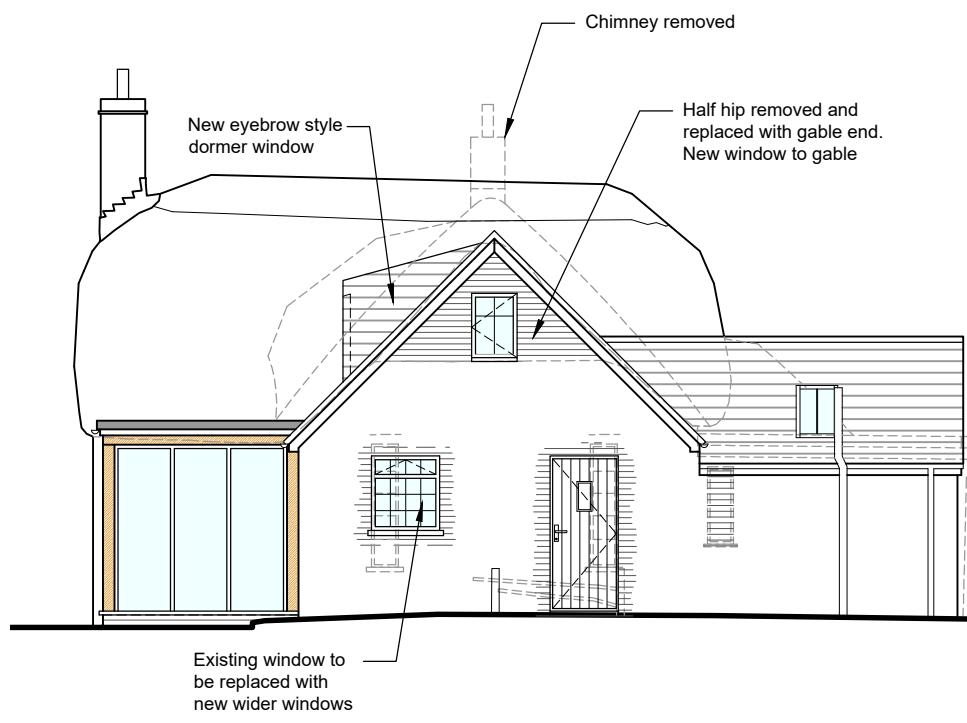


PROPOSED REAR ELEVATION (east)
Scale 1:100

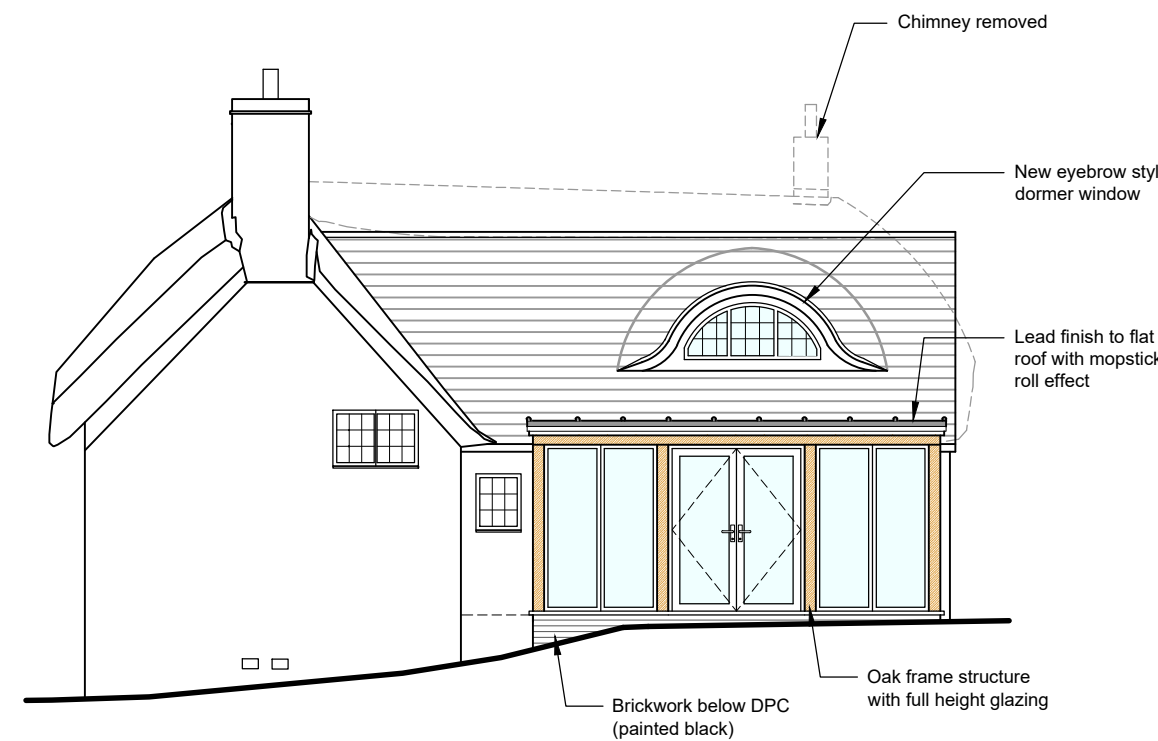


PROPOSED SIDE ELEVATION (south)
Scale 1:100


DRAWING FOR PLANNING PURPOSES ONLY.
NOT TO BE USED FOR CONSTRUCTION.

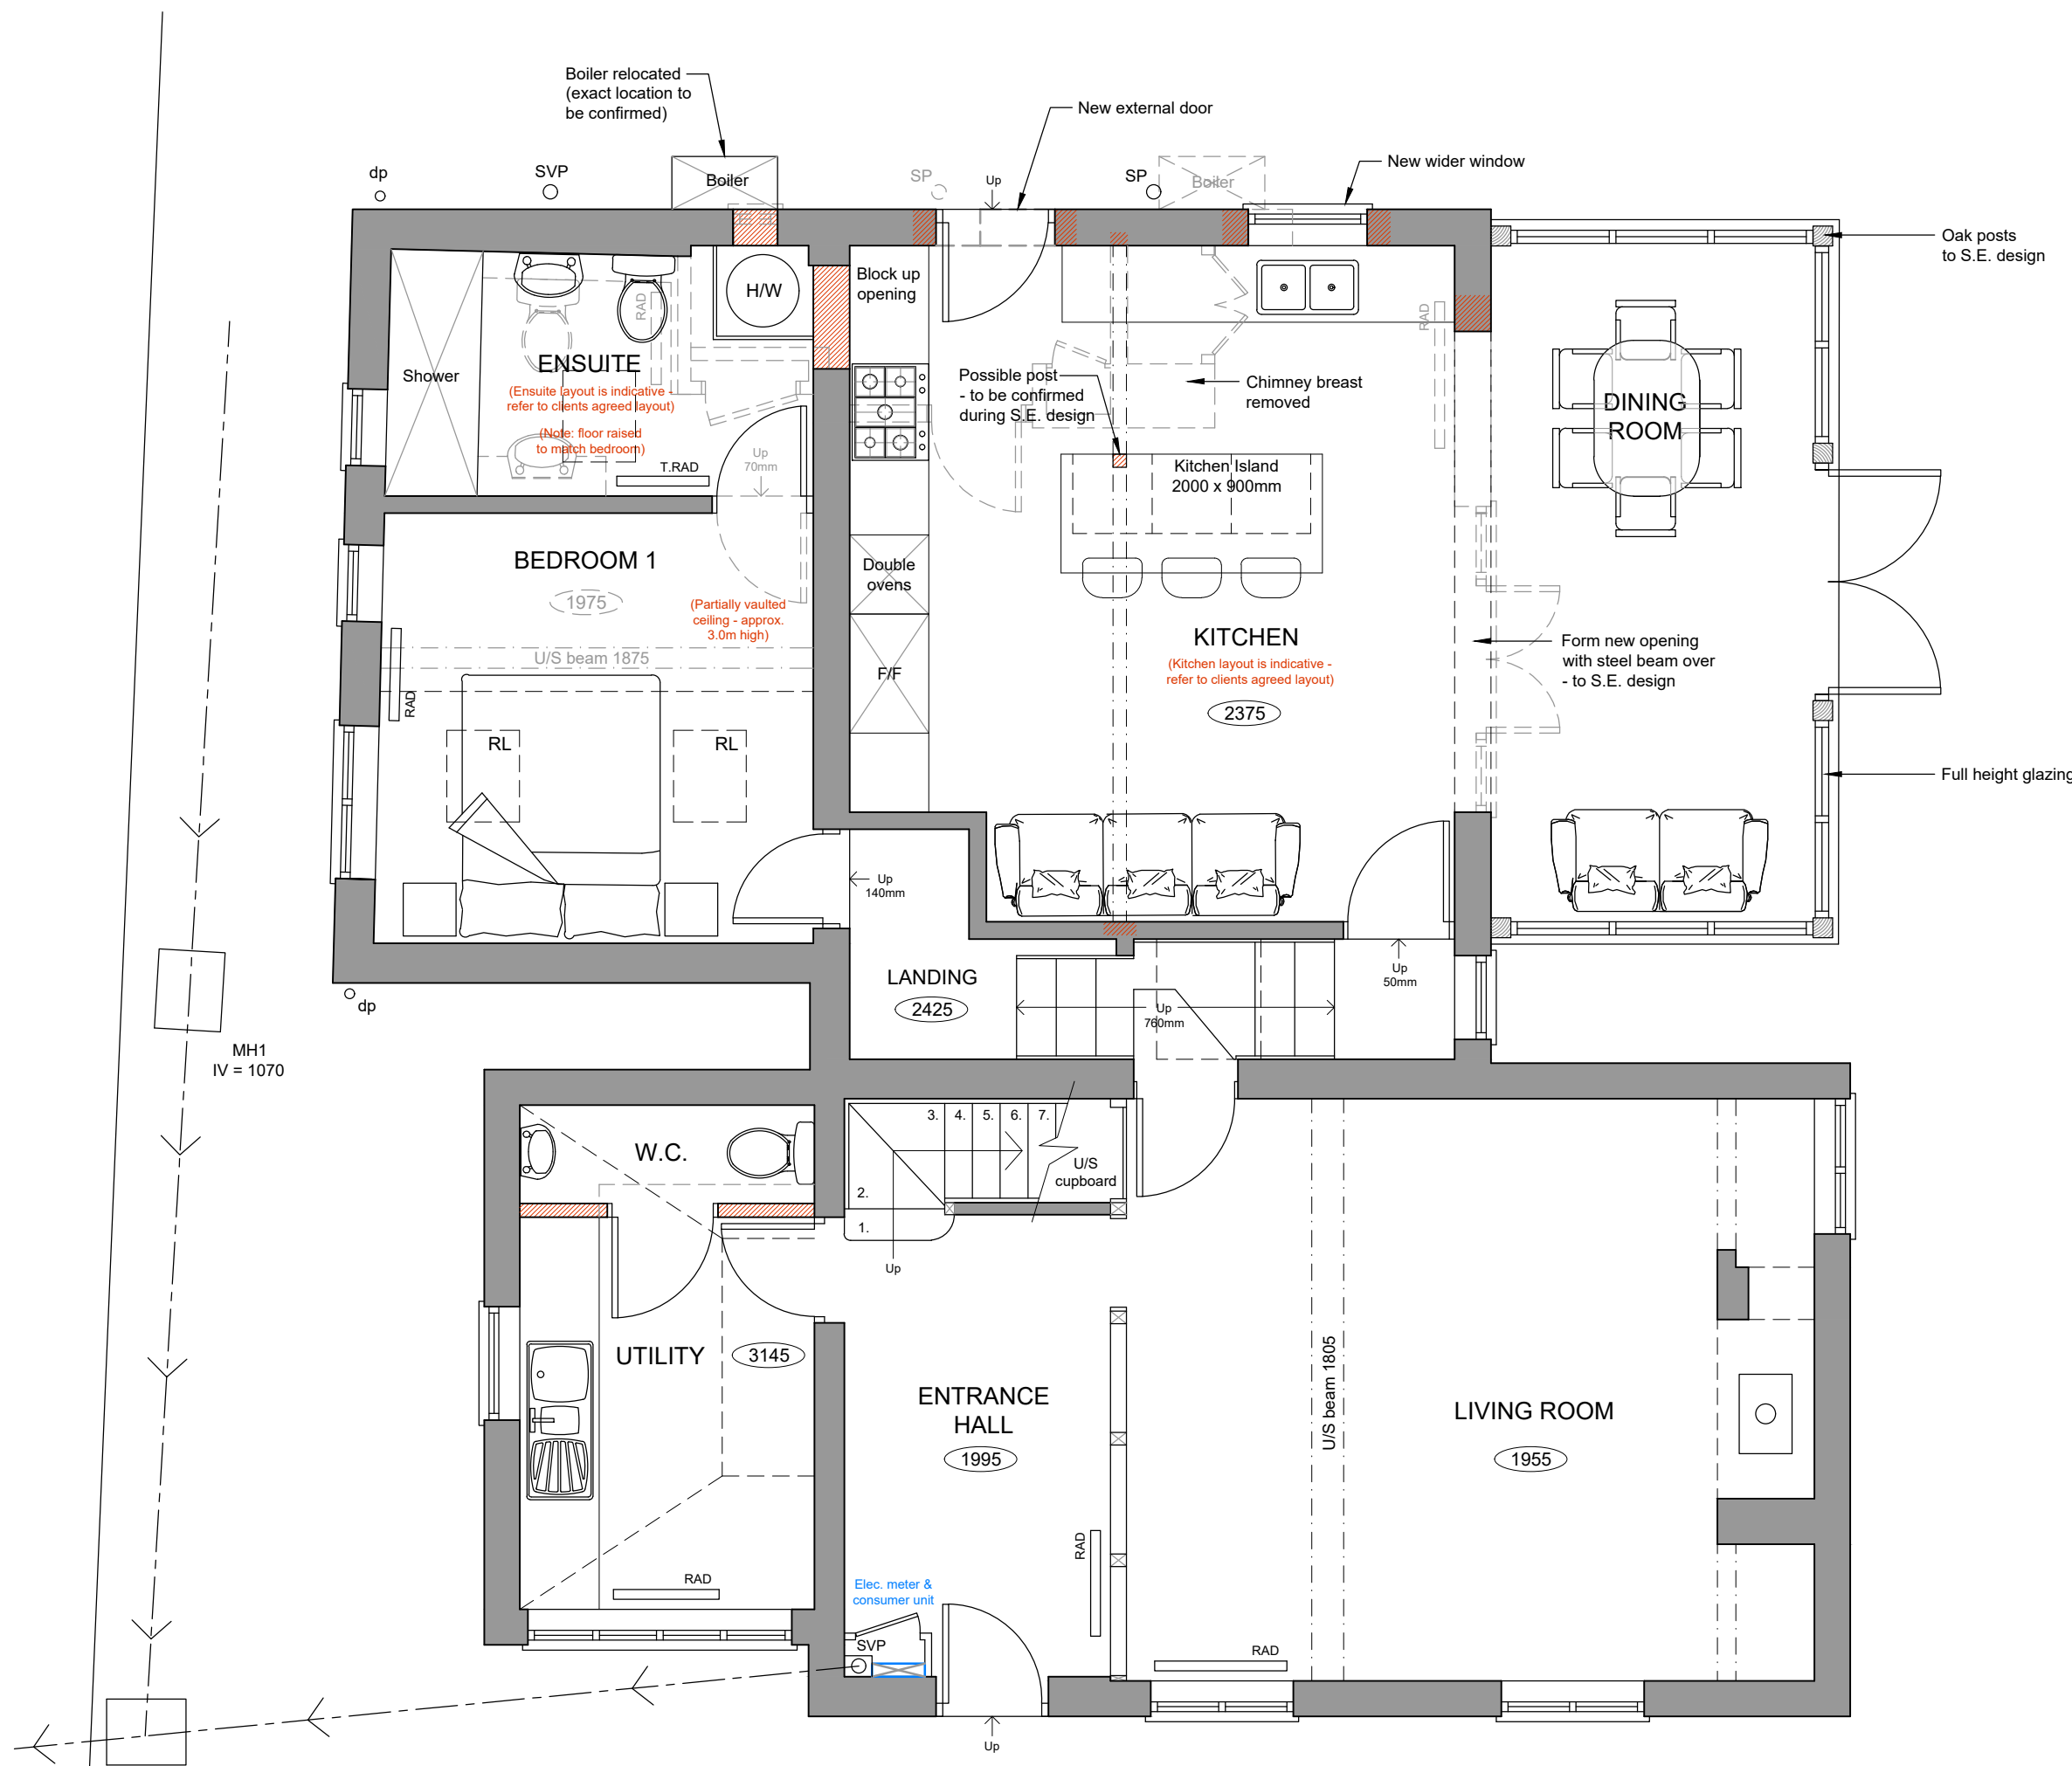


PROPOSED GROUND FLOOR LAYOUT
Scale 1:50

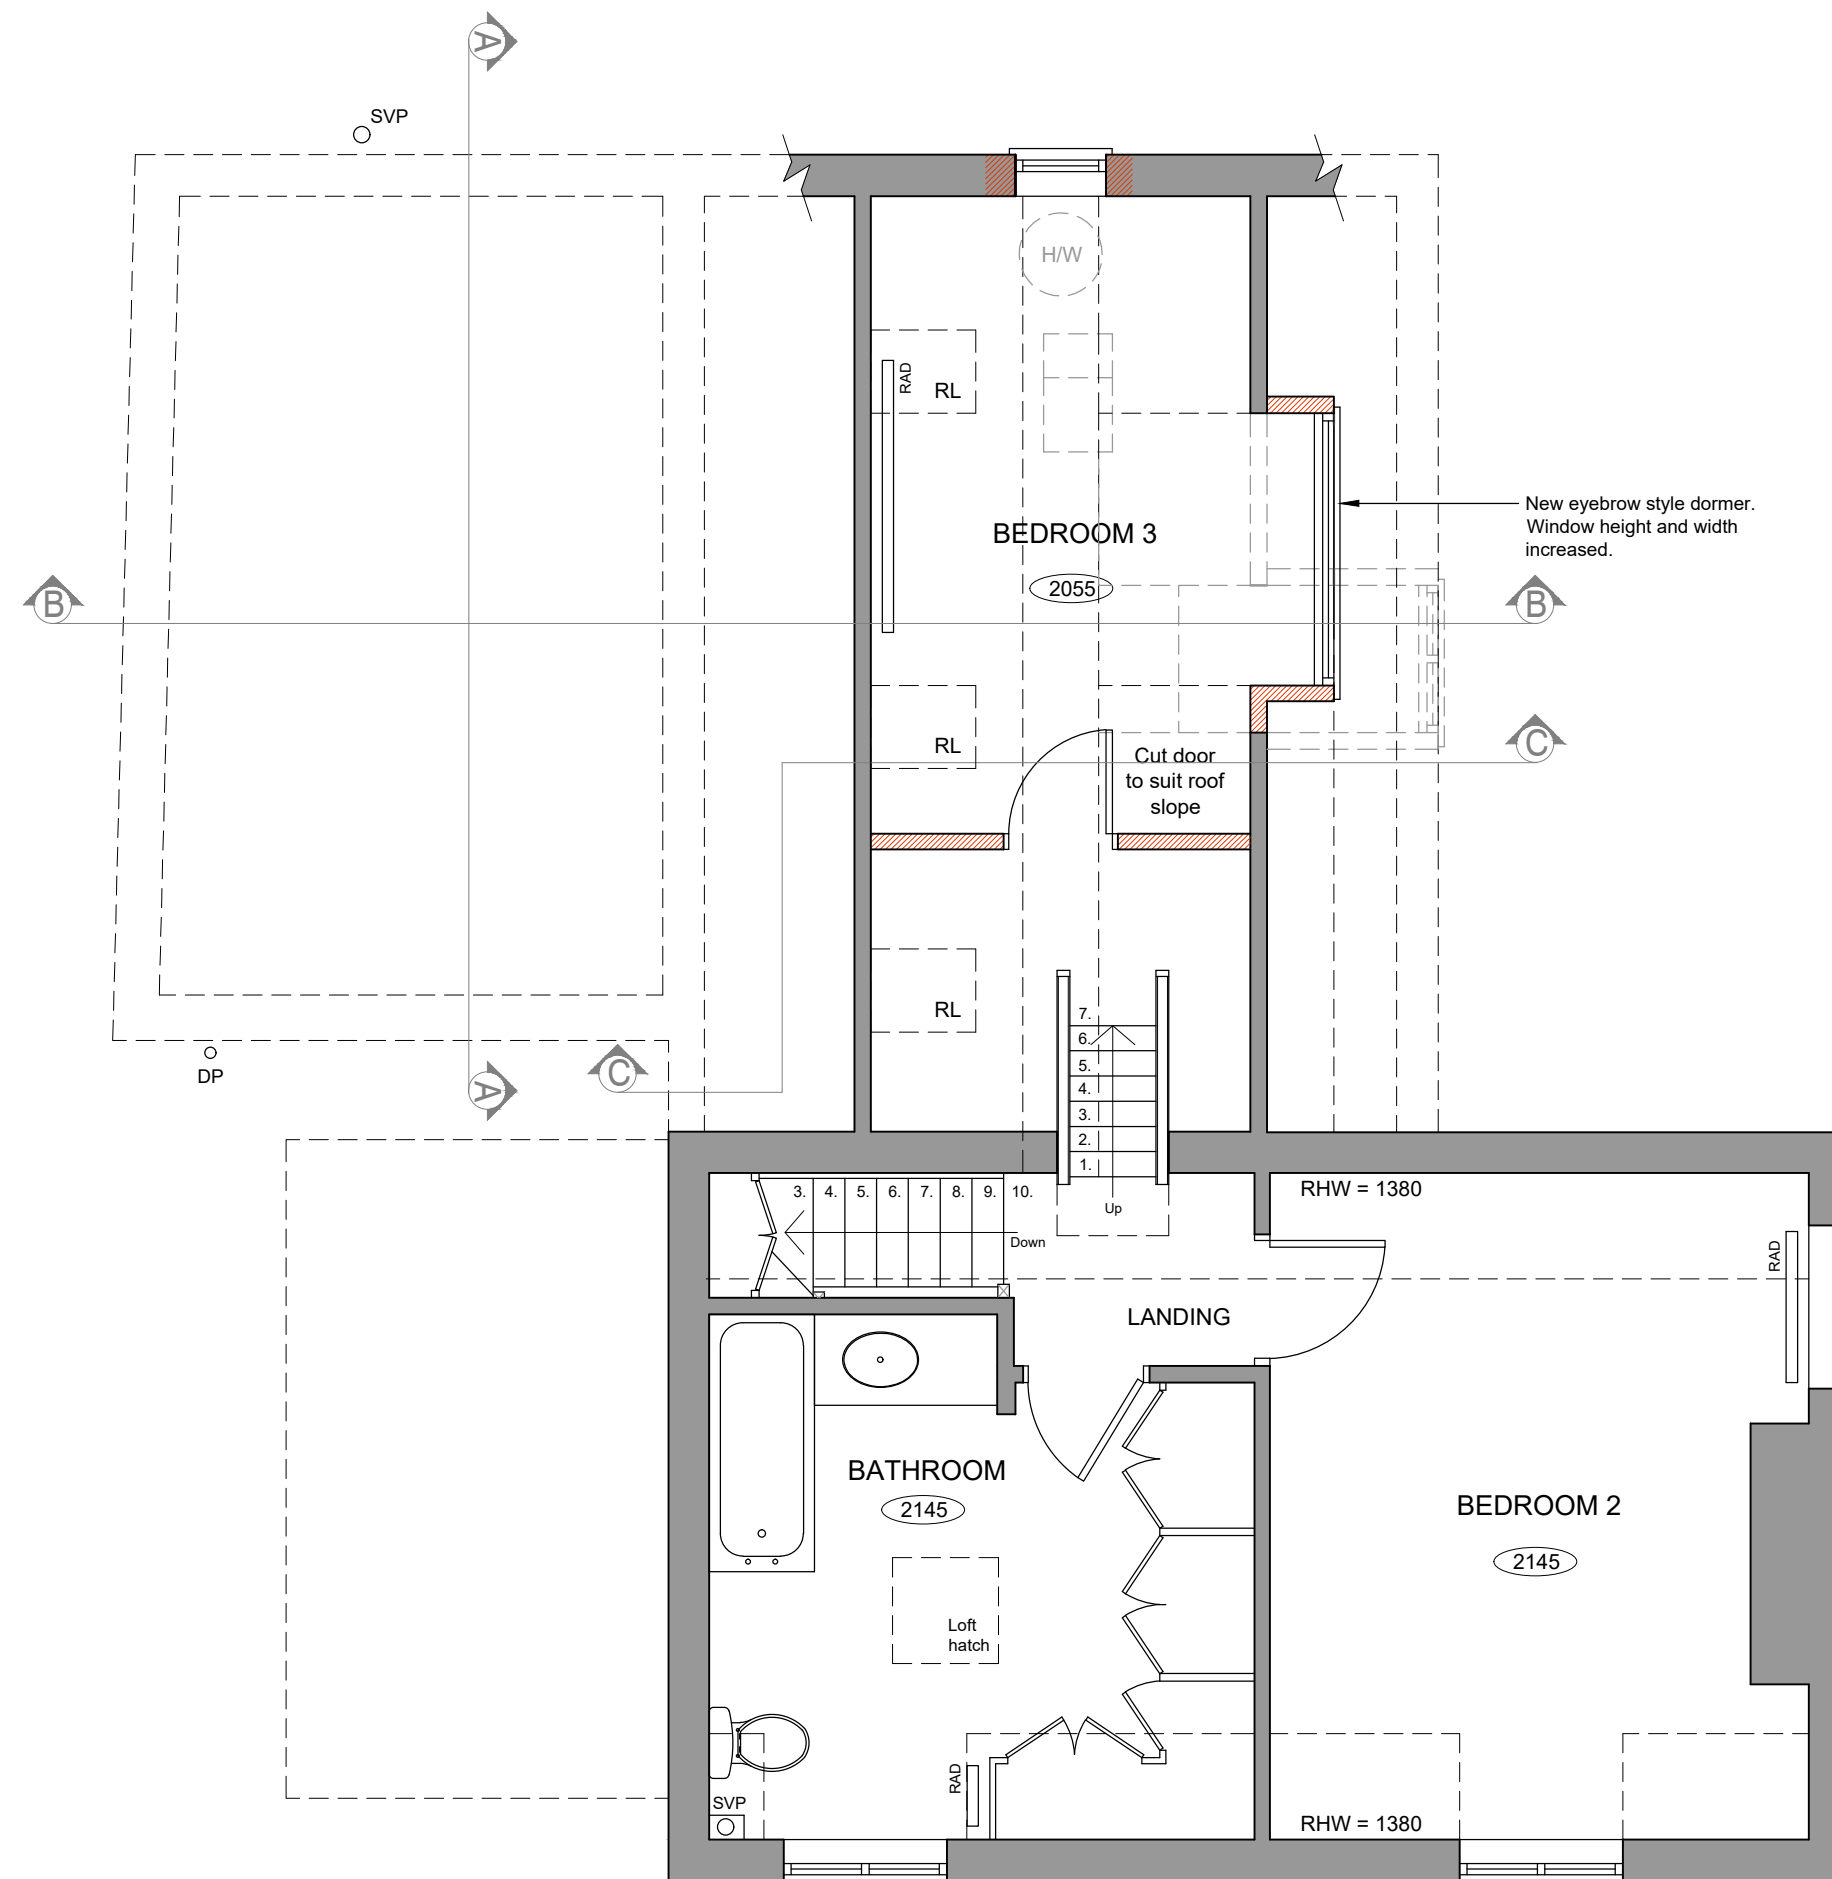


PROPOSED FIRST FLOOR LAYOUT
Scale 1:50

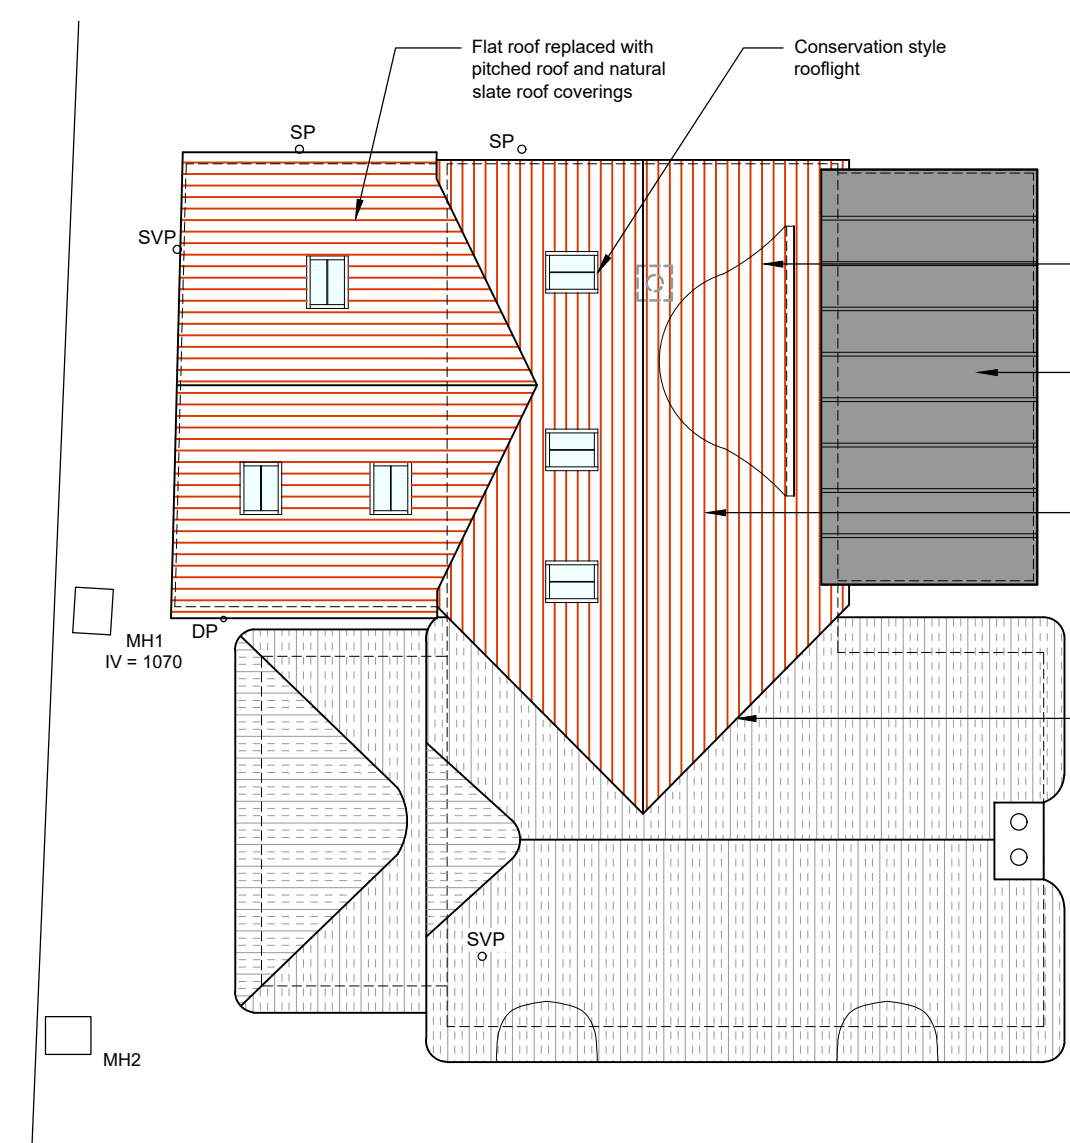


PROPOSED ROOF PLAN / SITE LAYOUT
Scale 1:100

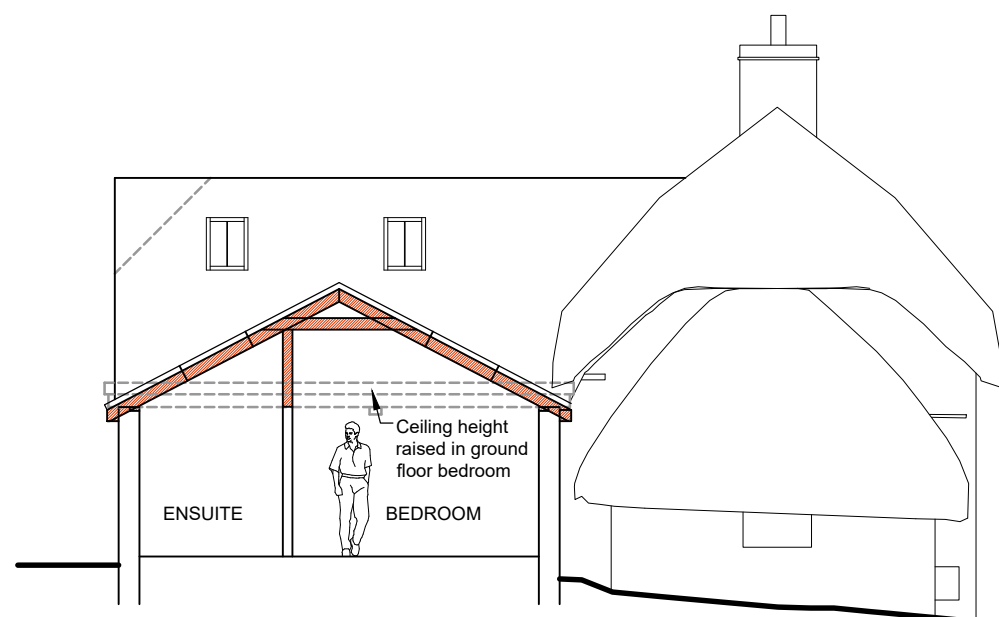


PROPOSED SECTION A - A
Scale 1:100

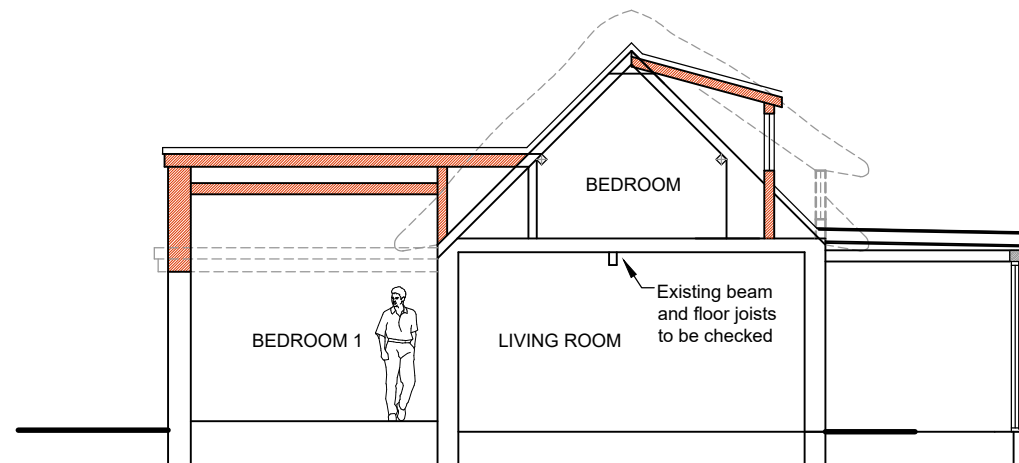


PROPOSED SECTION B - B
Scale 1:100

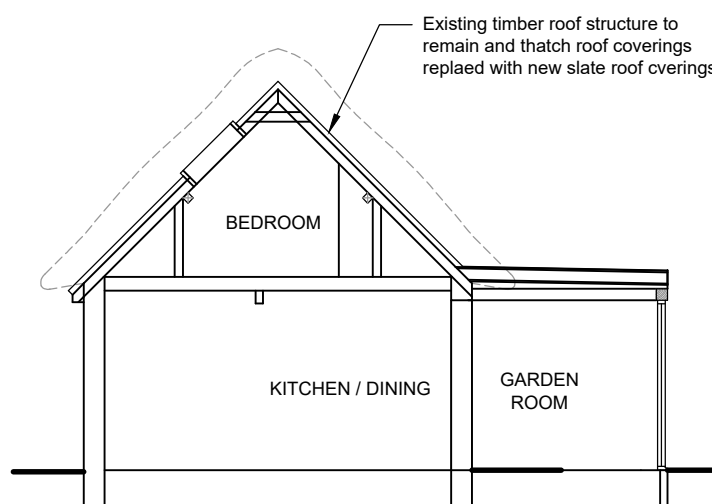

PROPOSED SECTION C - C
Scale 1:100

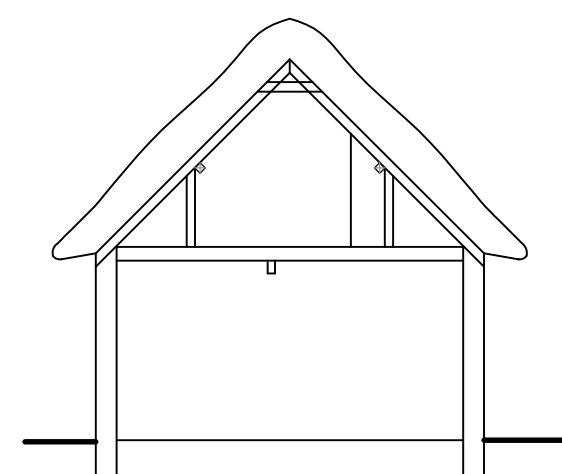

EXISTING SECTION
Scale 1:100

 

Ground Floor
6 Pelhams Court
Marlborough
Wiltshire SN8 2AG

T. 01672 518 278
E. info@tuttlearchserv.co.uk
facebook.com/tuttlearchserv
W. tuttlearchserv.co.uk

JOB TITLE

Rear Thatched Roof Replaced With Slate, Existing Flat Roof Replaced With New Pitched Roof, New Single Storey Oak Framed Extension, Replacement Garage Building, and New Timber Framed Annexe Building at Ash Tree Cottage, Easton Royal, Marlborough, Wiltshire, SN9 5LZ

DRAWING TITLE

Proposed Ground and First Floor Layout, Elevations, Sections and Roof Plan

DRAWING NUMBER

Ash Tree Cottage - Proposed - 03

REVISIONS

SCALE	DATE	DRAWN BY	PAPER SIZE	JOB No.
As Indicated	Dec. 25	AJA	A1	1515