


THIS DRAWING IS COPYRIGHT
Contractor must take site sizes

Any discrepancies between the
drawing and site conditions
should be reported to the
Principal Designer

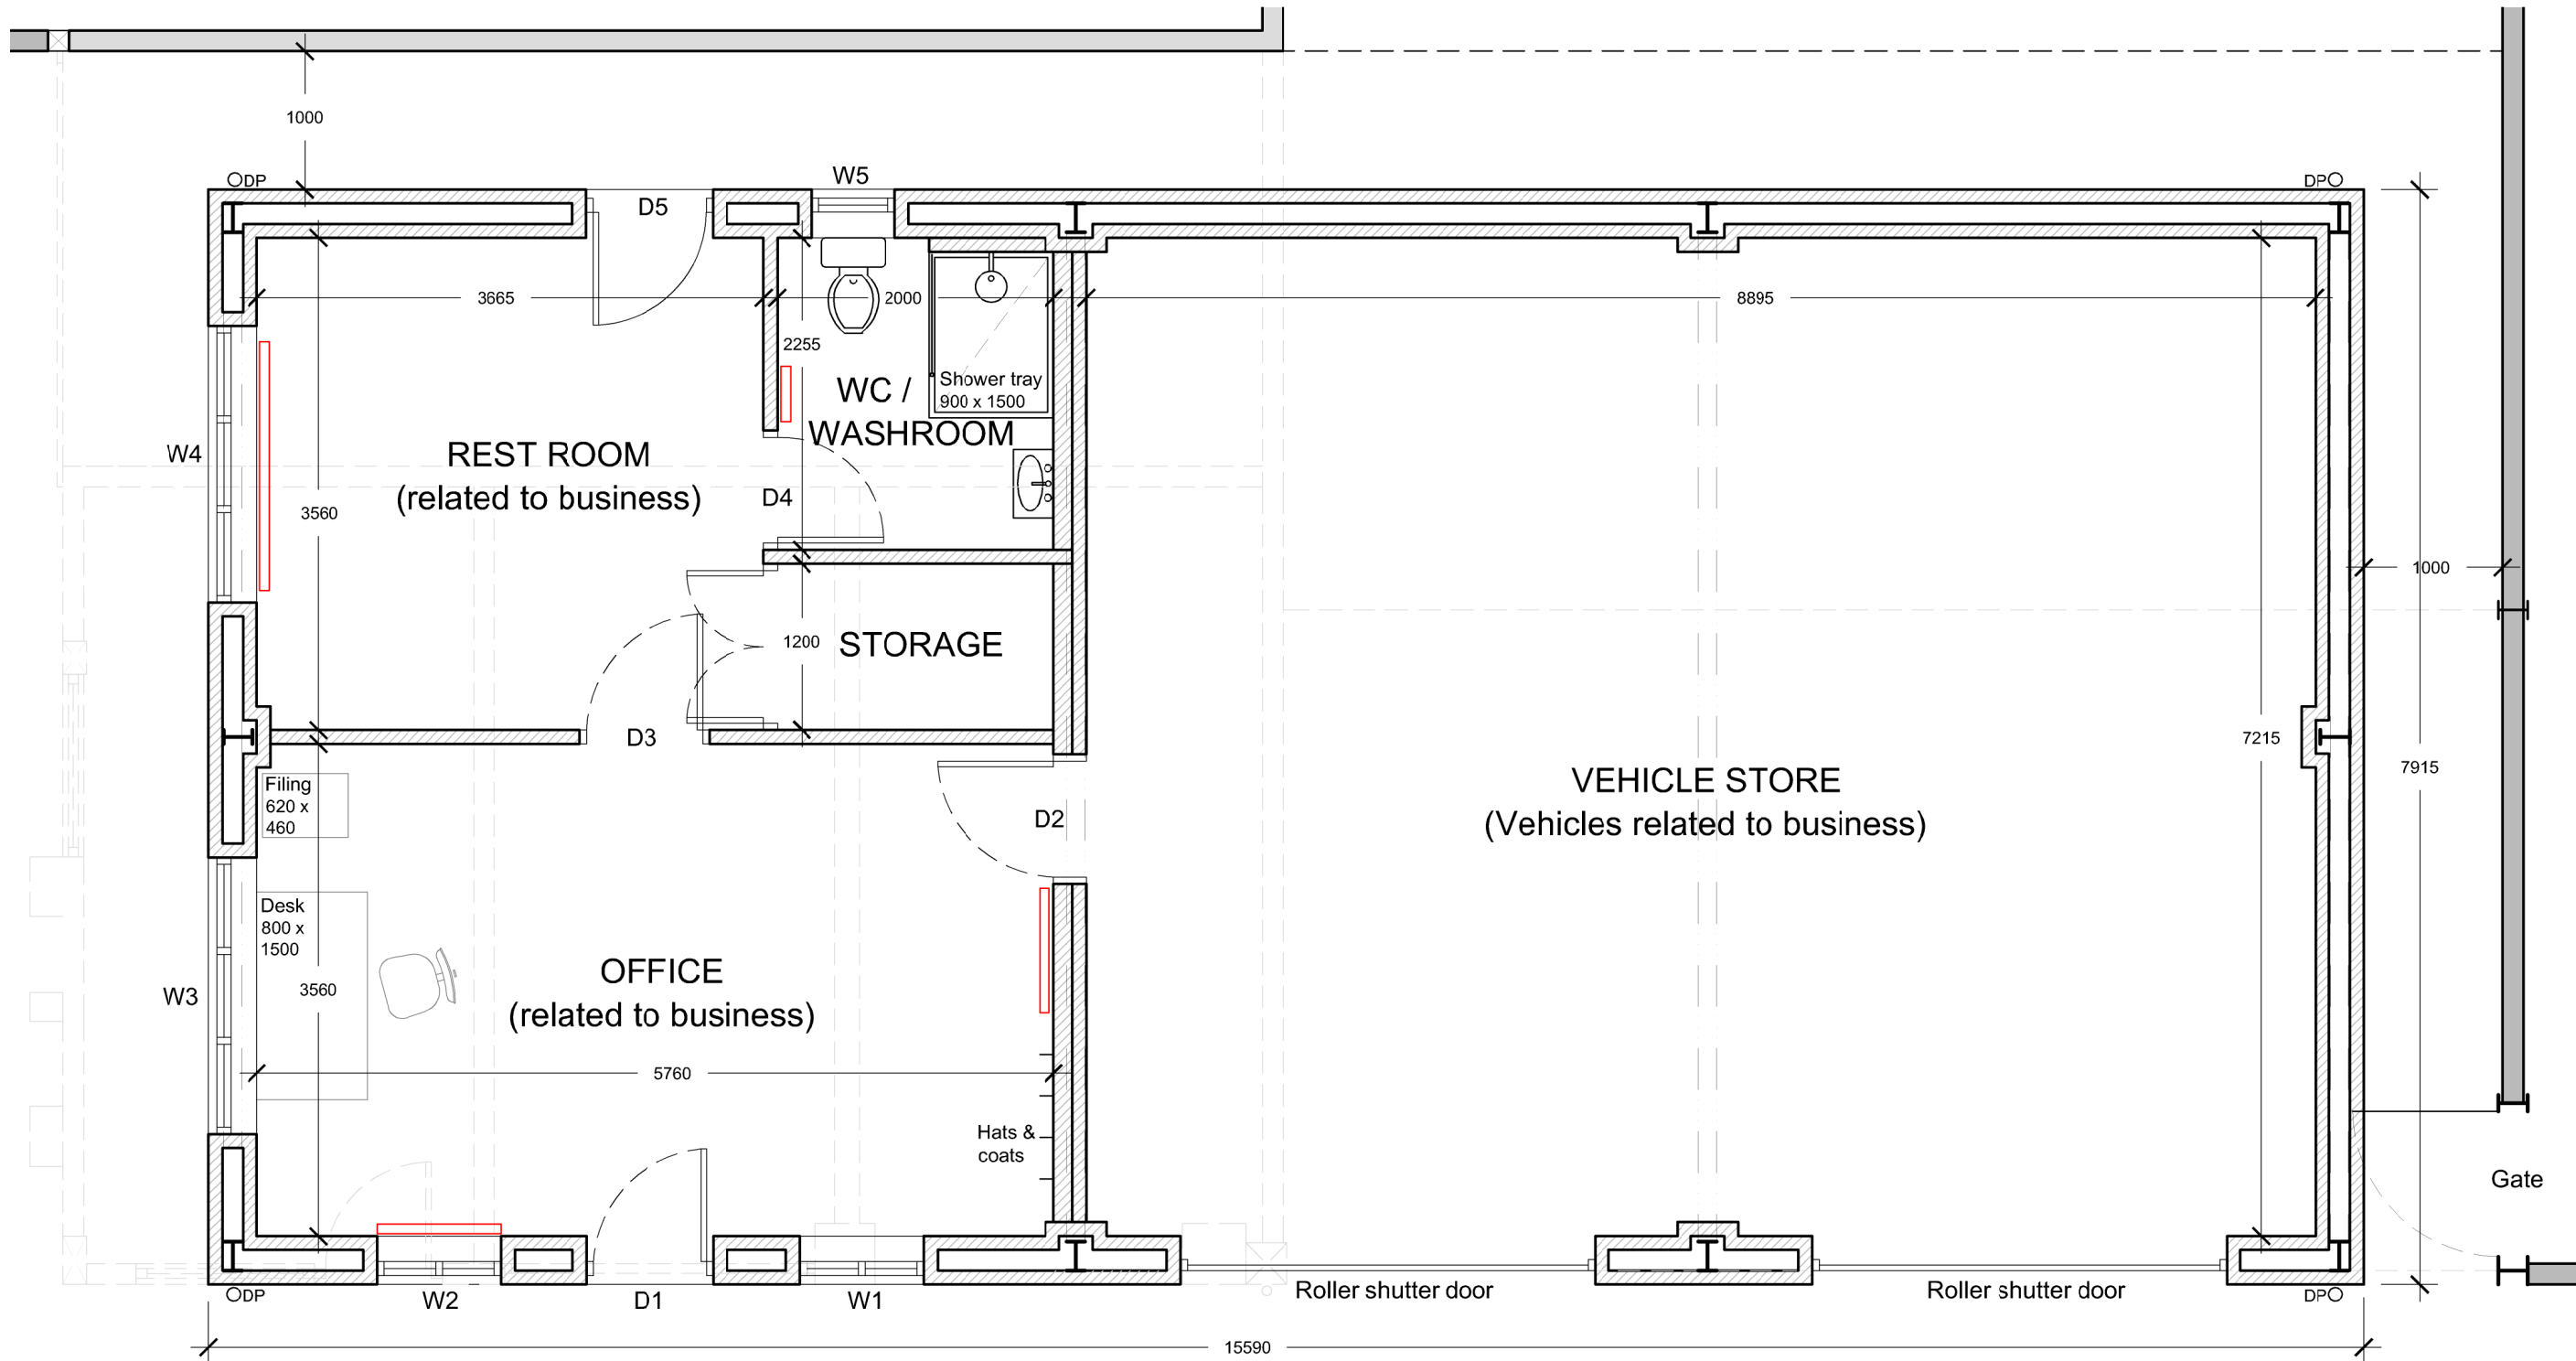

**PROPOSED
FLOOR PLAN**
Scale 1:50

Overhead electrical cables
(at north west corner)

Outline of proposed building

Outline of buildings
to be demolished

Position of overhead cables.
Survey information provided
by Matthew Read.

Gate

Garden

Farm
House

Yard

EP
(Approximate)

**PROPOSED
BLOCK PLAN**
Scale 1:500



Materials

Structure - Steel frame
Walls - Reconstituted stone up to
eaves level and timber cladding at
gable end
Roof - Composite metal

E	06/02/2026	Red line amended on block plan to match location plan	JG
D	28/01/26	Height of roller shutter doors and eaves increased.	JG
C	26/01/26	Workshop amended to 'Rest Room' WC/Wash Room relocated Wall make up amended.	JG
B	08/01/26	Proposed elevations indicated and bat/bird boxes added.	JG
A	23/09/25	WC / Wash Room added. Building repositioned. Office / Workshop 15ft bay increased to 20ft bay.	JG
Rev.	Date		init


CLIENT
R M & B K RAWLINGS
GREAT ELM FARM, PINK LANE,
CHARLTON, MALMESBURY, SN16 9DS

PROJECT
**REPLACEMENT OF BUILDING
(OFFICE / WORKSHOP / VEHICLE
STORE)**


DRAWING
**PROPOSED PLANS AND
ELEVATIONS**

DRAWN: JG	Date: 17/09/2025	Scale: As stated @ A2
Drawing number: 4439-02	Rev. E	


DOLMAN
ARCHITECTURAL DESIGNERS BUILDING SURVEYORS
COST CONSULTANTS CDM PRINCIPAL DESIGNERS
Sussex House Bath Road Devizes Wiltshire SN10 2AF
Tel: 01380 729456
Web: www.dclmansurveyors.co.uk
Email: info@dolmansurveyors.co.uk

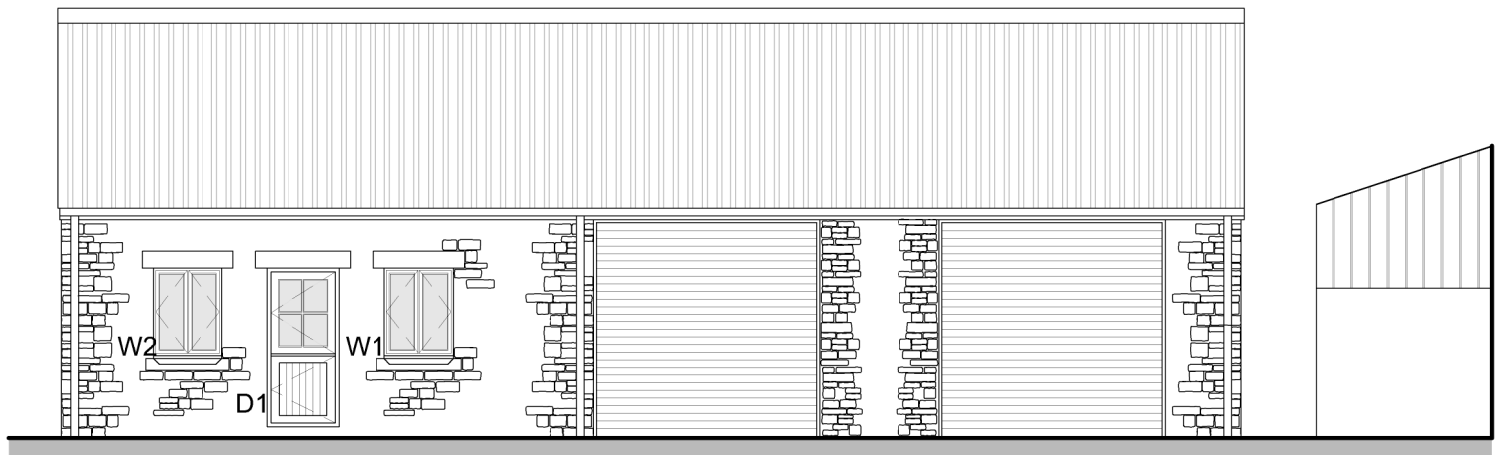

**PROPOSED
SOUTH ELEVATION**
Scale 1:100

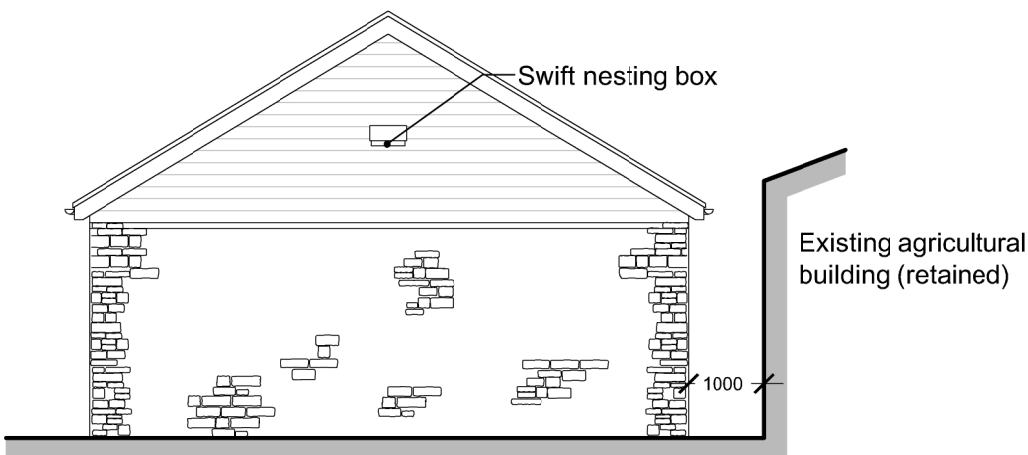


**PROPOSED
EAST ELEVATION**
Scale 1:100

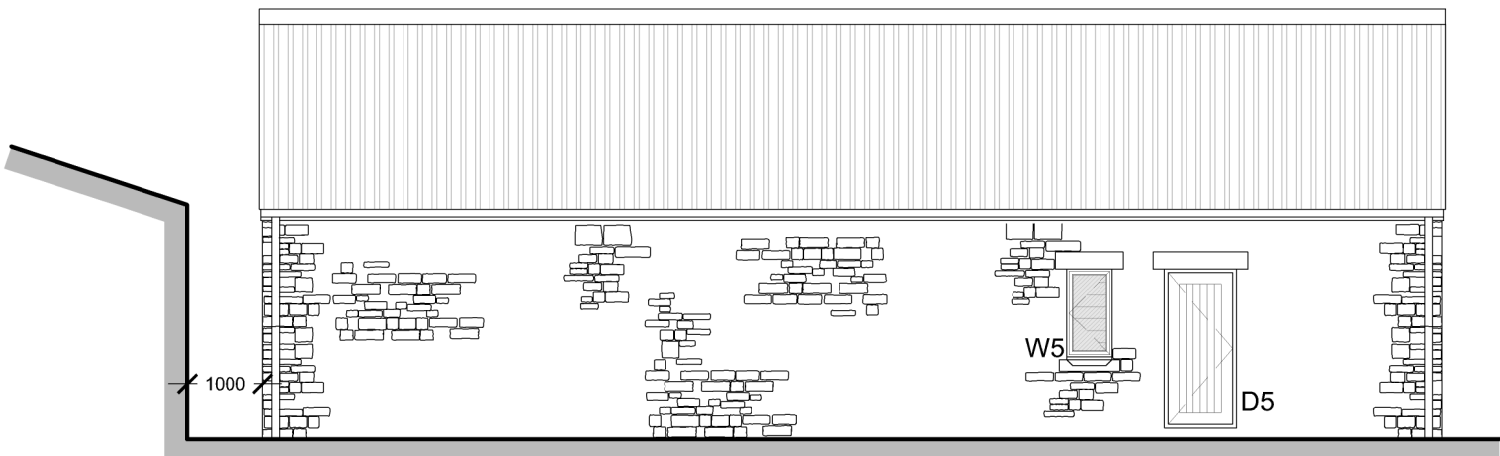

**PROPOSED
NORTH ELEVATION**
Scale 1:100

Existing agricultural
building (retained)

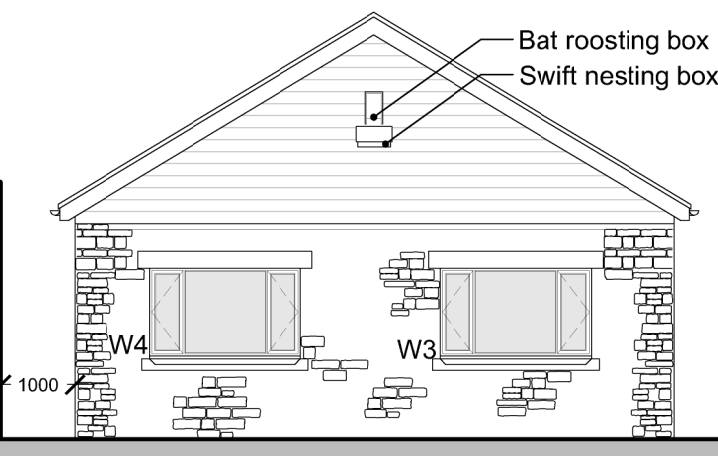

**PROPOSED
WEST ELEVATION**
Scale 1:100

0 1m 2m 3m

Scale bar (1:50)

0 10m 20m 30m

Scale bar (1:500)