

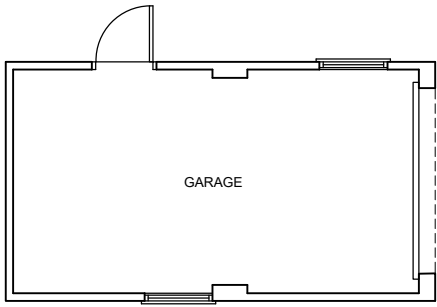



DRAWING FOR PLANNING PURPOSES ONLY.
NOT TO BE USED FOR CONSTRUCTION.

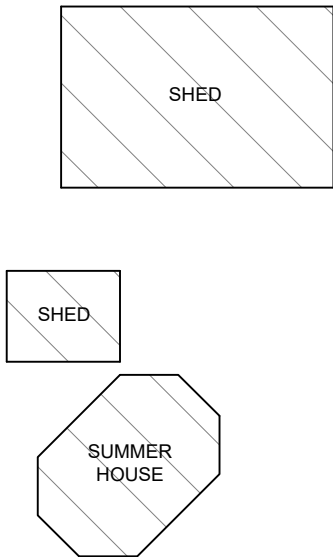

EXISTING GARAGE LAYOUT
Scale 1:100

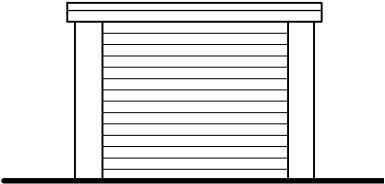


FRONT ELEVATION

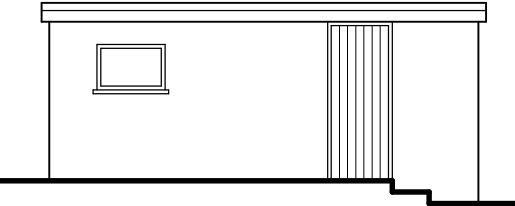

SIDE ELEVATION




REAR ELEVATION

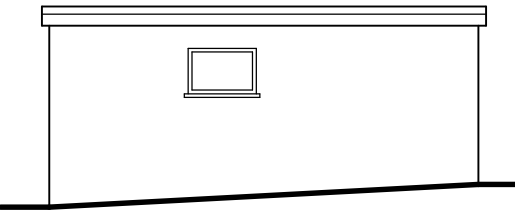


SIDE ELEVATION

EXISTING GARAGE ELEVATIONS
Scale 1:100

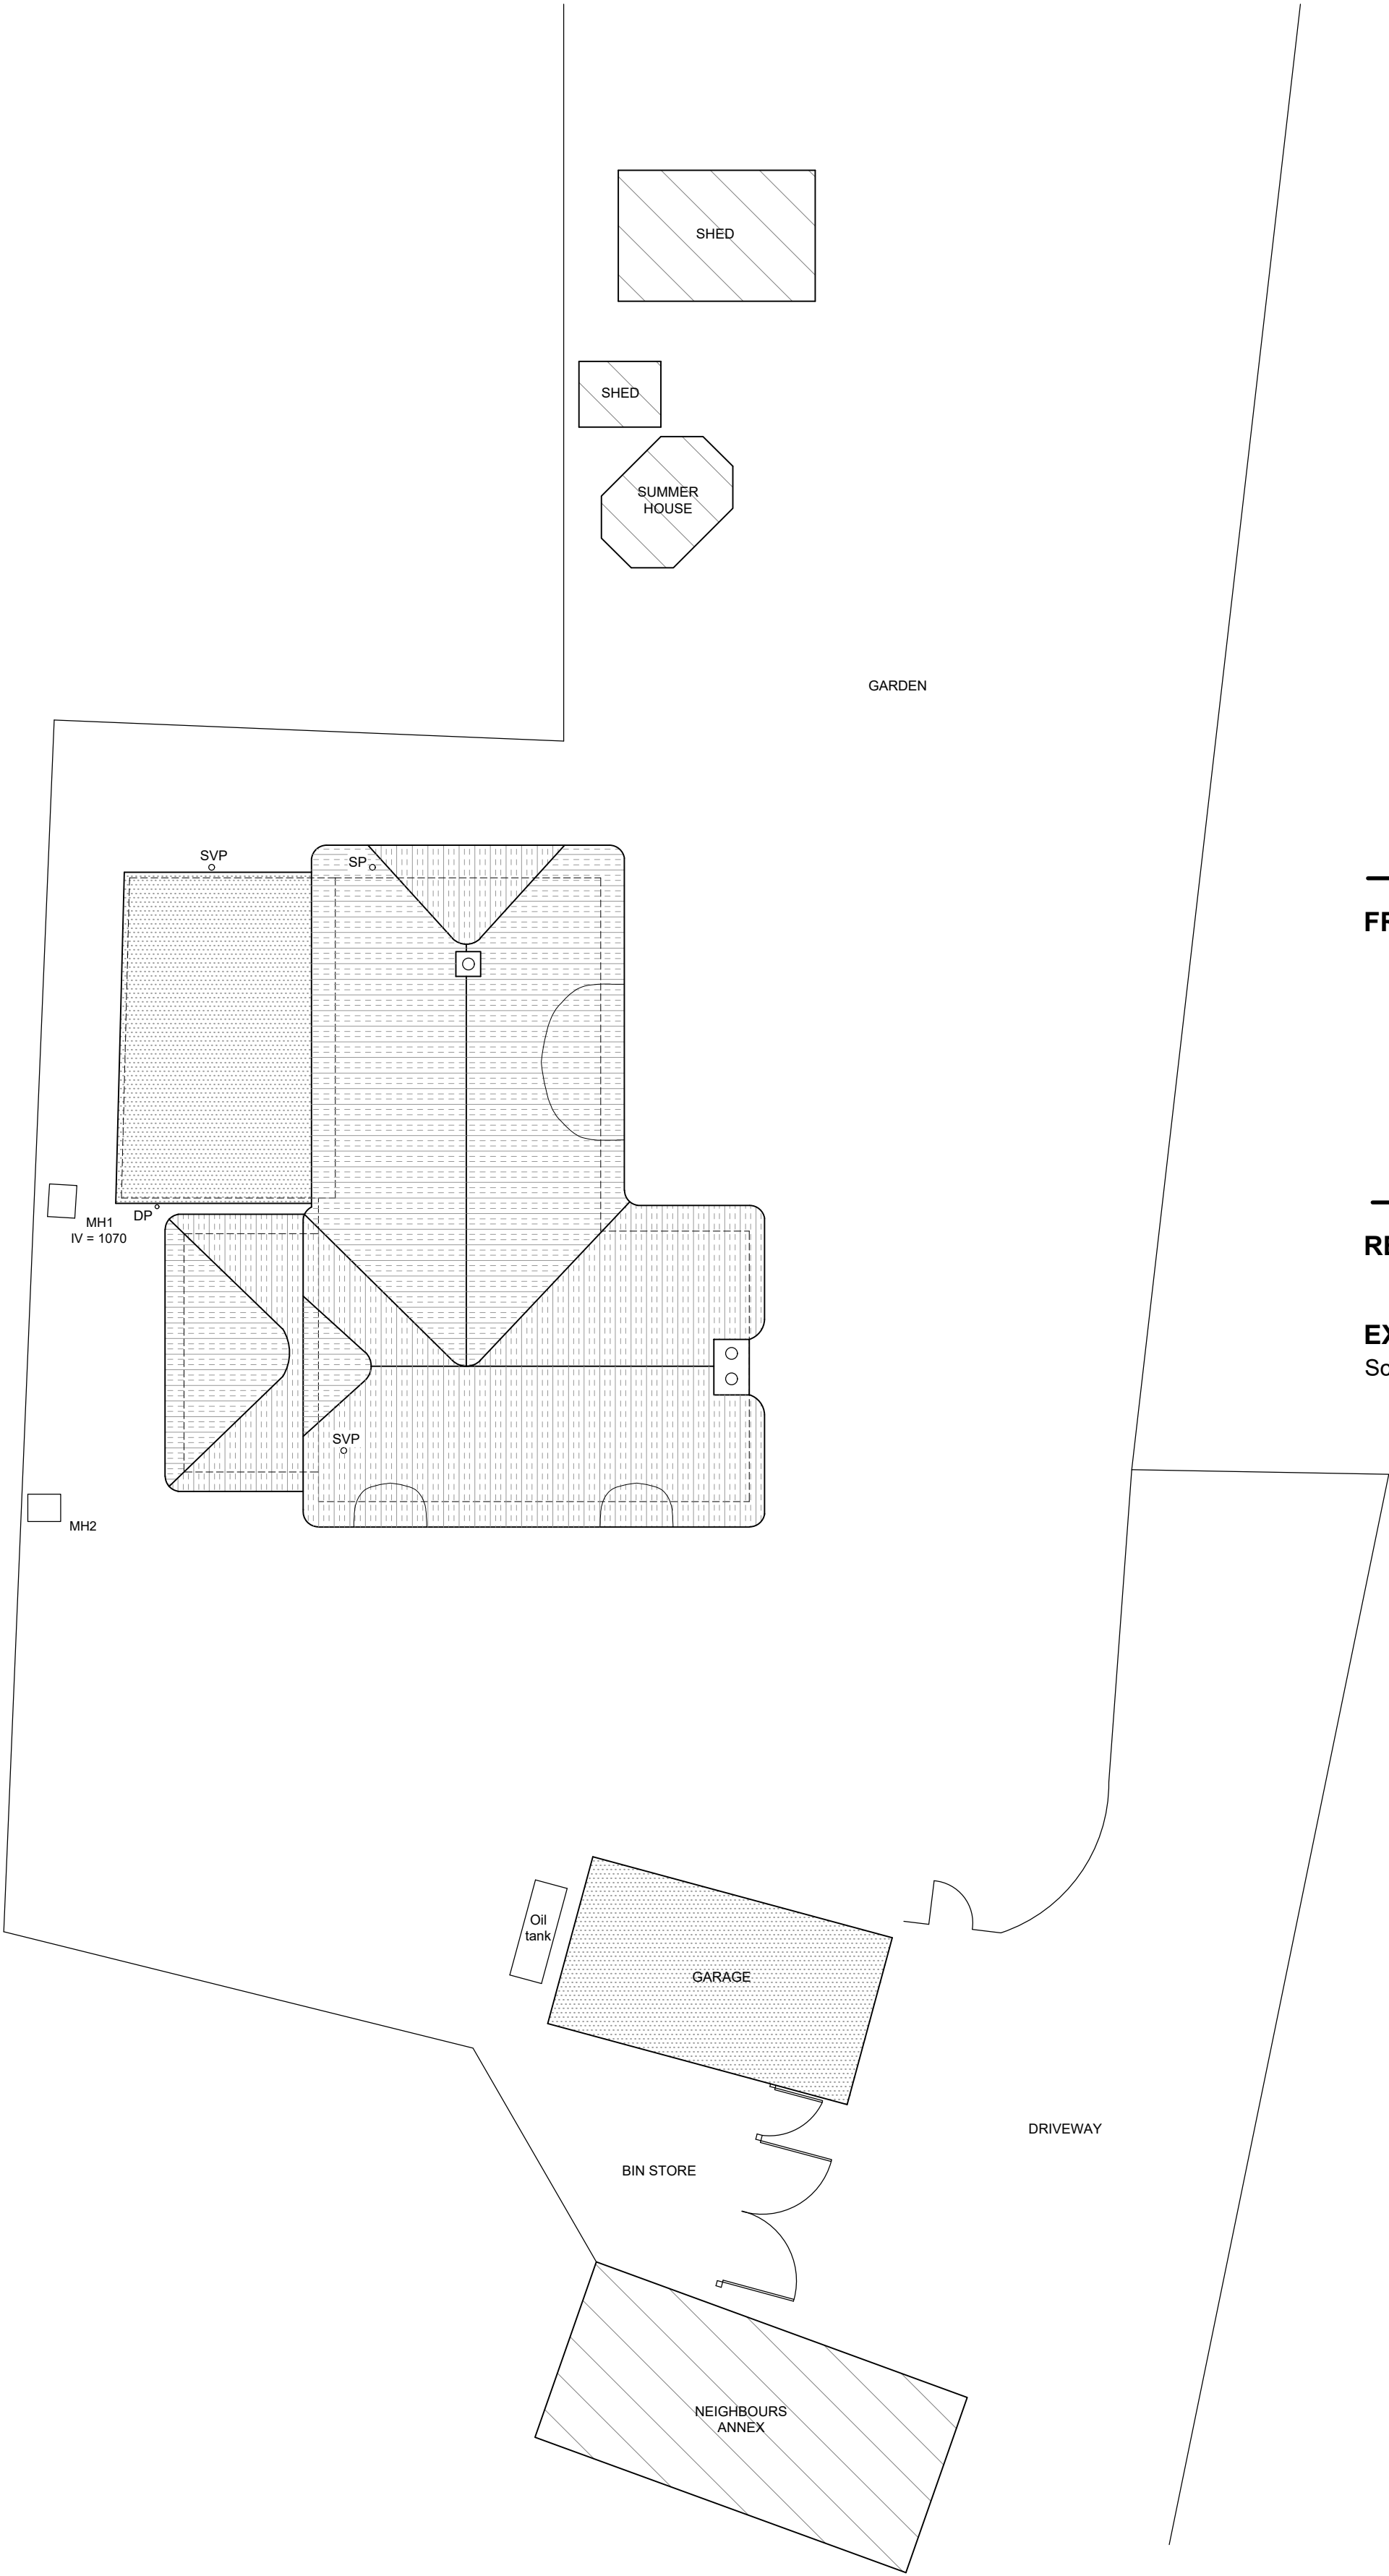

EXISTING ROOF PLAN / SITE LAYOUT
Scale 1:100

 

JOB TITLE Rear Thatched Roof Replaced With Slate, Existing Flat Roof Replaced With New Pitched Roof, New Single Storey Oak Framed Extension, Replacement Garage Building, and New Timber Framed Annexe Building at Ash Tree Cottage, Easton Royal, Marlborough, Wiltshire, SN9 5LZ		DRAWING NUMBER Ash Tree Cottage - Existing - 02			REV	
DRAWING TITLE Existing Roof Plan / Site Layout, Garage Layout and Elevations		REVISIONS				
		SCALE As Indicated	DATE Nov. 23	DRAWN BY AJA	PAPER SIZE A2	JOB No. 1515



Ground Floor
6 Pelhams Court
Marlborough
Wiltshire SN8 2AG

T. 01672 518 278
E. info@tuttlearchserv.co.uk
facebook.com/tuttlearchserv
W. tuttlearchserv.co.uk