




DRAWING FOR PLANNING PURPOSES ONLY.
NOT TO BE USED FOR CONSTRUCTION.

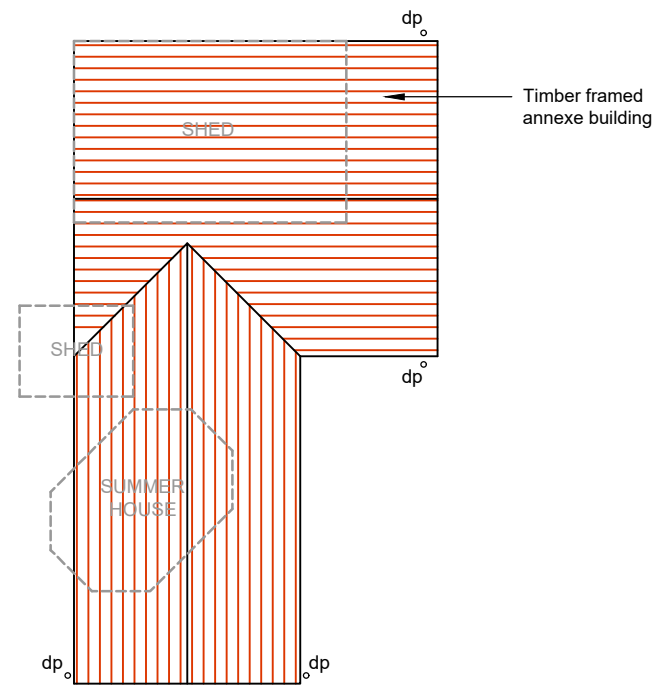


GARDEN

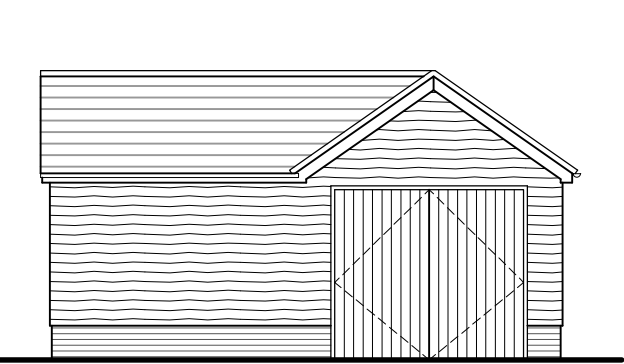


PROPOSED GARAGE
FRONT ELEVATION
Scale 1:100

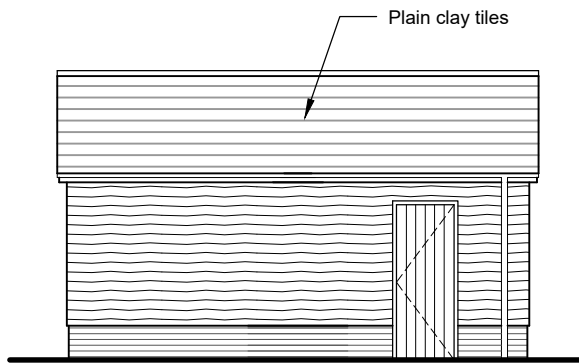


PROPOSED GARAGE
SIDE ELEVATION
Scale 1:100

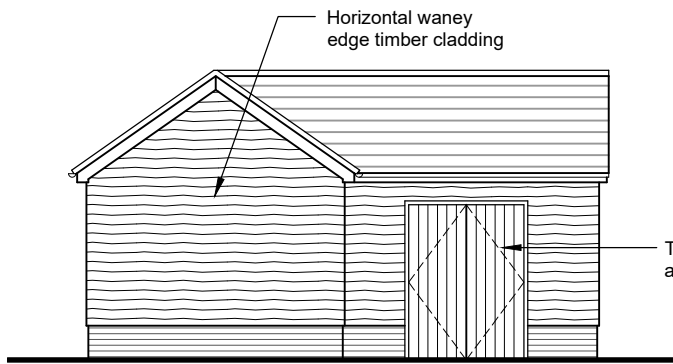


PROPOSED GARAGE
REAR ELEVATION
Scale 1:100

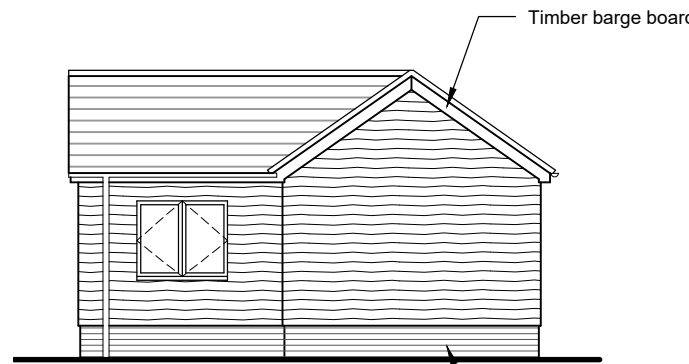


PROPOSED GARAGE
SIDE ELEVATION
Scale 1:100

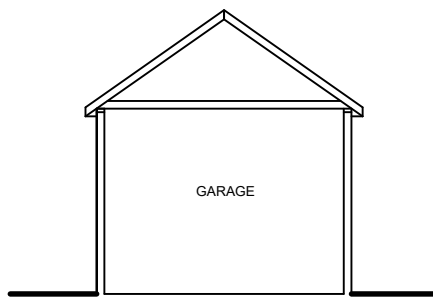


PROPOSED GARAGE
SECTION
Scale 1:100

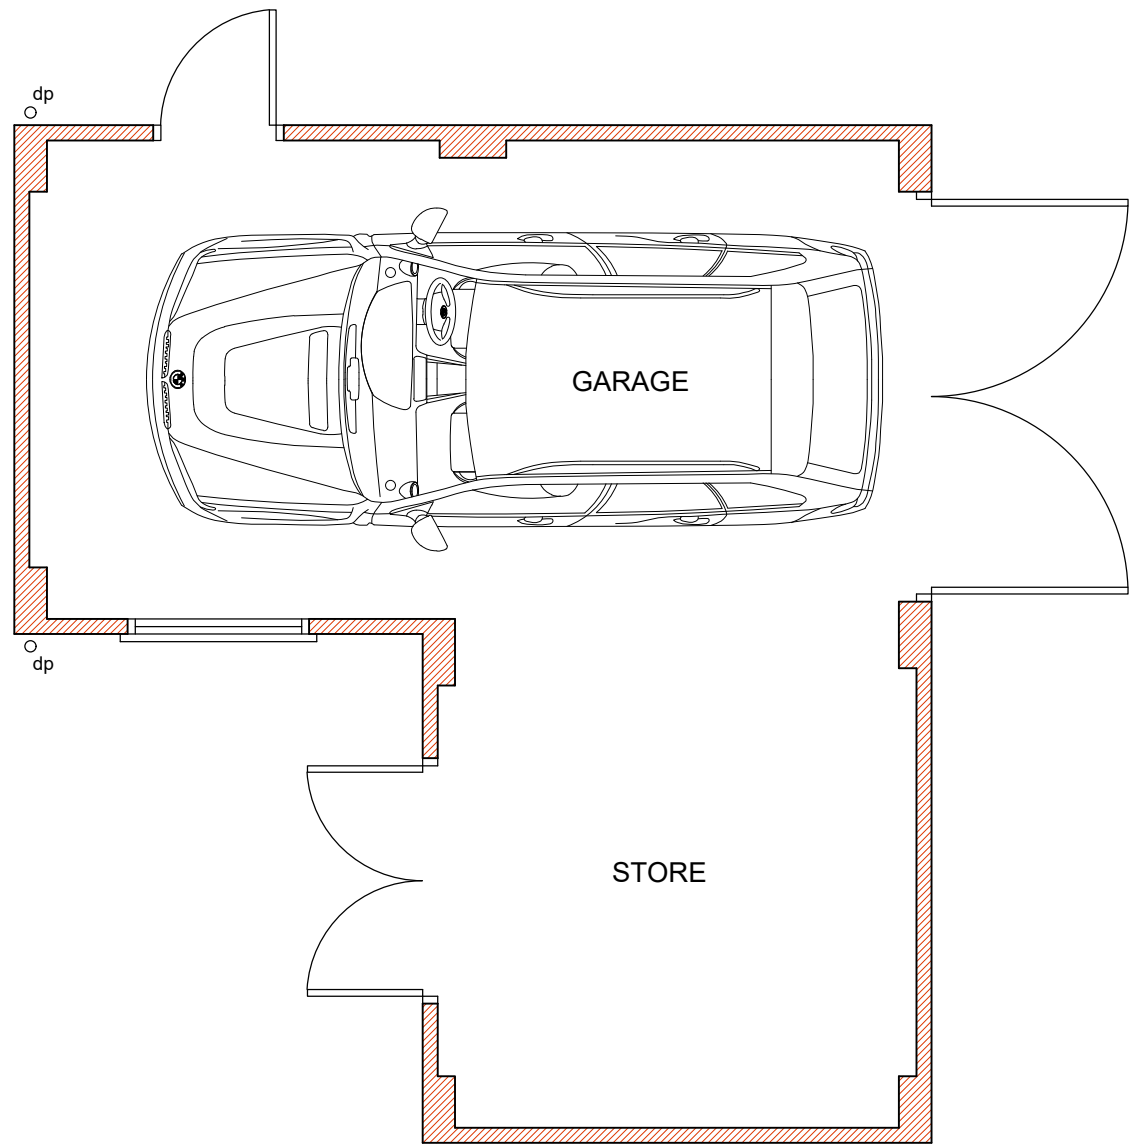


PROPOSED GARAGE LAYOUT
Scale 1:50

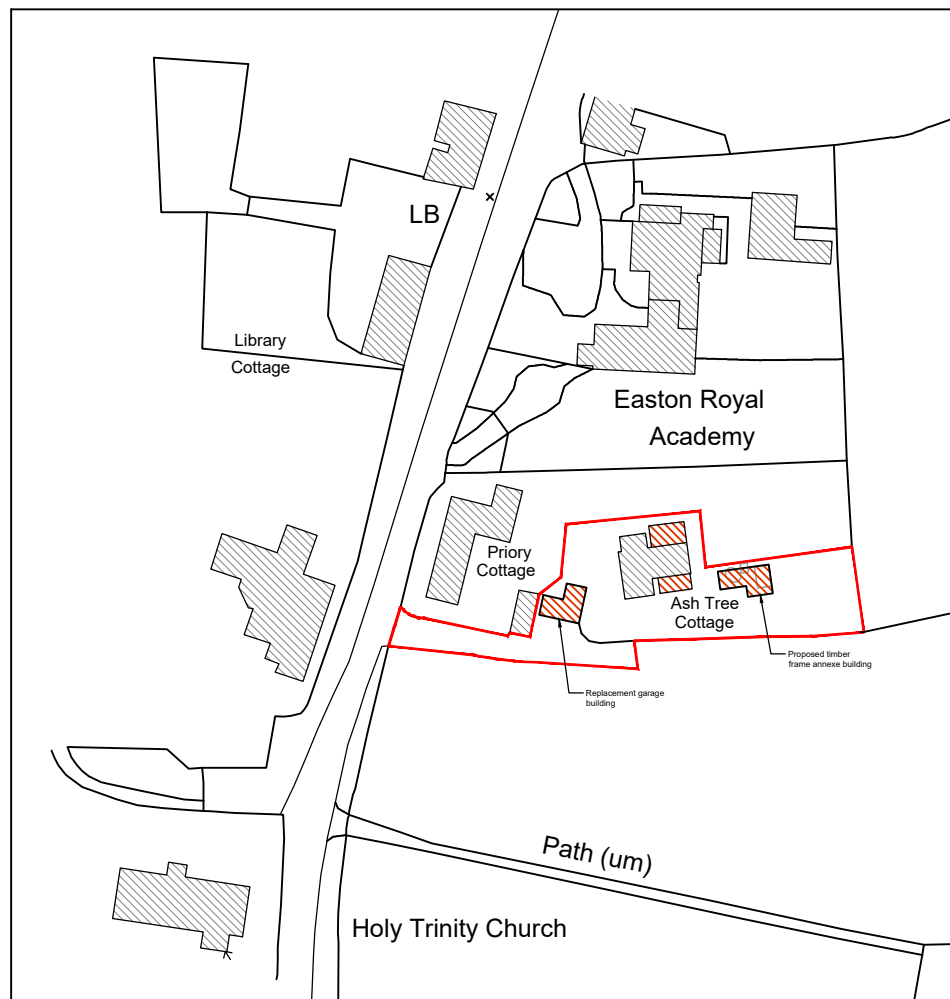

PROPOSED SITE LOCATION PLAN
Scale 1:1250

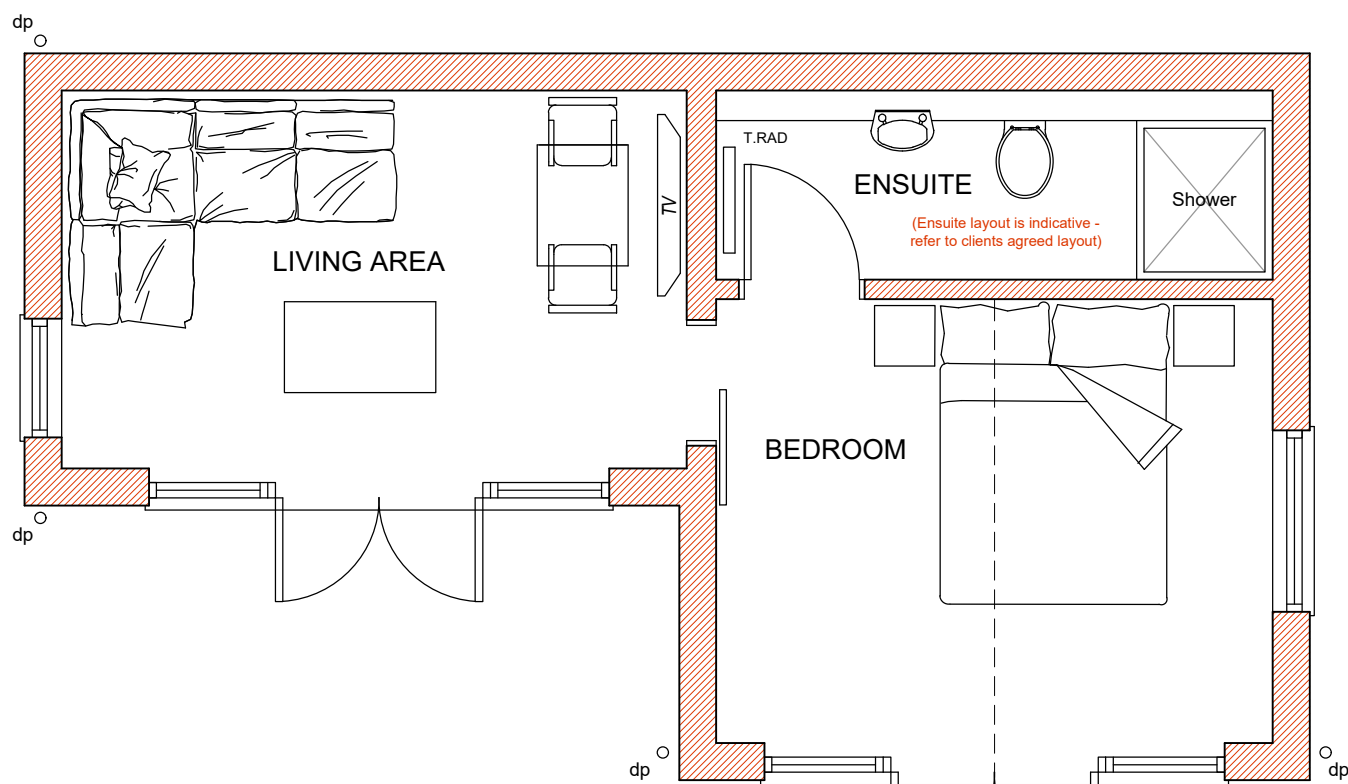


PROPOSED ANNEXE LAYOUT
Scale 1:50

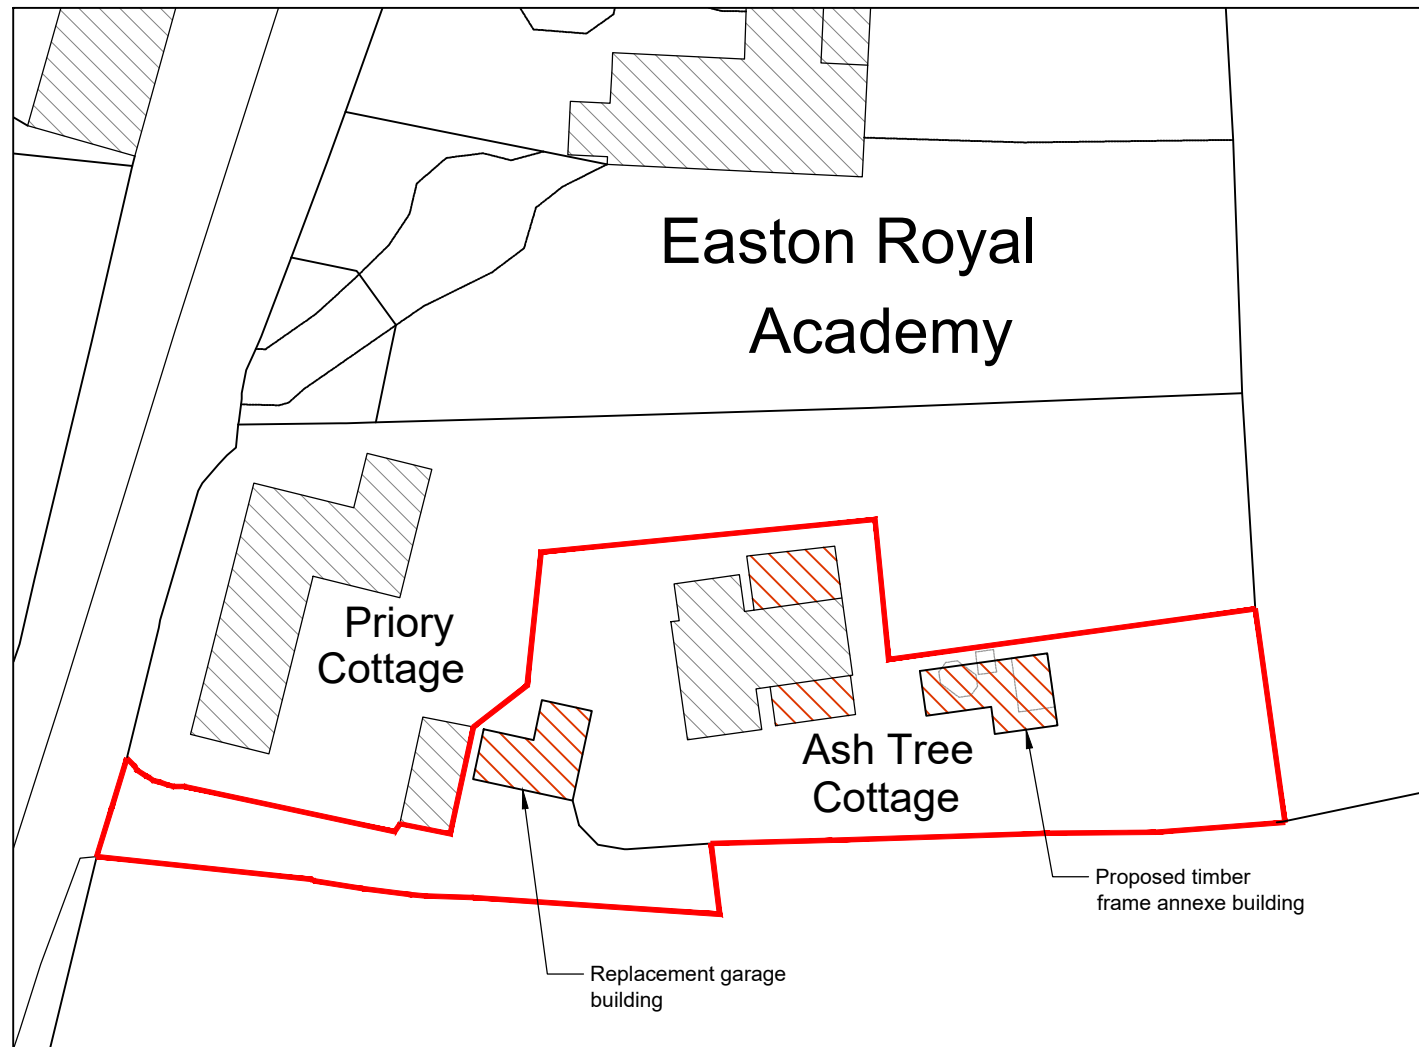


PROPOSED BLOCK PLAN
Scale 1:500




PROPOSED ROOF PLAN / SITE LAYOUT
Scale 1:100

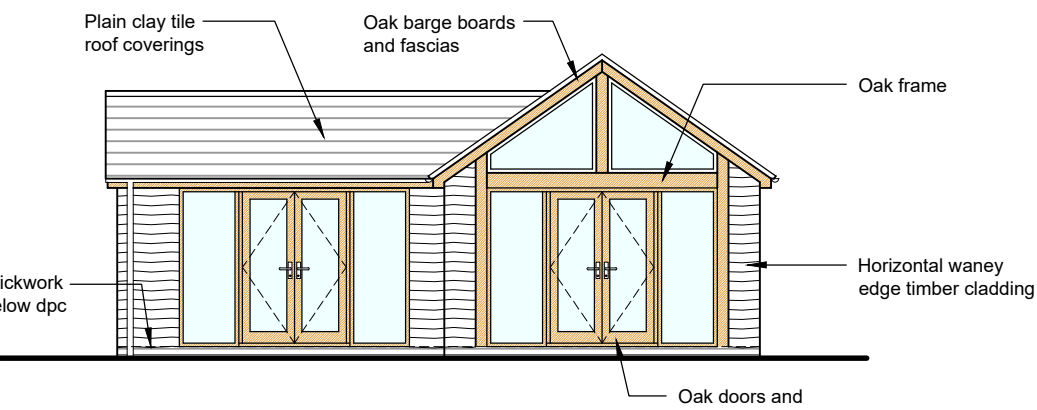


PROPOSED ANNEXE
FRONT ELEVATION
Scale 1:100

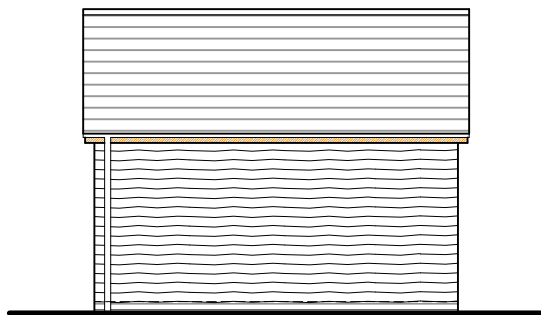


PROPOSED ANNEXE
SIDE ELEVATION
Scale 1:100

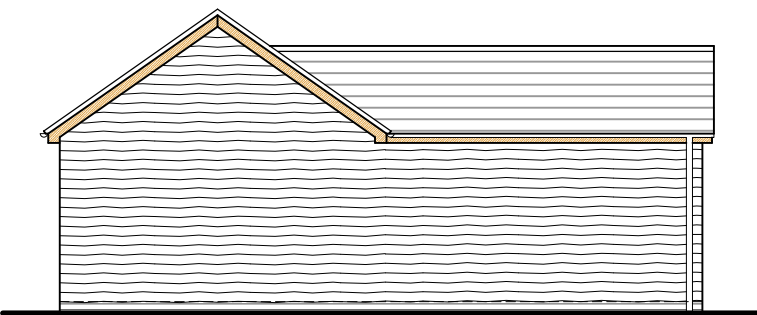

PROPOSED ANNEXE
REAR ELEVATION
Scale 1:100

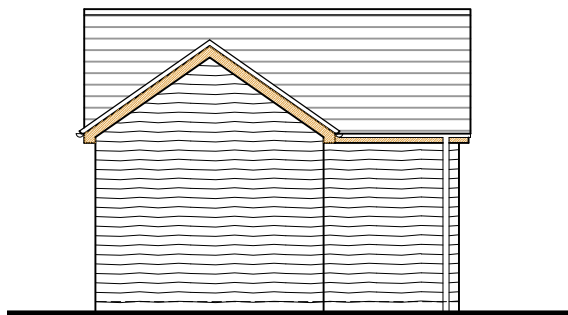

PROPOSED ANNEXE
SIDE ELEVATION
Scale 1:100

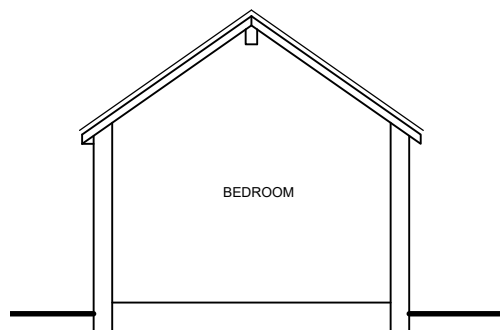

PROPOSED ANNEXE
SECTION
Scale 1:100

JOB TITLE
Rear Thatched Roof Replaced With Slate, Existing Flat
Roof Replaced With New Pitched Roof, New Single
Storey Oak Framed Extension, Replacement Garage
Building, and New Timber Framed Annexe Building at
Ash Tree Cottage, Easton Royal, Marlborough,
Wiltshire, SN9 5LZ

DRAWING TITLE
Proposed Roof Plan / Site Layout, Garage Layout,
Garage Elevations, Annexe Layout, Annexe
Elevations and Site Location Plan and Block Plan

DRAWING NUMBER
Ash Tree Cottage - Proposed - 04

REV

REVISIONS

SCALE
As Indicated

DATE
Dec. 25

DRAWN BY
AJA

PAPER SIZE
A1

JOB No.
1515



Ground Floor
6 Pelhams Court
Marlborough
Wiltshire SN8 2AG

T. 01672 518 278
E. info@tuttlearchserv.co.uk
F. facebook.com/tuttlearchserv
W. tuttlearchserv.co.uk