



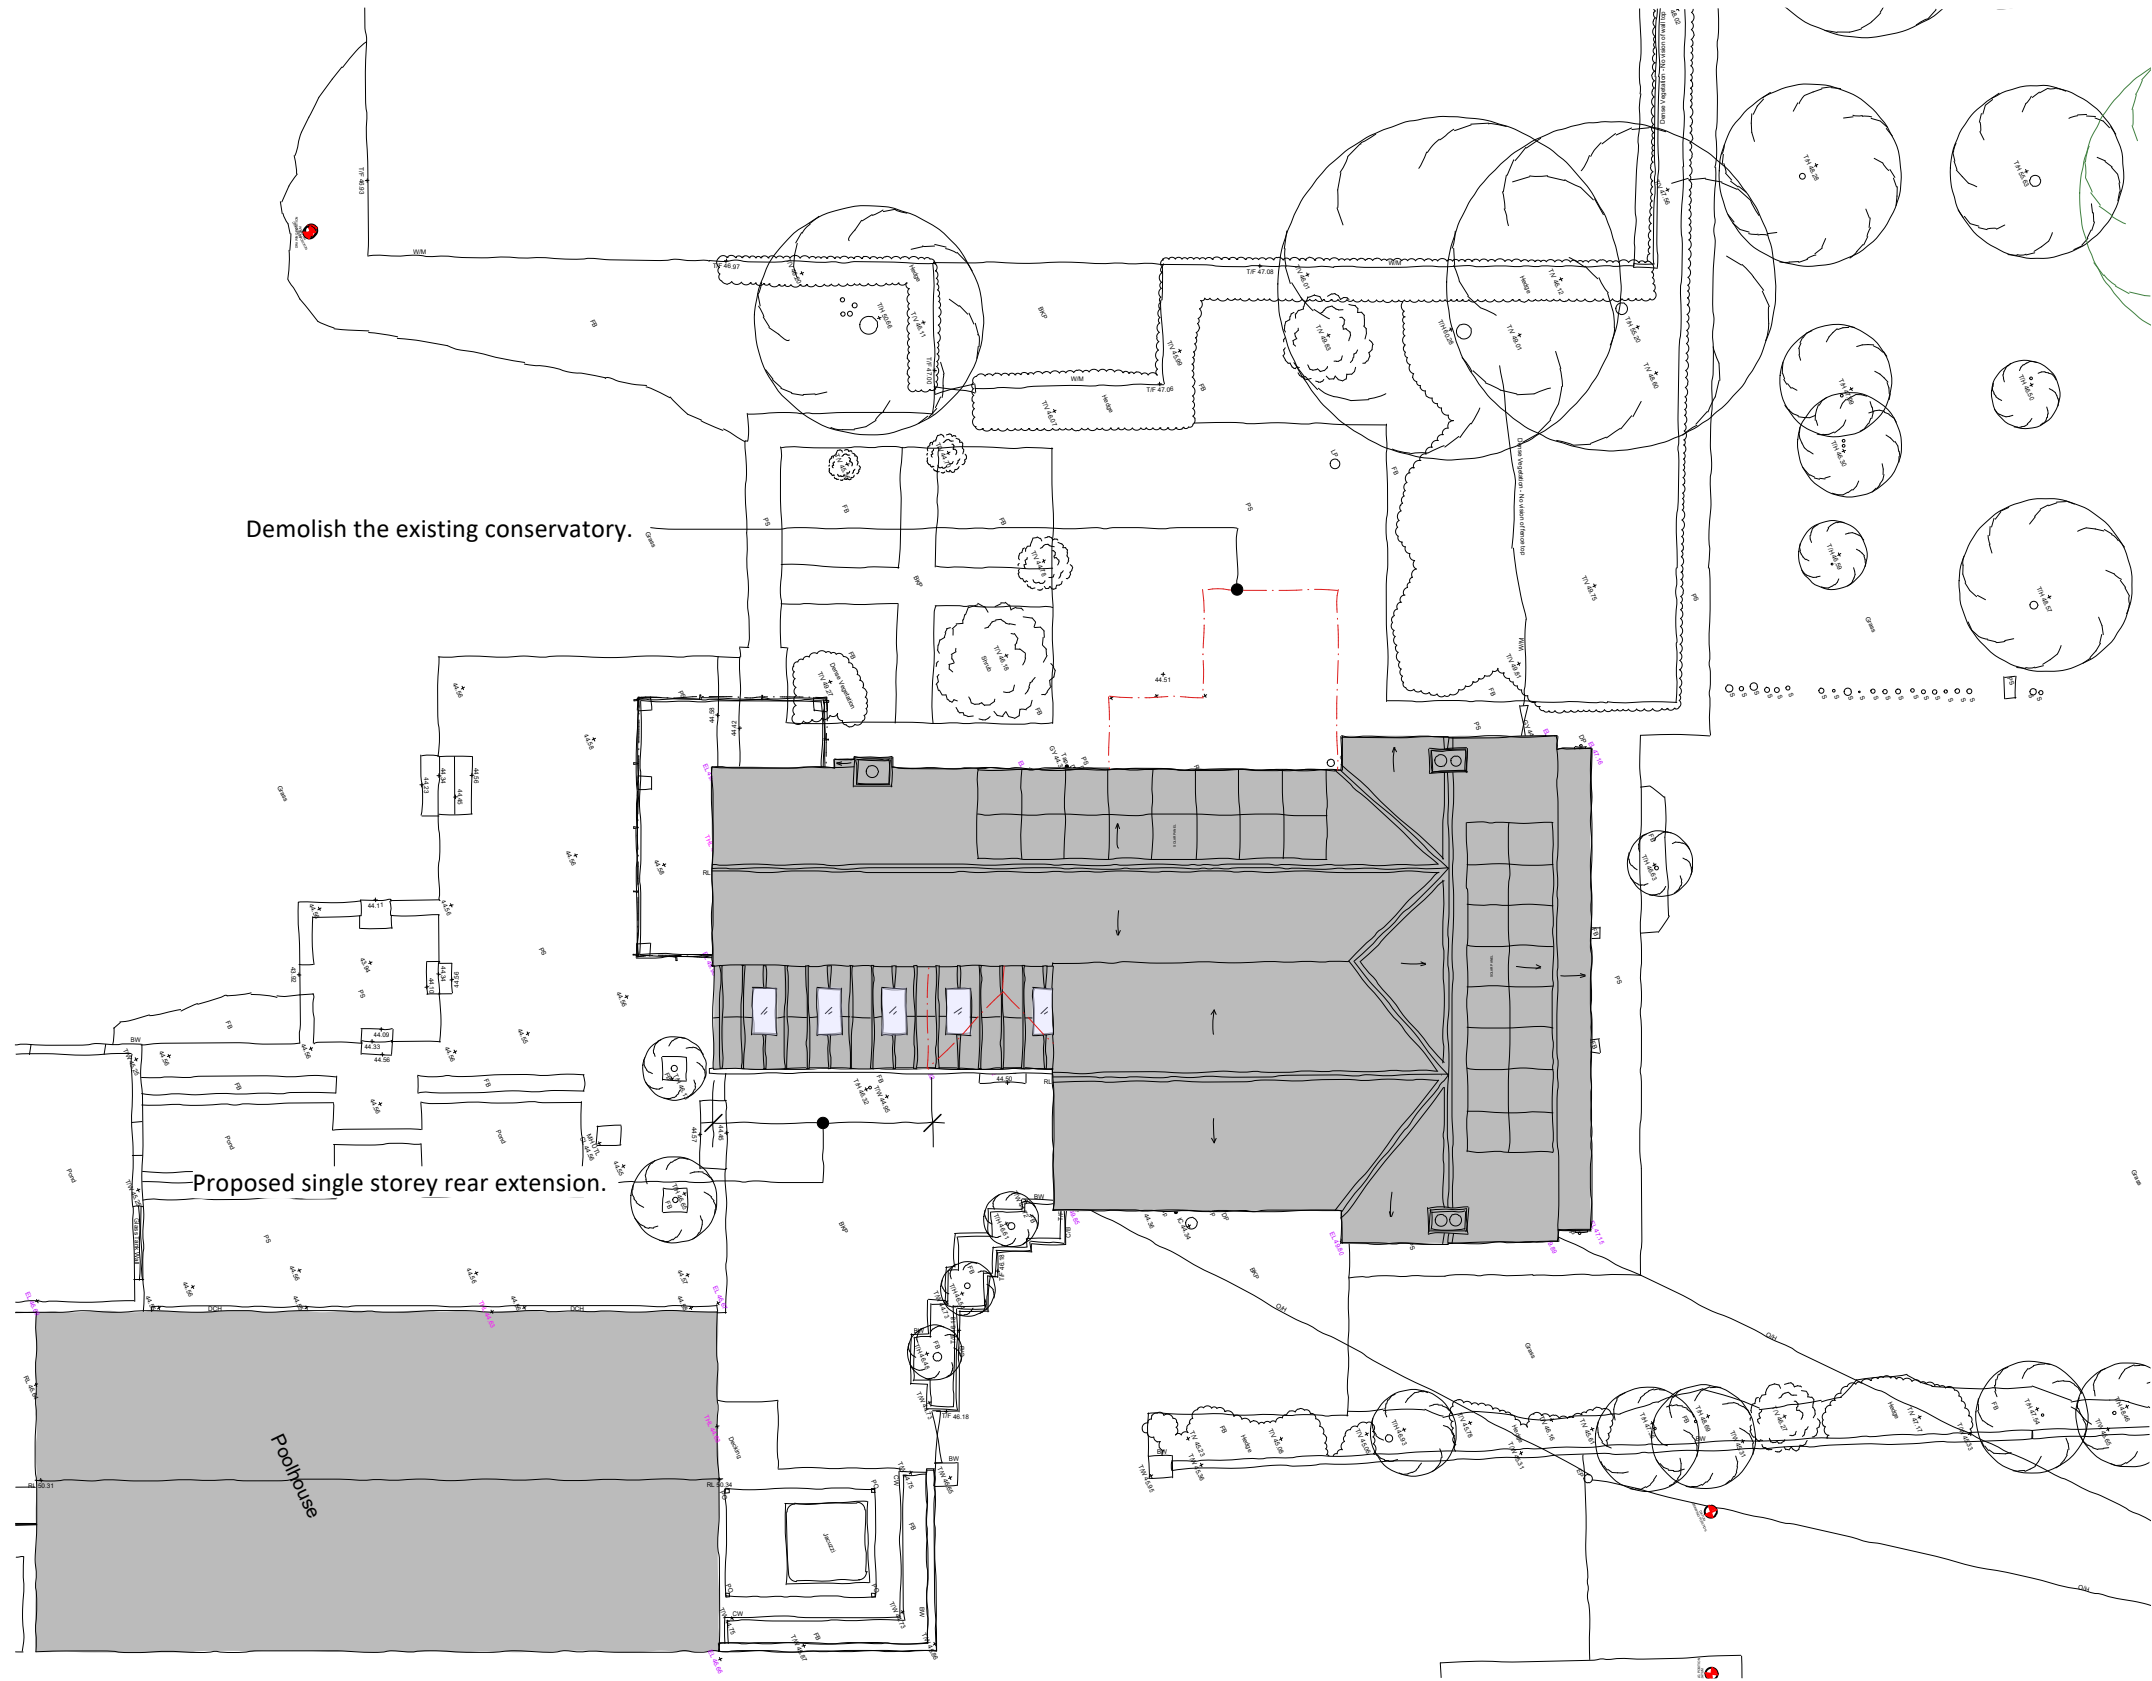

1:200 Proposed Site plan

 

Do not rely on Scaled Dimensions - work to figured dimensions only. If in doubt - ASK.
All dimensions to be checked on site by contractor. Work to existing building features where appropriate. Any OS copyright data on this drawing is reproduced under license.

Date	No.	Revision	Notes
------	-----	----------	-------

Project Title
Internal alterations & Garden room extension.

Address
Loves Farm, Devizes Road,
Bowerhill, Wiltshire, SN12 6RB

Client
Mr & Mrs Oehlers

Sheet Title
Proposed Site Plan

Scale 1:200 @ A3	Drawn By SW	Date 16/02/2026
---------------------	----------------	--------------------

Project ID. LF	Stage. -	Sheet No. PL-02	Revision. -
-------------------	-------------	--------------------	----------------

Status PLANNING	Stage Key. EX - Existing SK - Sketch PL - Planning WD - Working Drawings BR - Building Regulations TN - Tender CN - Construction AB - As Built
File Name LF - GA Drawings.vwx	