
 


All drawings to be read in conjunction with relevant engineer's designs, calculations and specifications and manufacturers specification sheets.
This drawing is to scale for planning purposes. Do not scale this drawing for construction. All dimensions to be checked on site before work commences. Any discrepancies should be brought to the designers attention for rectification.

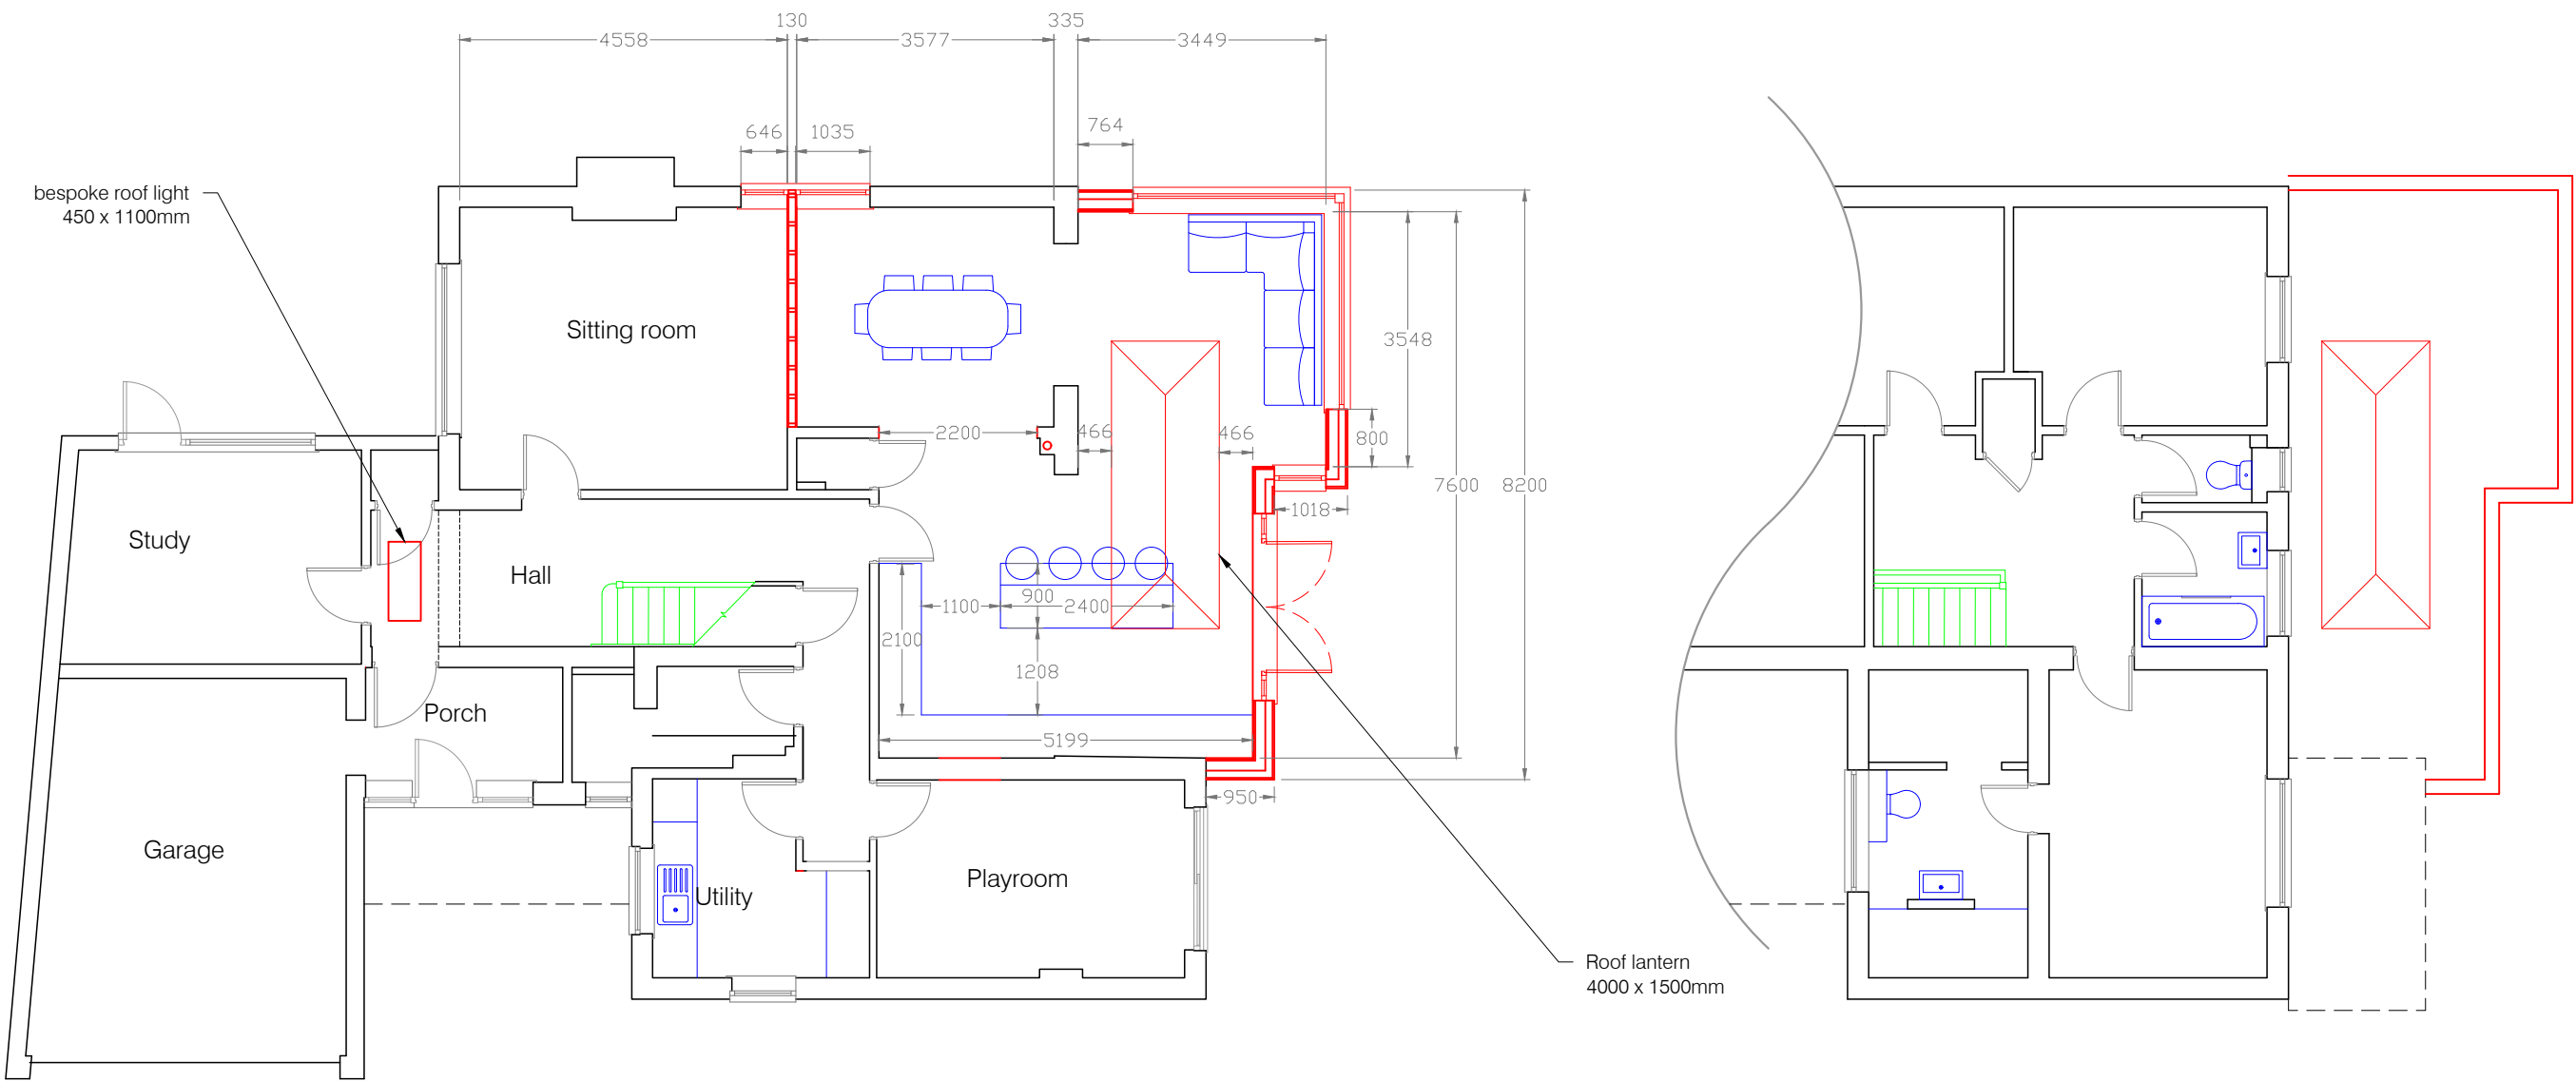

	07771 884777 hp@sarsendesigns.co.uk www.sarsendesigns.co.uk	CLIENT Kirsty and Andrew Fenner	TITLE Floor Plans Proposed 4		REVISION A Remove woodburning Stove
		PROJECT Ashlee College Road Durrington	DATE 11 February 2026	SCALE 1: 100 @ A3	DWG NO. ACRC05FPE PLANNING ISSUE