



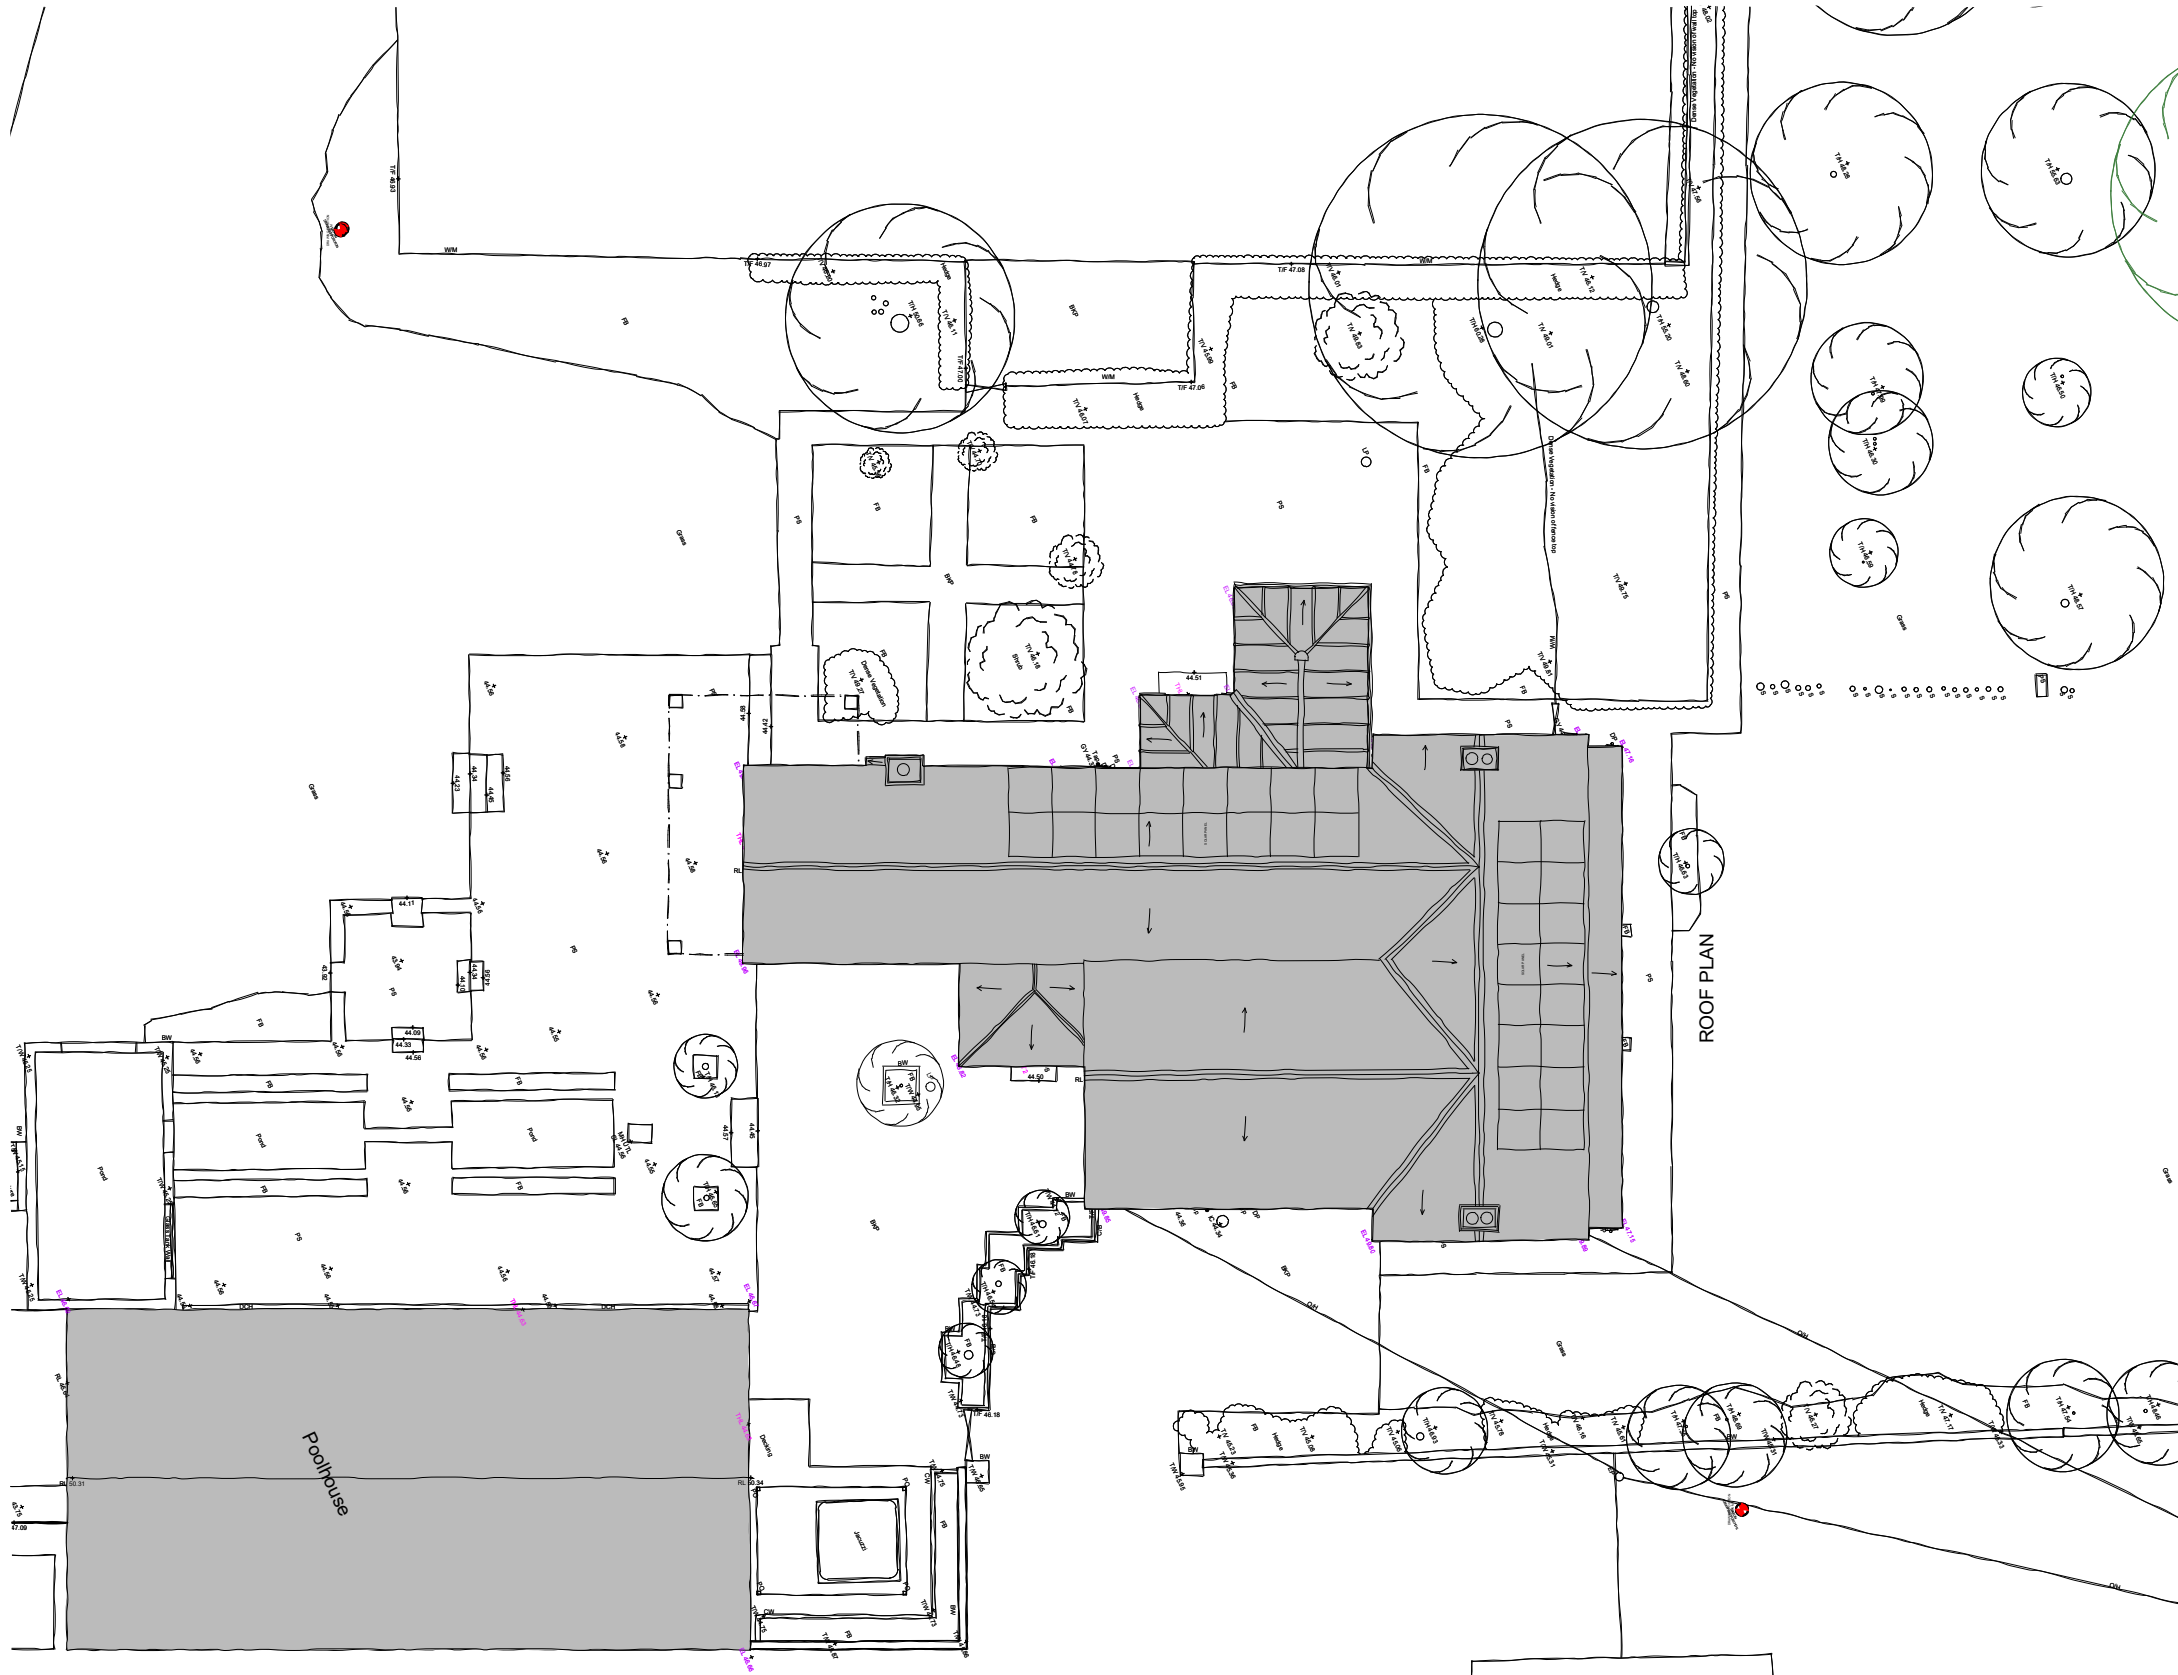

1:200 Existing Site plan

 

Do not rely on Scaled Dimensions - work to figured dimensions only. If in doubt - ASK.
All dimensions to be checked on site by contractor. Work to existing building features where appropriate. Any OS copyright data on this drawing is reproduced under license.

Date	No.	Revision	Notes
------	-----	----------	-------

Project Title
Internal alterations & Garden room extension.

Address
Loves Farm, Devizes Road,
Bowerhill, Wiltshire, SN12 6RB

Client
Mr & Mrs Oehlers

Sheet Title
Existing Site Plan

Scale	Drawn By	Date
1:200 @ A3	SW	16/02/2026

Project ID.	Stage.	Sheet No.	Revision.
LF	-	EX-02	-

Status
PLANNING

File Name
LF - GA Drawings.vwx

Stage Key.
EX - Existing
SK - Sketch
PL - Planning
WD - Working Drawings
BR - Building Regulations
TN - Tender
CN - Construction
AB - As Built