


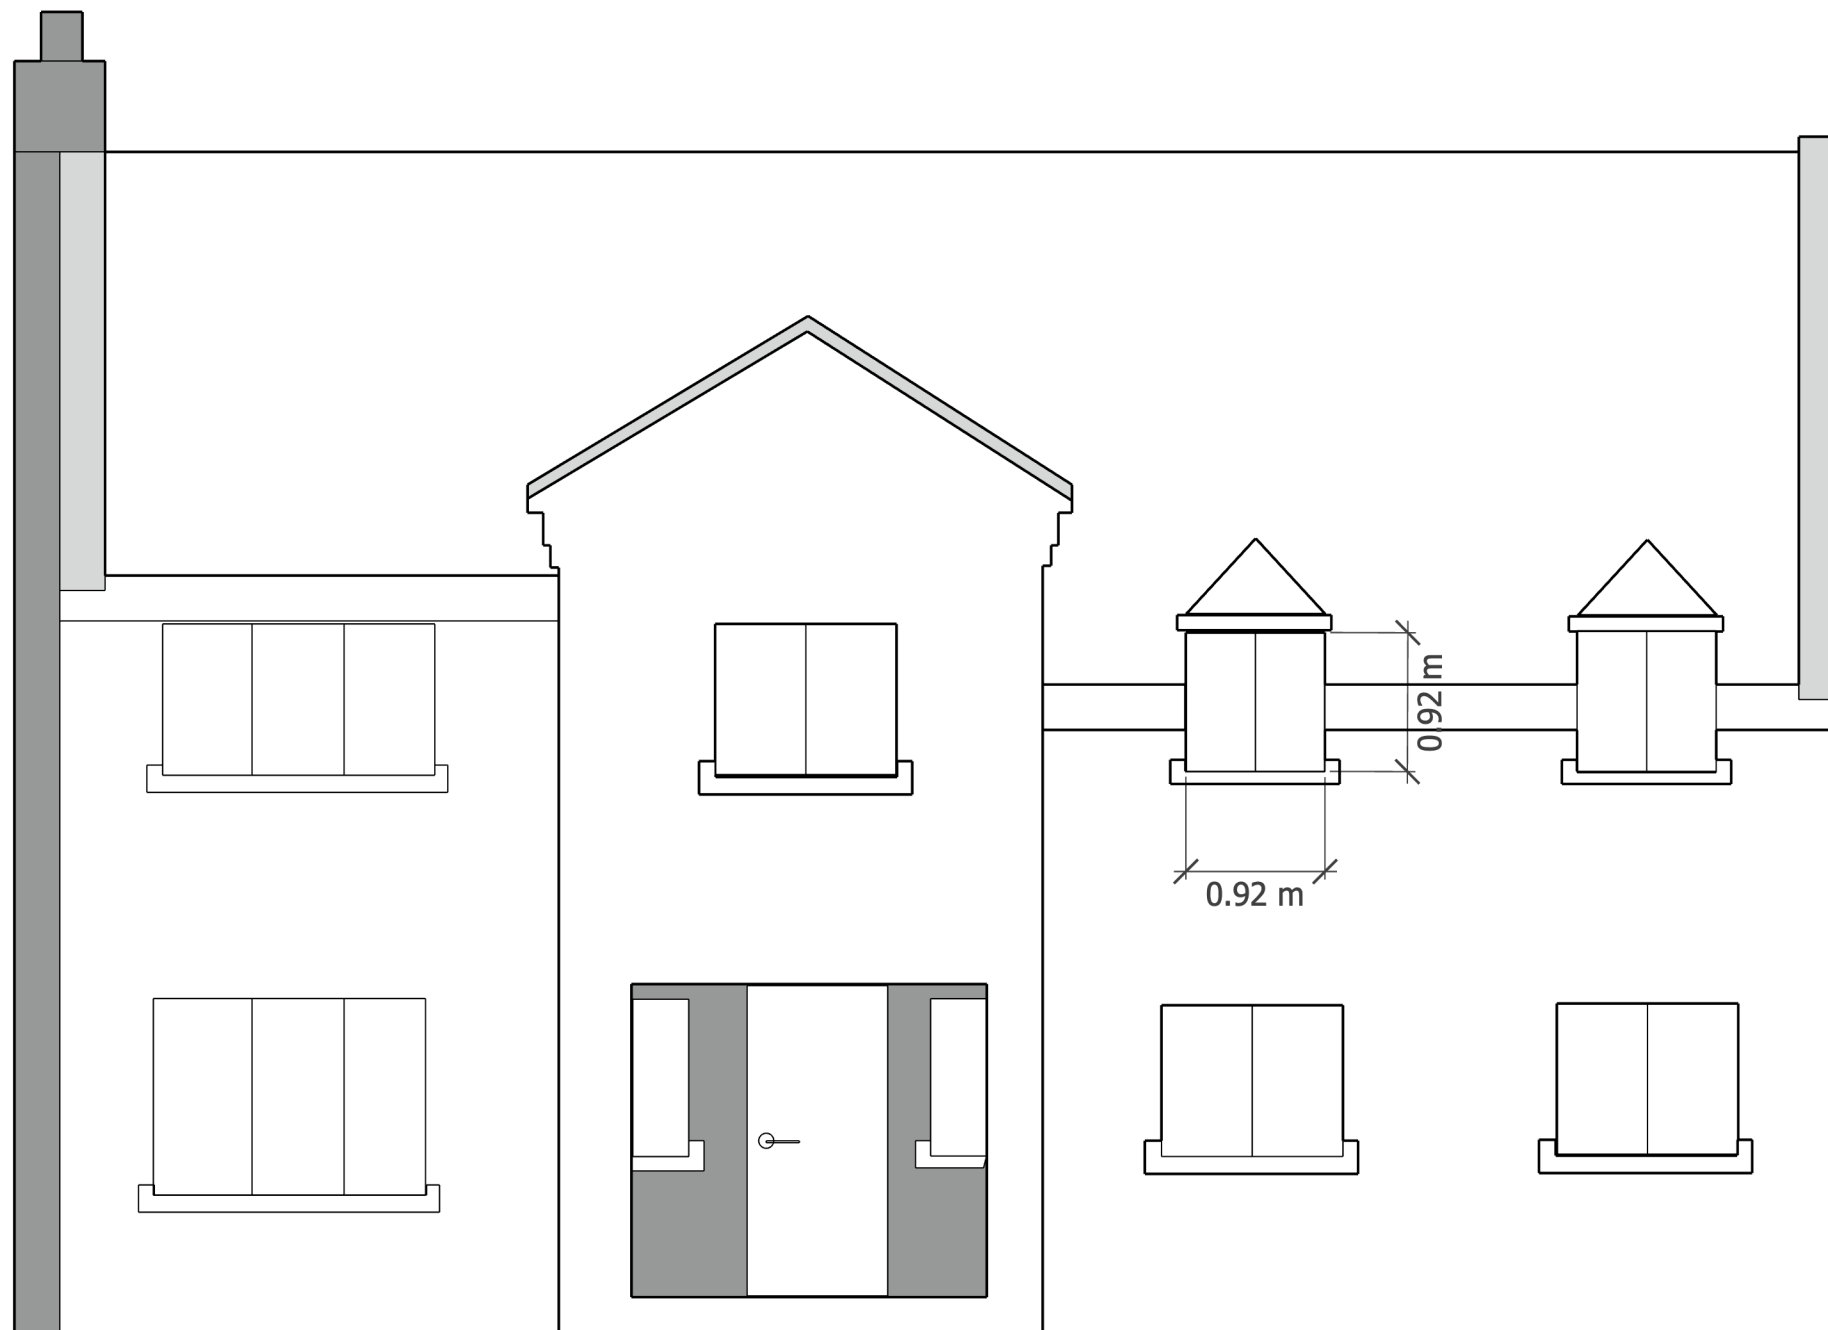

Graphic Scale (1:50)

DWG-01 Existing Front Elevation
12 The Brownings, Box, Corsham. SN13 8HP
Scale 1:50 @ A3

