


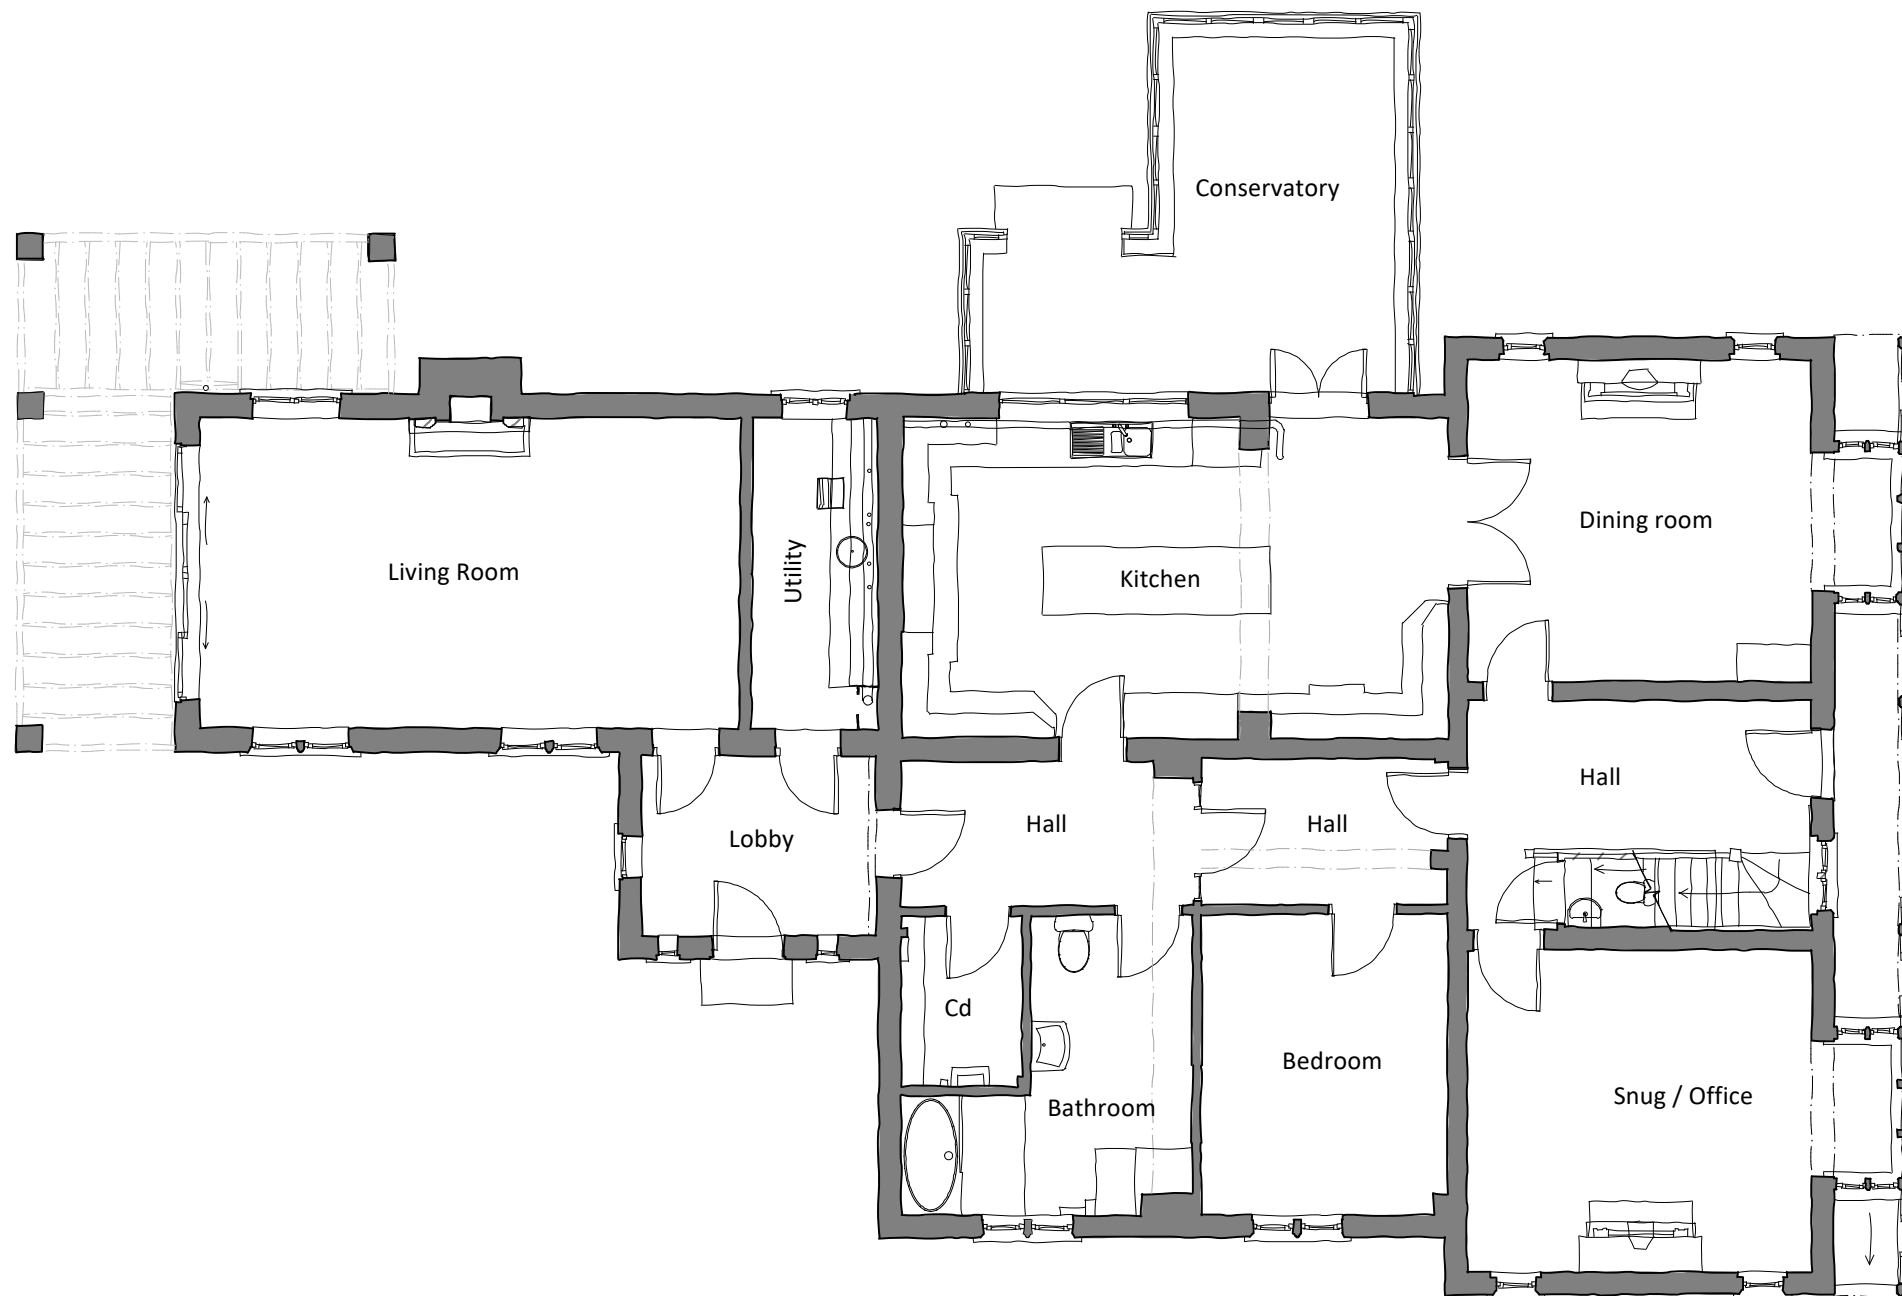

1:100 Existing Ground Floor plan



Do not rely on Scaled Dimensions - work to figured dimensions only. If in doubt - ASK. All dimensions to be checked on site by contractor. Work to existing building features where appropriate. Any OS copyright data on this drawing is reproduced under license.			
Date	No.	Revision Notes	
Project Title Internal alterations & Garden room extension.			
Address Loves Farm, Devizes Road, Bowerhill, Wiltshire, SN12 6RB			
Client Mr & Mrs Oehlers			
Sheet Title Existing GF plan			
Scale 1:100 @ A3	Drawn By SW	Date 16/02/2026	
Project ID. LF	Stage. -	Sheet No. EX-10	Revision. -
Status PLANNING		Stage Key. EX - Existing SK - Sketch PL - Planning WD - Working Drawings BR - Building Regulations TN - Tender CN - Construction AB - As Built	
File Name LF - GA Drawings.vwx			