

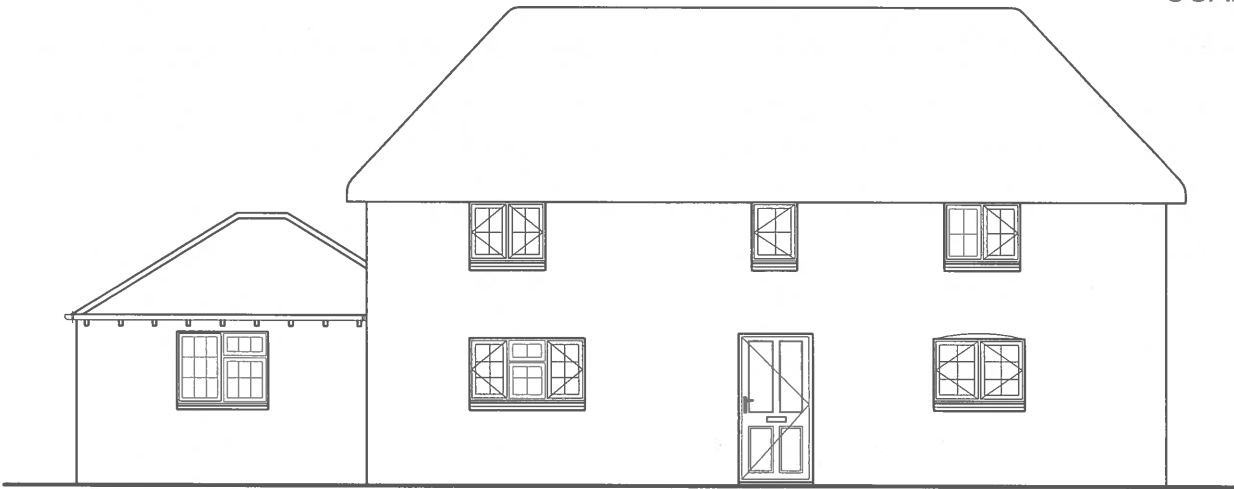


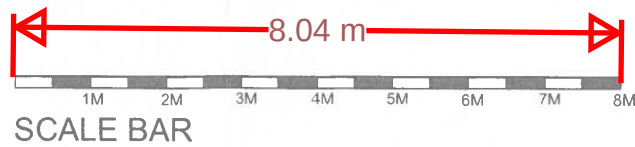

Existing Front Elevation

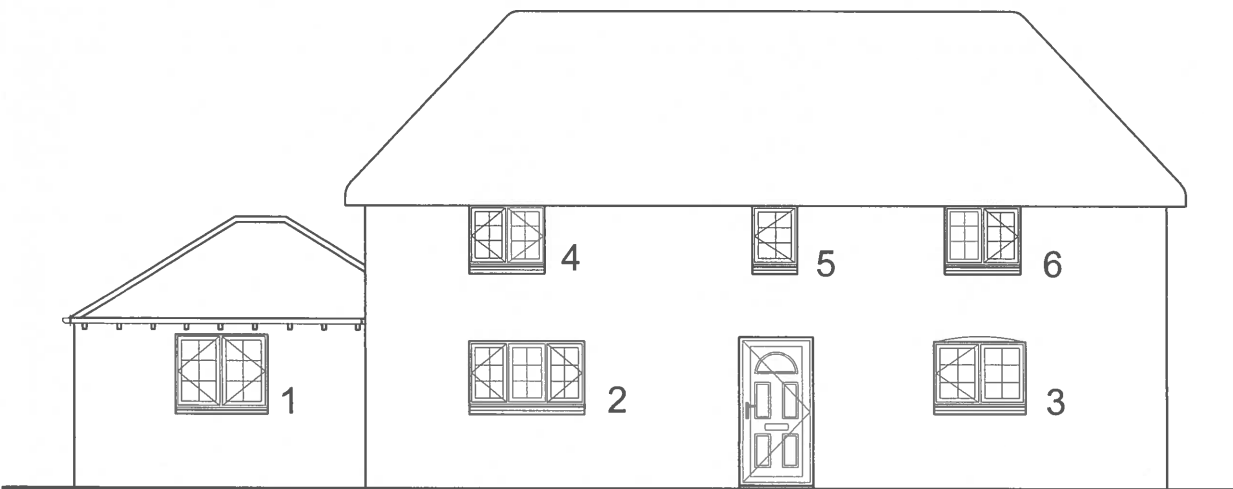

Proposed Front Elevation

Window Style Schedule

Window No.	Window Width (mm)	Window Height (mm)	Window Colour	Material	Window Glazing	Sealed Unit Depth
1	1190	1000	Black Smooth	PVCu	Clear	4 / 16 / 4
2	1520	895	Black Smooth	PVCu	Clear	4 / 16 / 4
3	1190	875	Black Smooth	PVCu	Clear	4 / 16 / 4
4	980	820	Black Smooth	PVCu	Clear	4 / 16 / 4
5	600	850	Black Smooth	PVCu	Clear	4 / 16 / 4
6	1010	820	Black Smooth	PVCu	Clear	4 / 16 / 4

New Front Door To Be From The " ROCKDOOR " Tennessee Range

Date:	Revisions:	Ref:
		A
		B
		C
		D

Mr. Trill,
331 Everleigh Road,
Haxton,
Salisbury,
SP4 9PT

Project:	Front Window Elevations
----------	-------------------------

D/No: 1433406 / 01	Date: February 2026
--------------------	---------------------

Drawn by: Richard Thomas
e.mail: richard.thomas@leekes.co.uk
mobile: 07970 313842

Scale: 1:100	Paper Size: A3	Doc Ref: Rev.
--------------	----------------	------------------

Customer Approval Drawings:

I / we hereby approve these plans and authorize Leekes Ltd to proceed with the contract as detailed:

Customer Approval:

Date:

NB: If drawing has been rec'd by e.mail, then please confirm by return **Quoting Drawing & Issue No's**: as shown above stating acceptance of plans proposed.

Registered Head Office
Leekes Ltd
Mwyndy Business Park
Pontyclun
Rhondda Cynon Taff
CF72 8XU
Tel: 0845 050 8240
www.leekes.co.uk

Copyright Drawing **NOT** to be re-produced without written permission from: Leekes Ltd.
Company Reg No: 563751

Copies to: Builders, Installers, Main File.
NB: **DO NOT** Scale from drawings for setting out or manufacture.
Any discrepancies to be notified as soon as possible.