


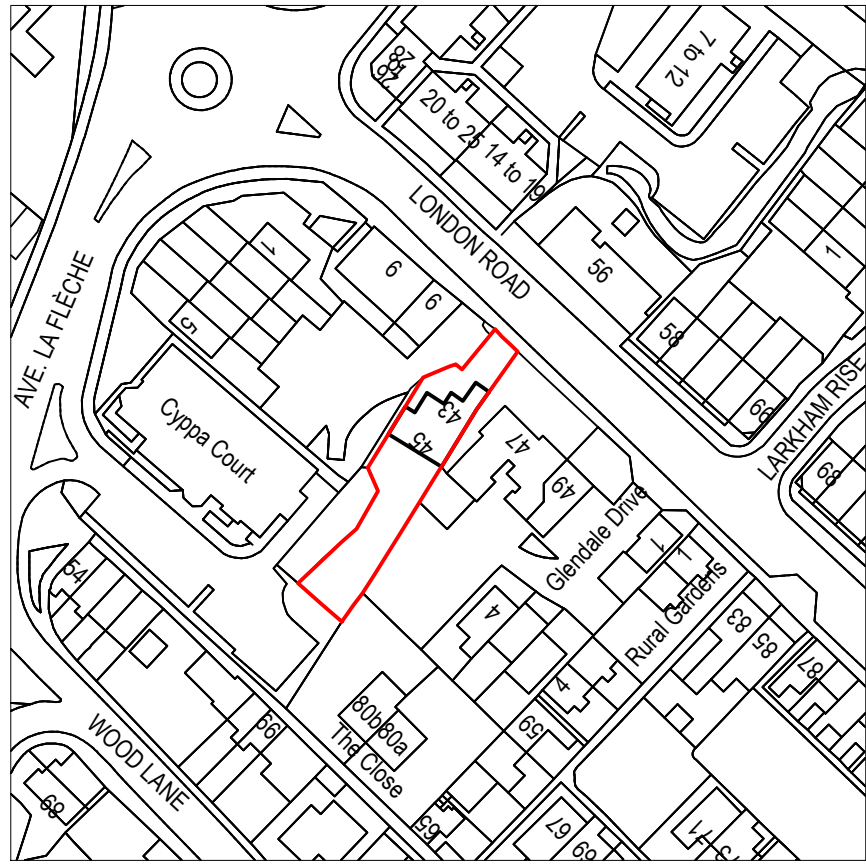
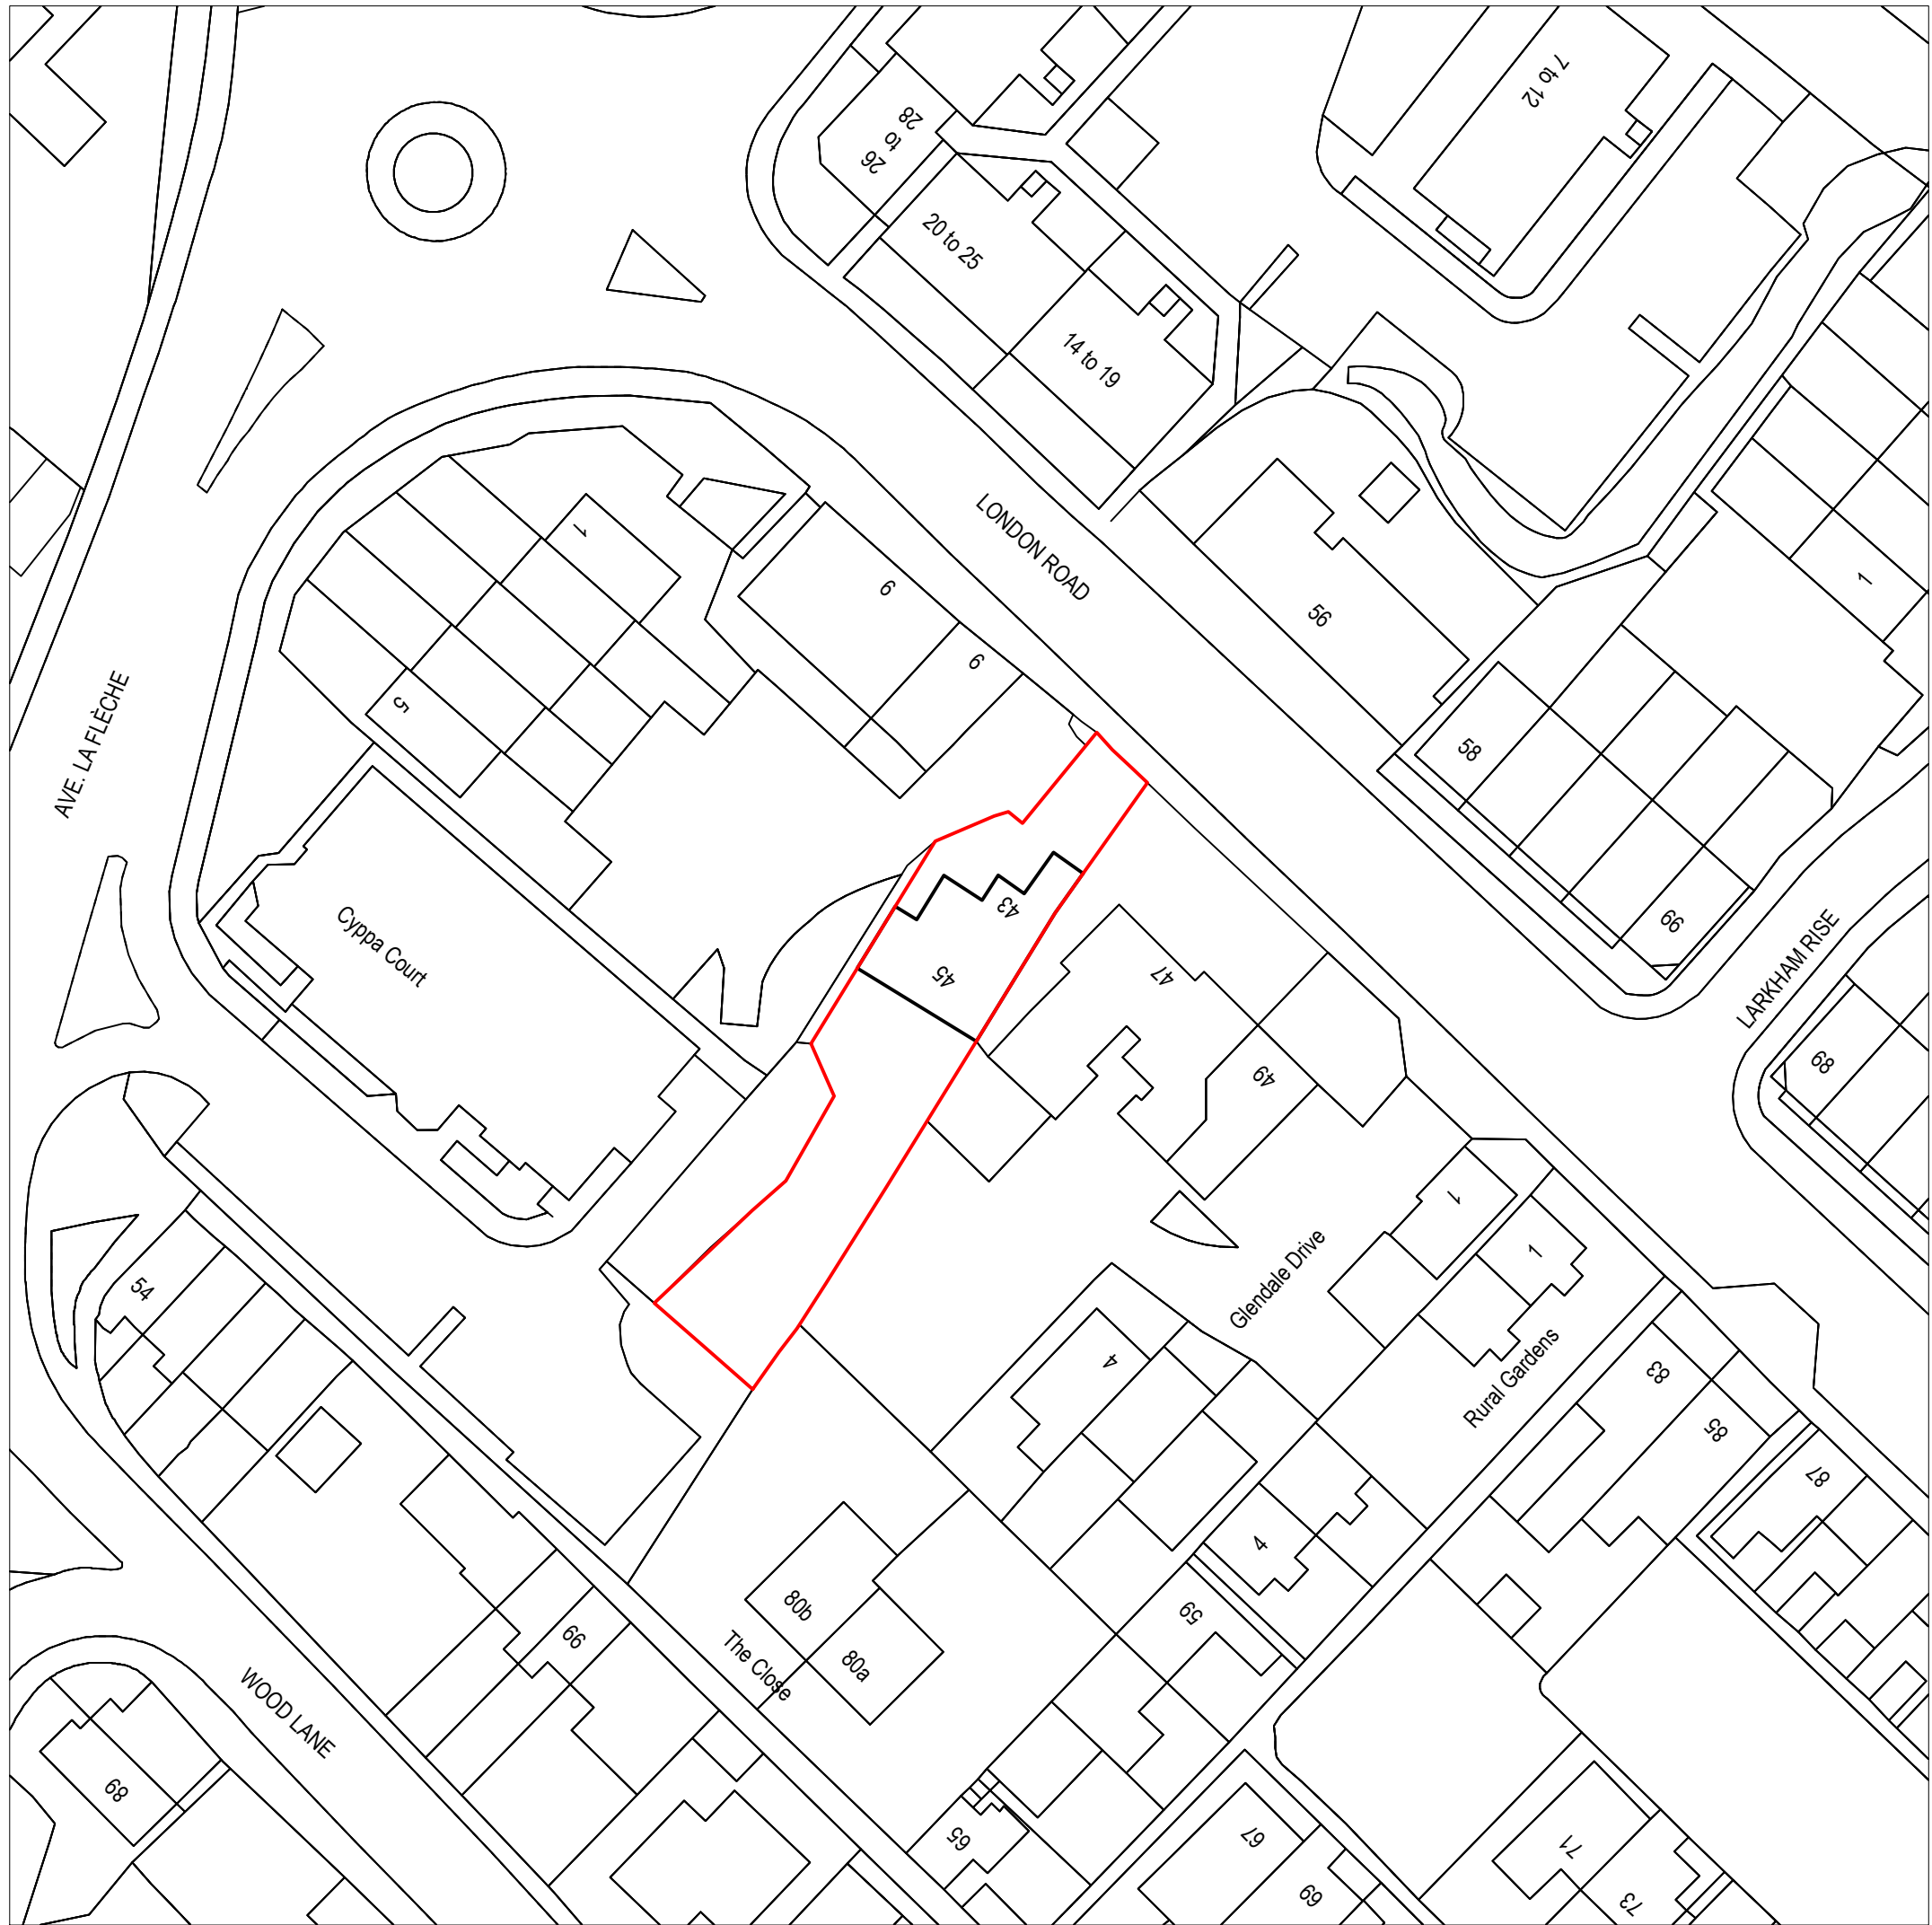


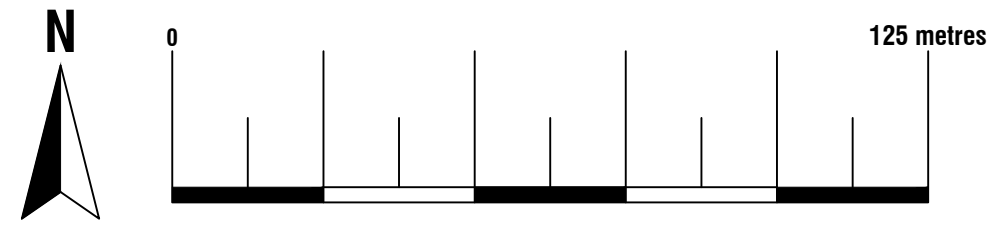


Location Plan
Scale 1:1250
© Crown Copyright and database rights 2025
OS 100047474

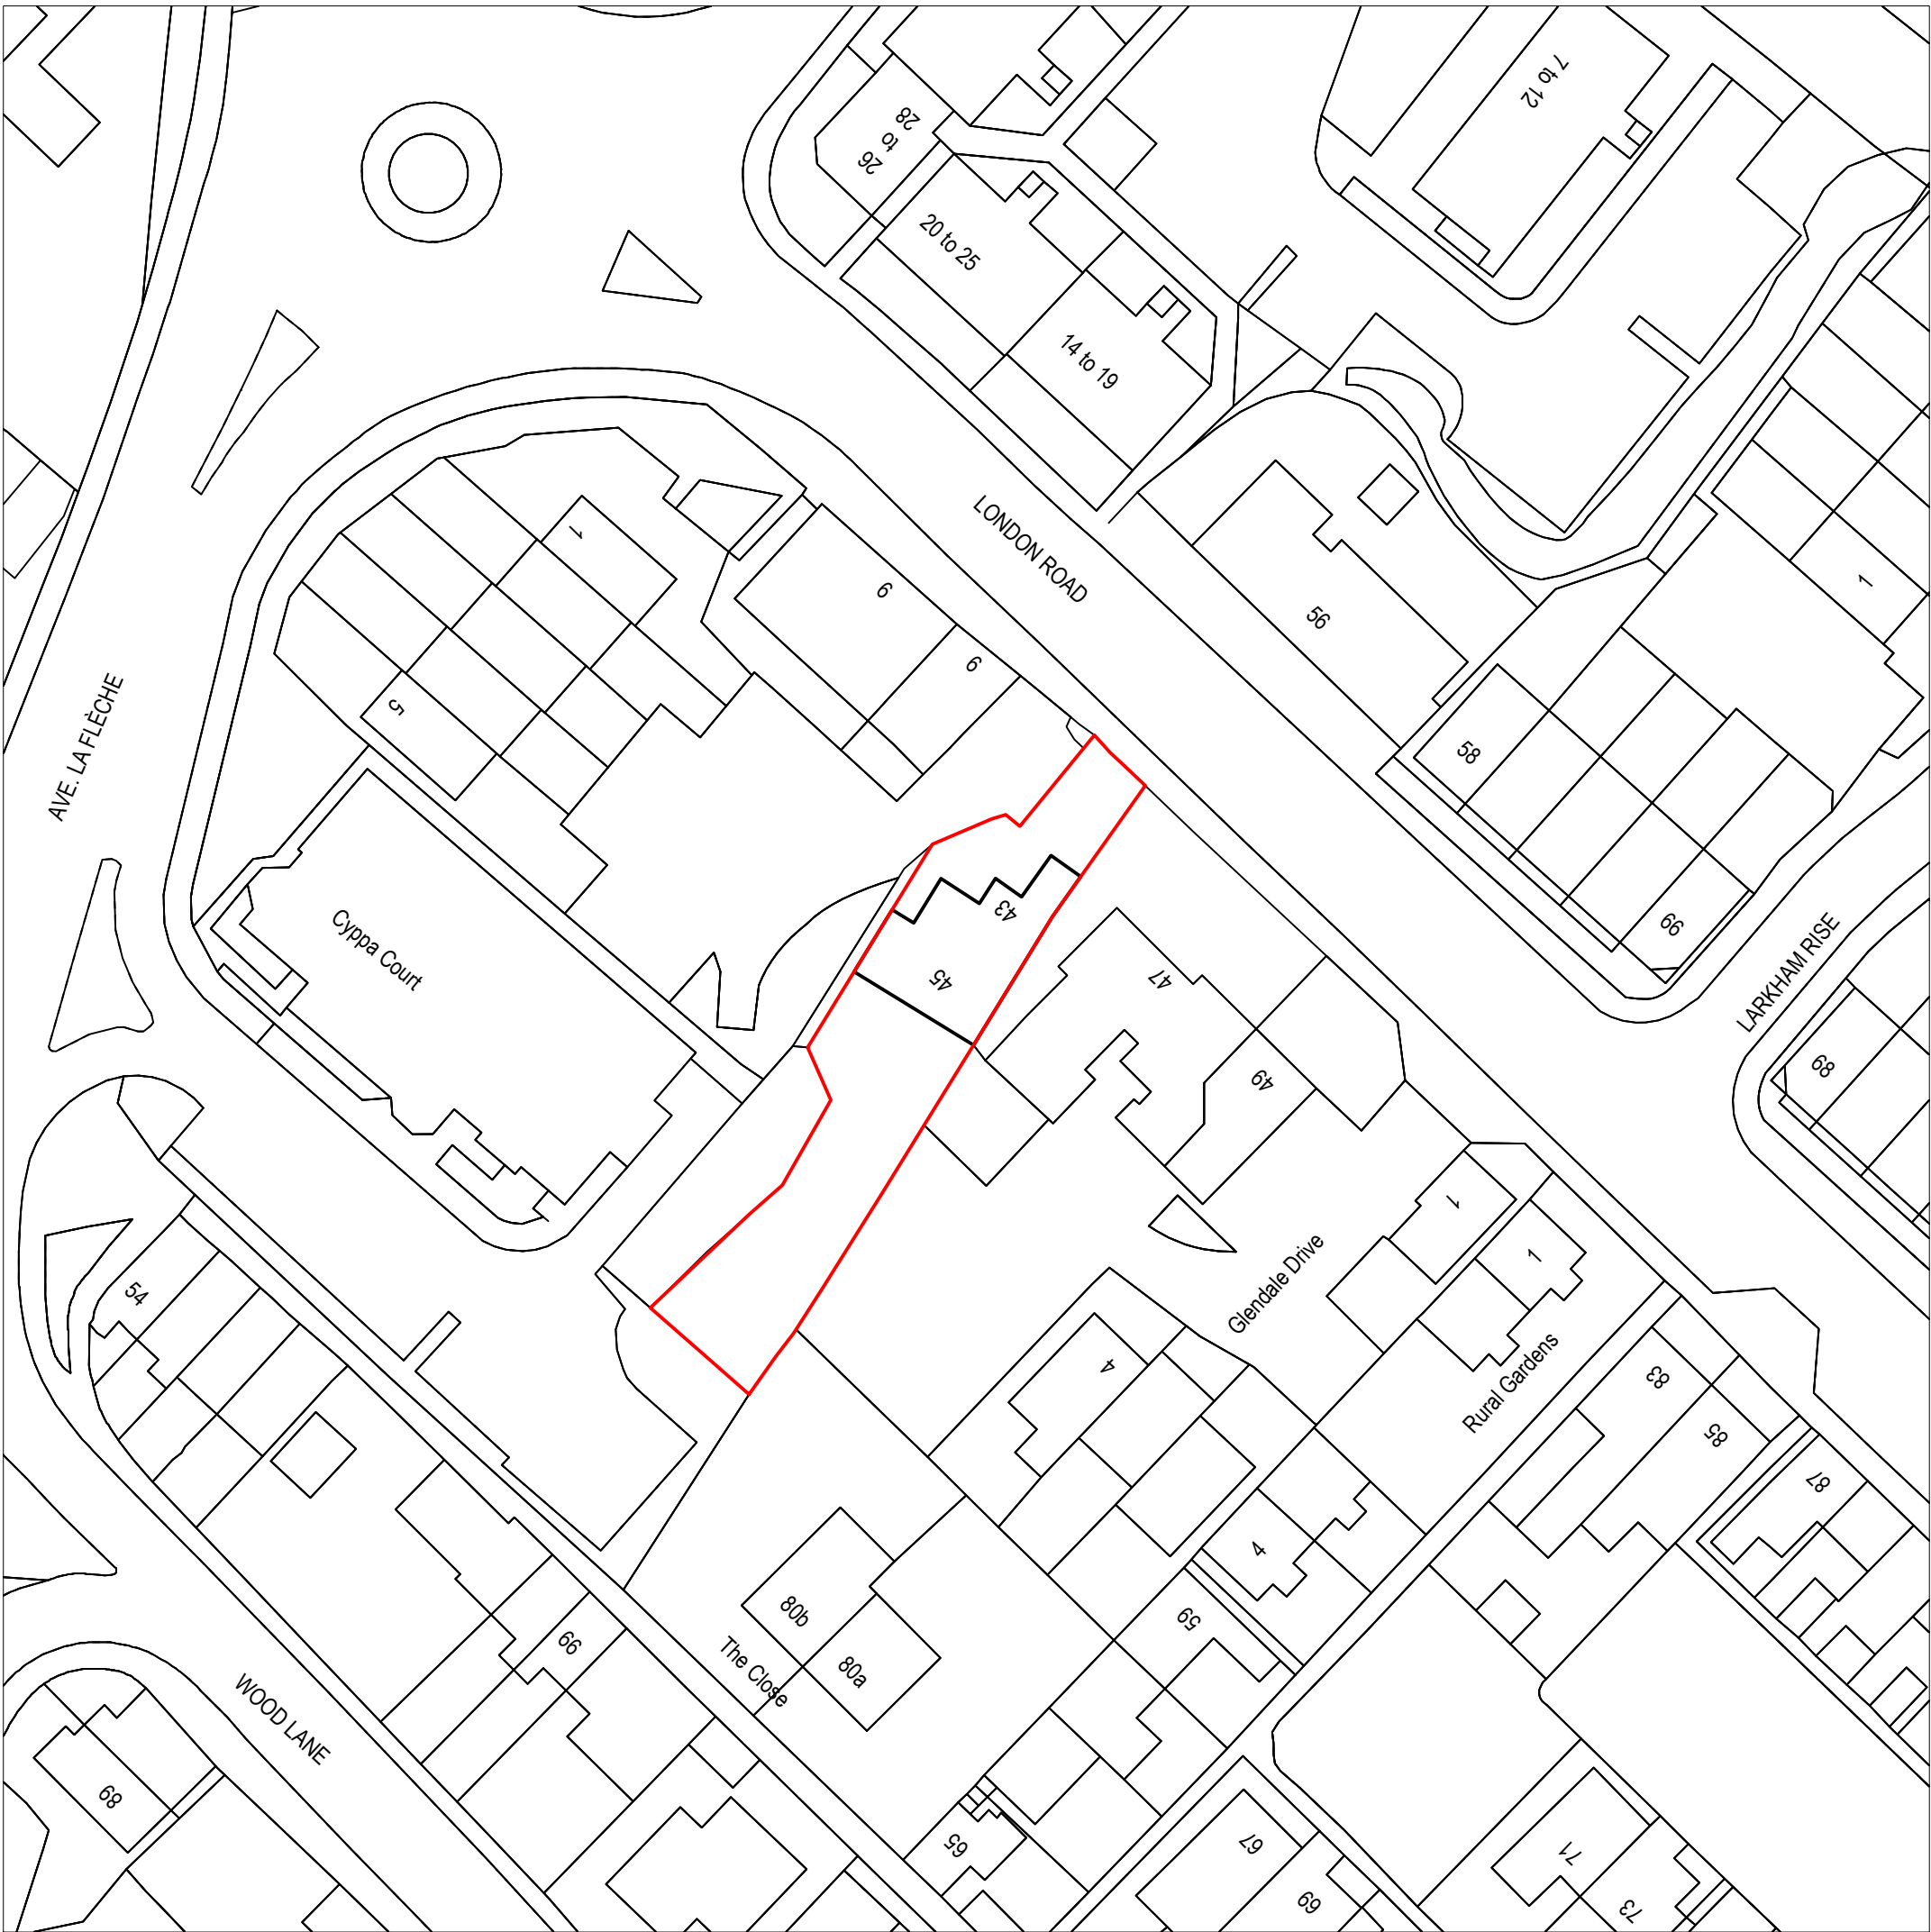

Existing Block Plan
Scale 1:500
© Crown Copyright and database rights 2025
OS 100047474

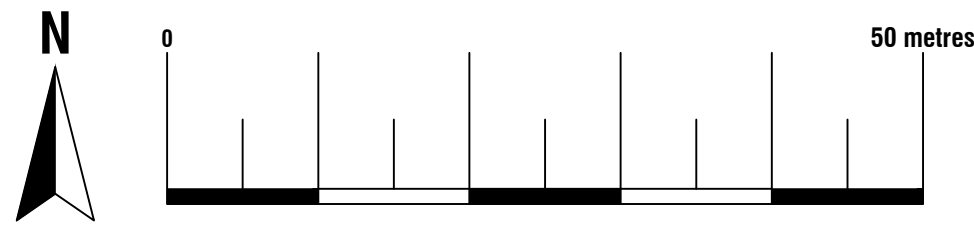


Proposed Block Plan
Scale 1:500
© Crown Copyright and database rights 2025
OS 100047474

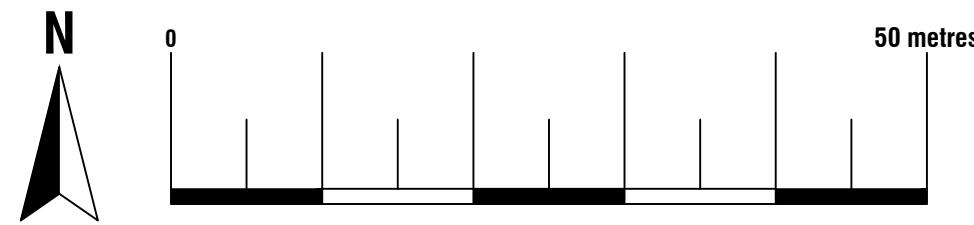




ArkiPlan Architectural Ltd • Enquiries@ArkiPlan.co.uk
Lytchett House, 13 Freeland Park, Wareham Road, Poole, Dorset, BH16 6FA

Site	Albert Cottages, 43-45 London Road, Chippenham SN15 3AJ	Date	10.12.2025
		Sheet	25-3076-A D01 REV 0
		Job	Windows Replacement
		Scale	1:500, 1:1250 @A1, 1:1000, 1:2500 @A3
Title Number	-	Title	As Shown

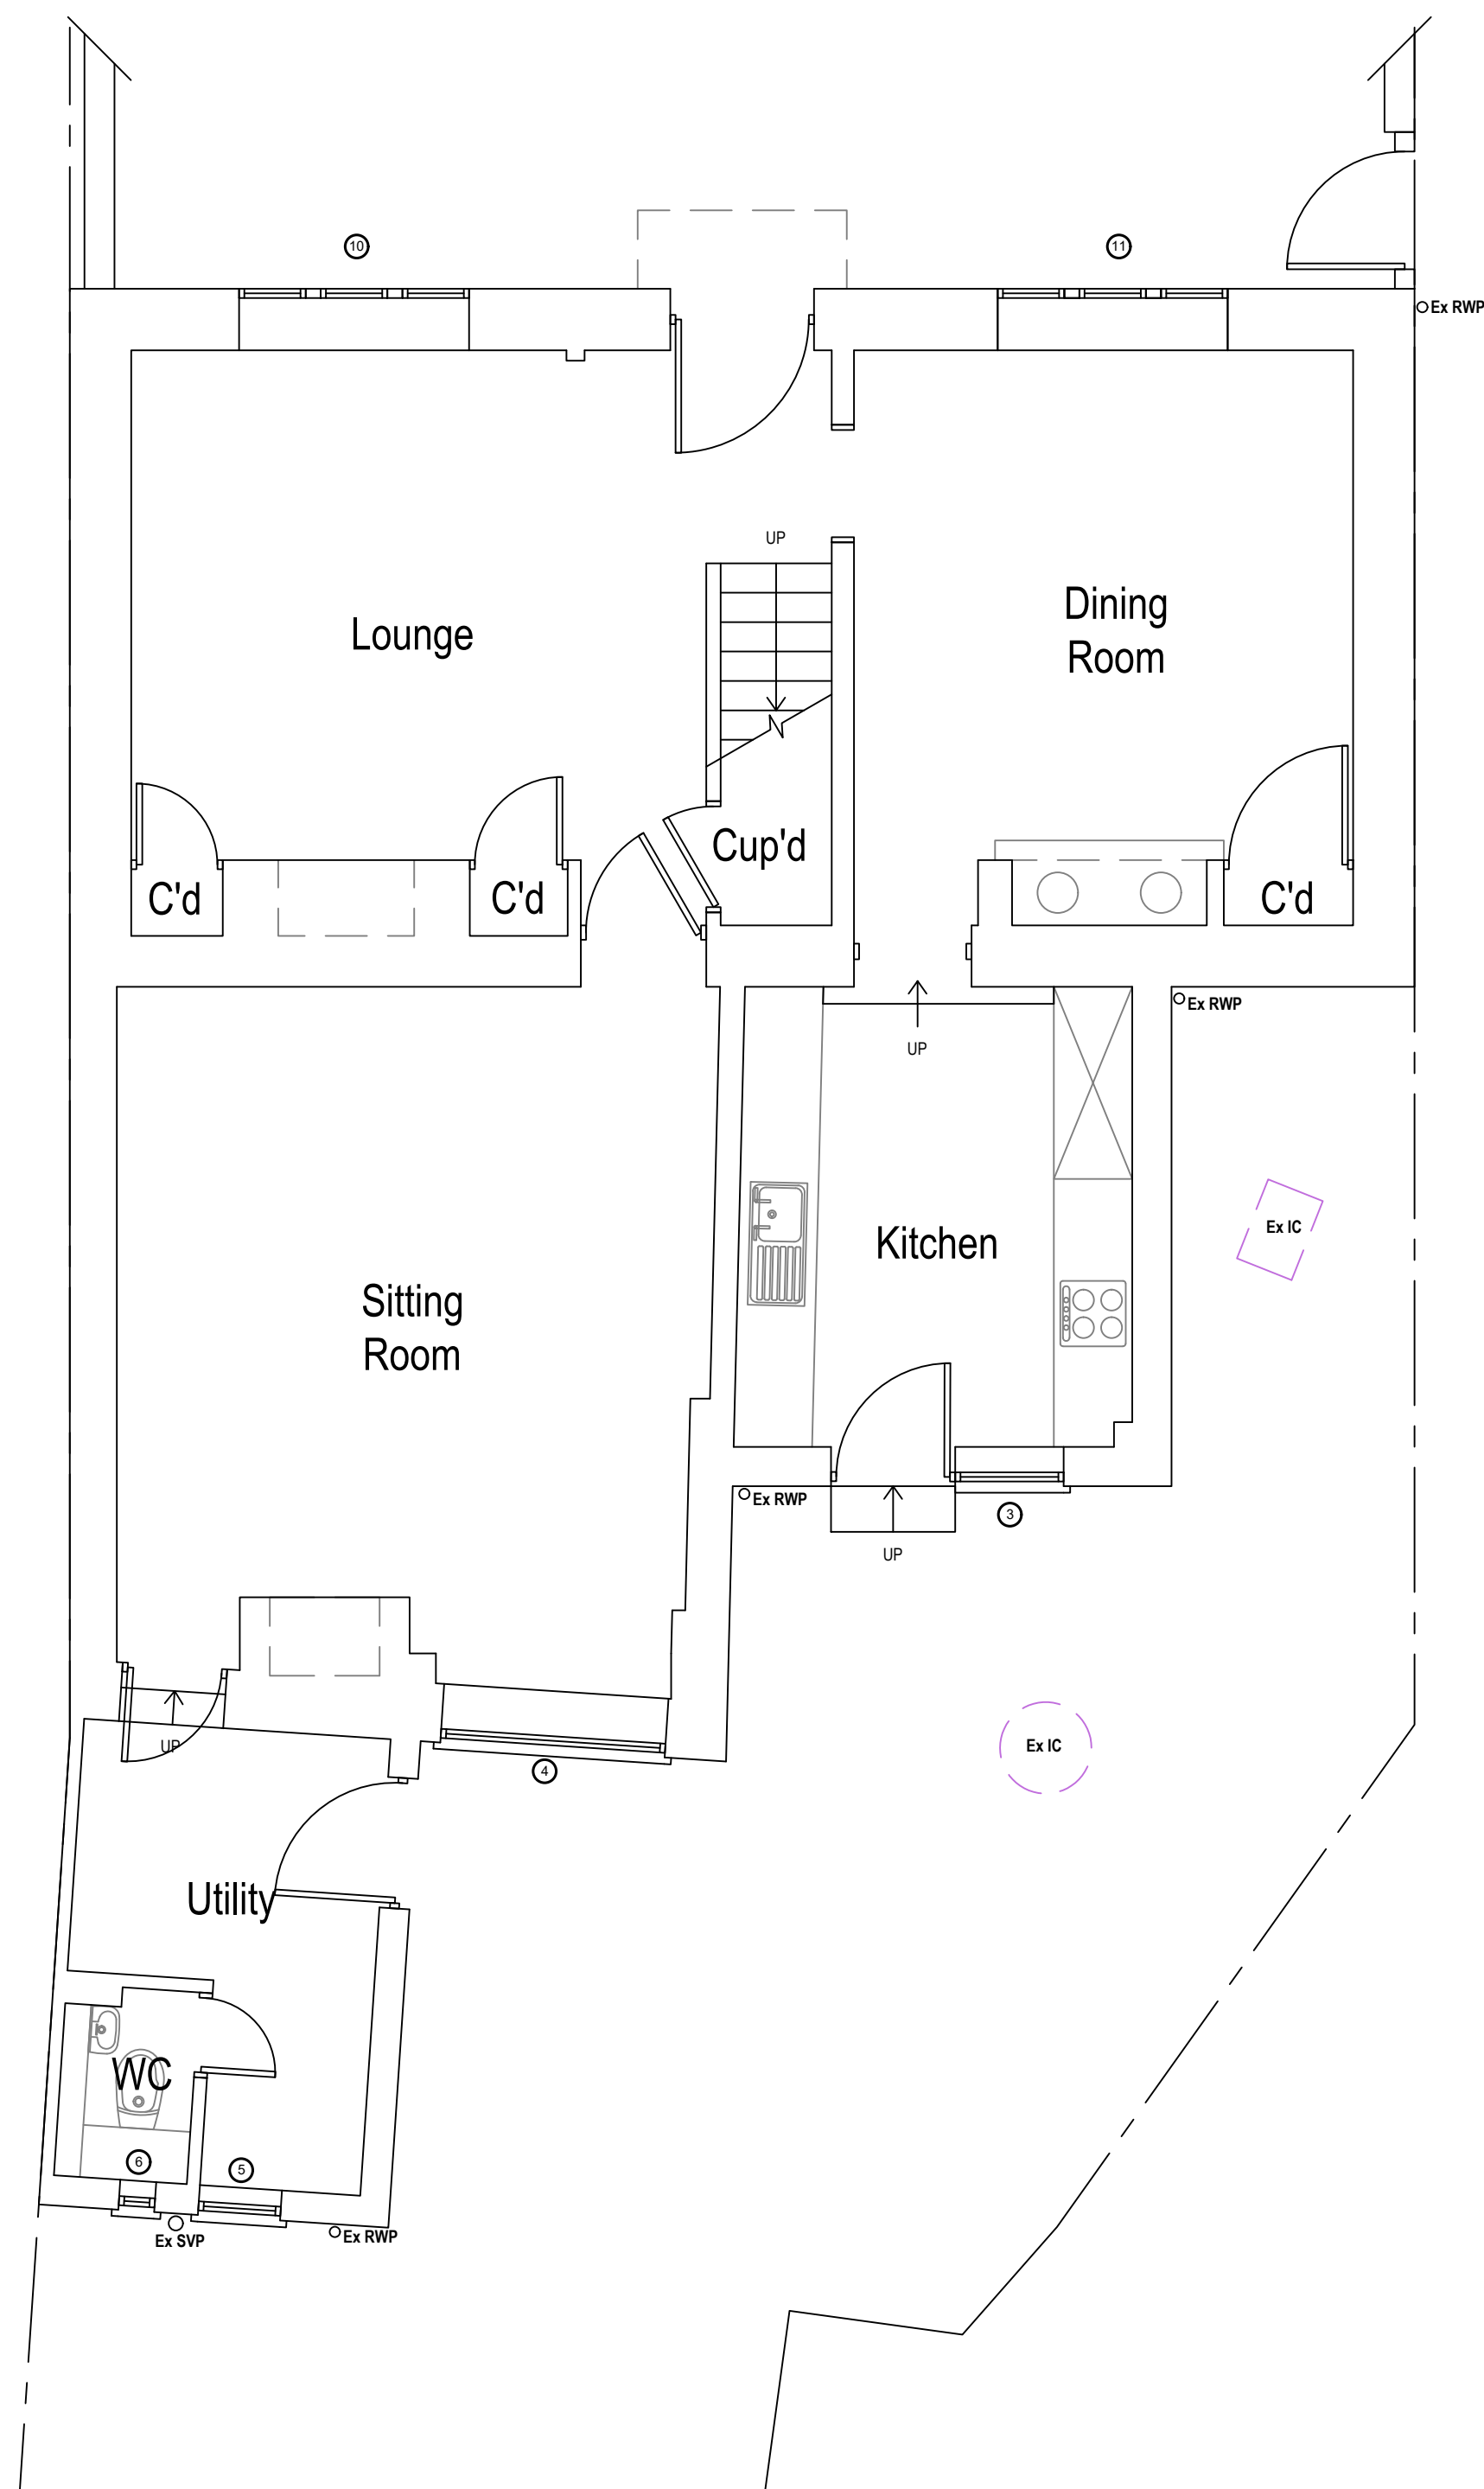


Existing Ground Floor Plan

Area ca. 89.08 m²

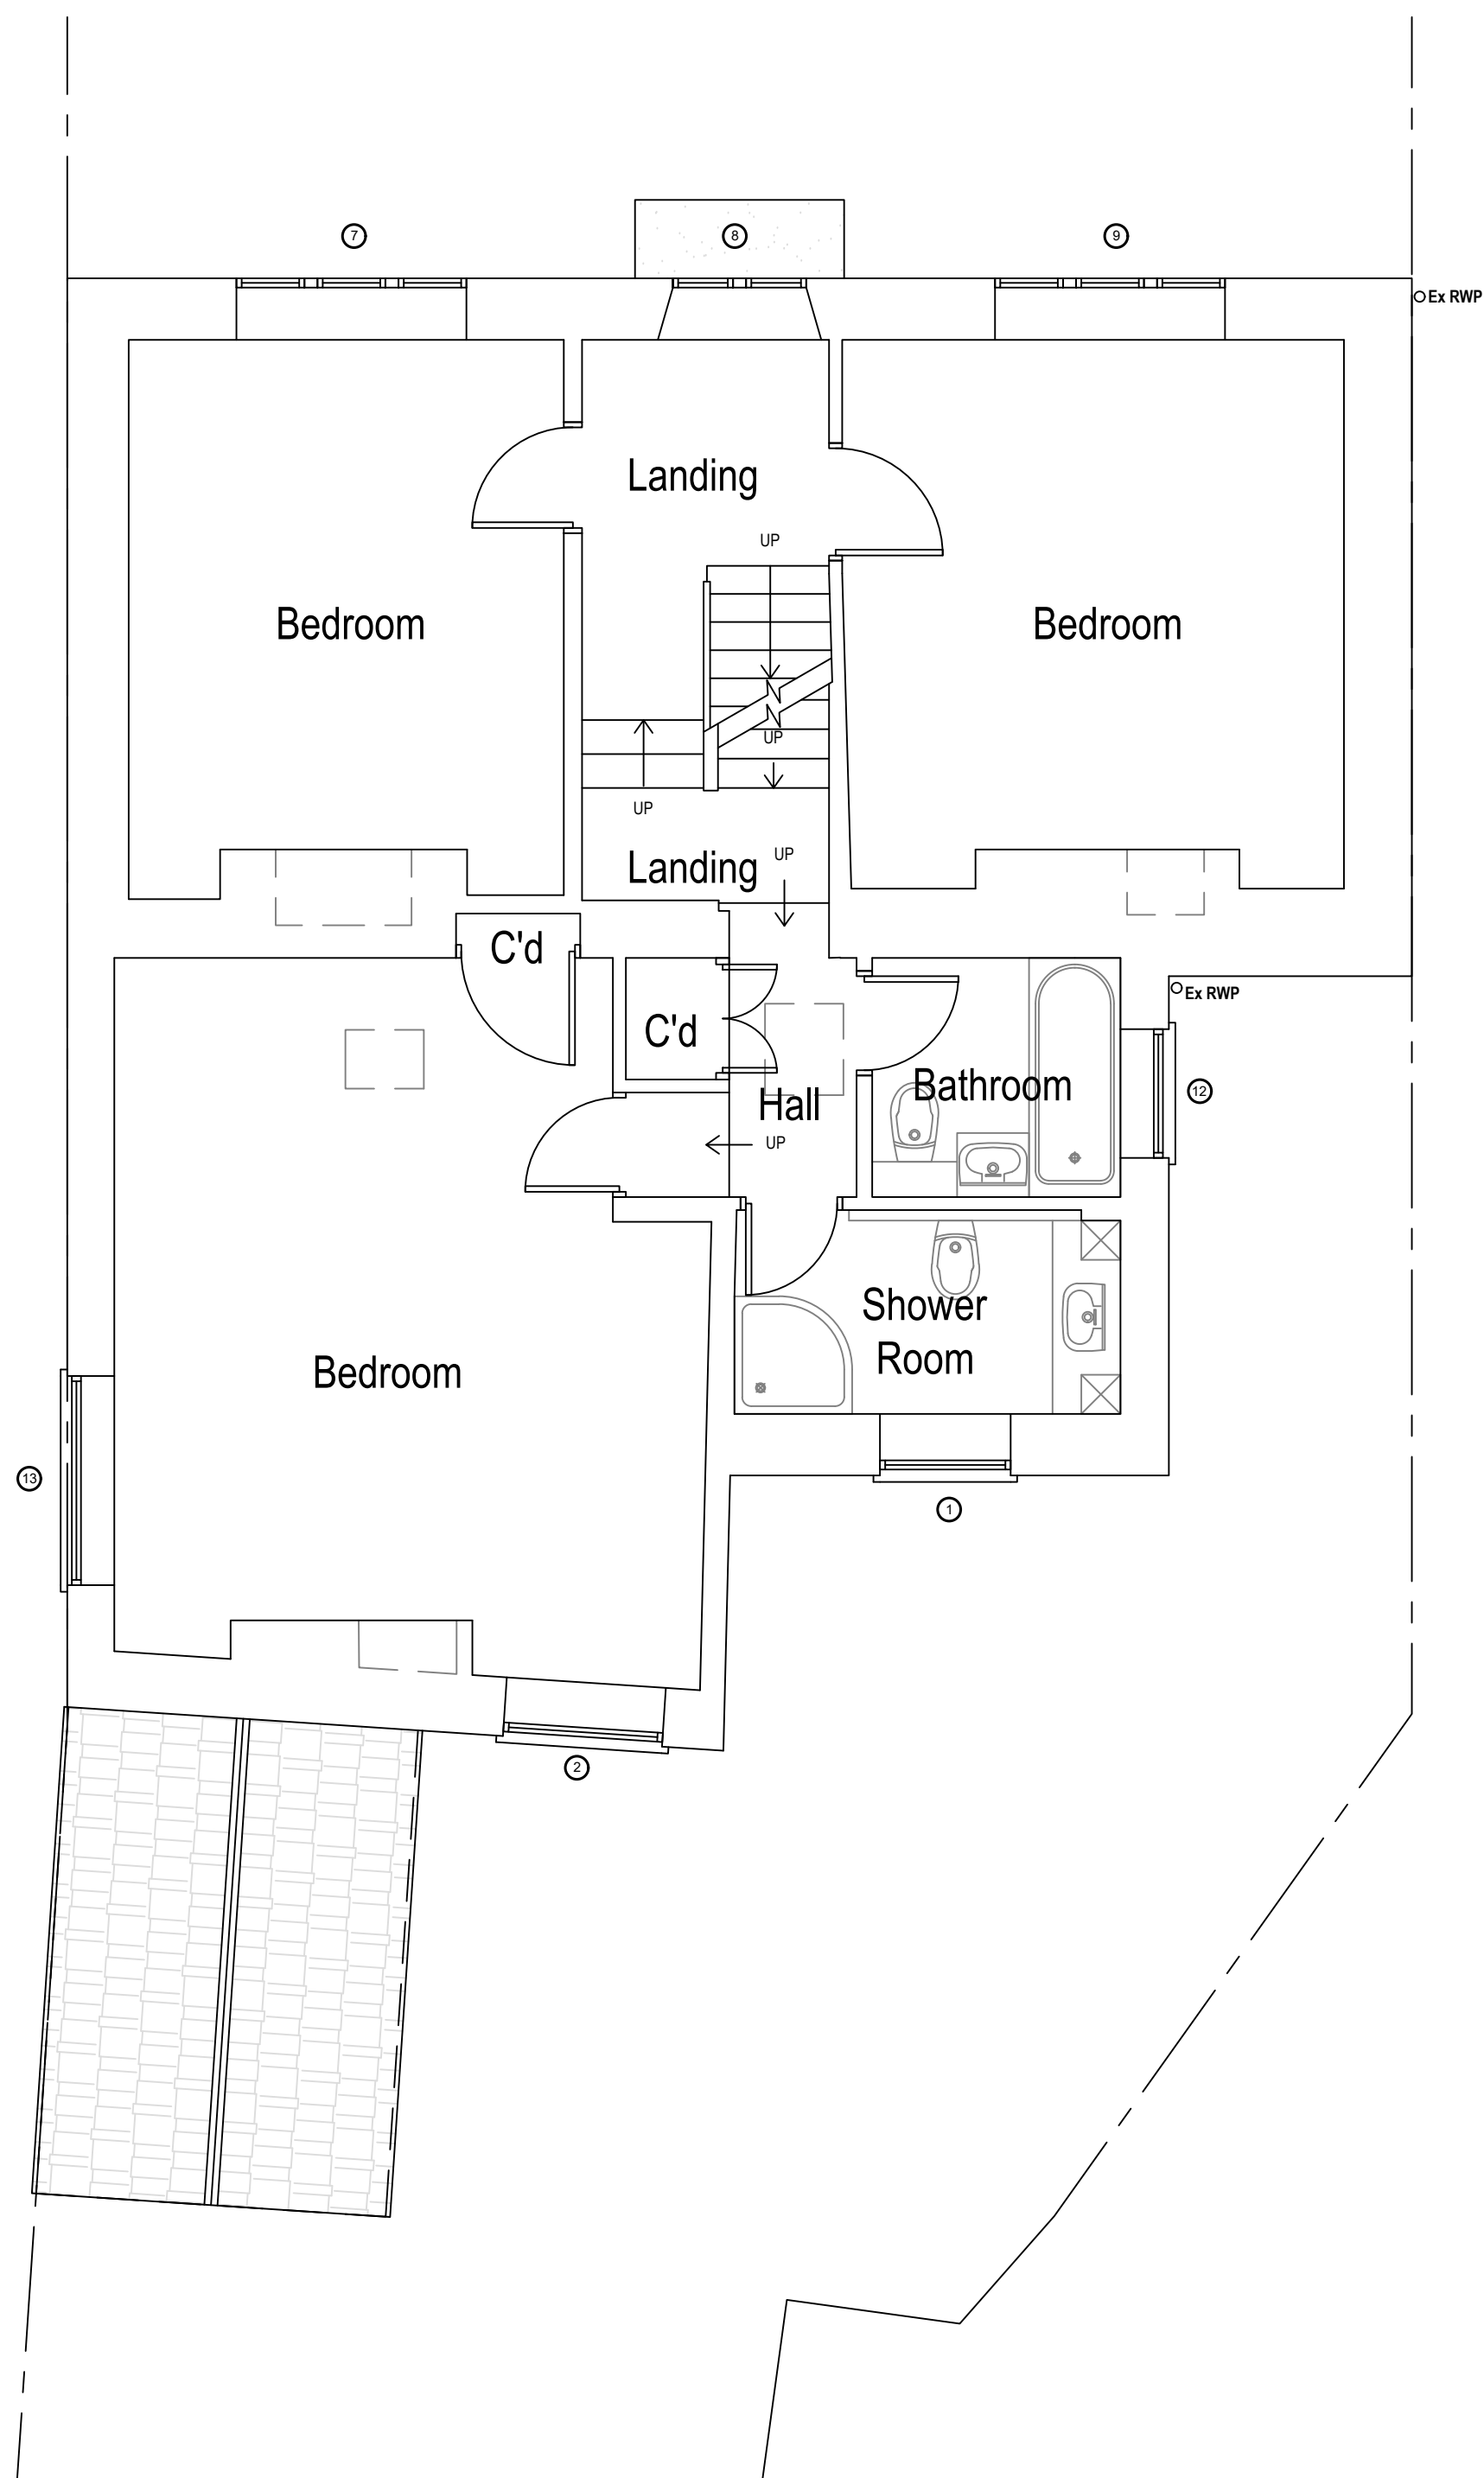

Existing First Floor Plan


Area ca. 78.85 m²

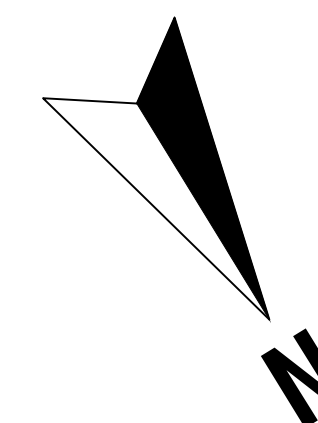

Arkiplan



ArkiPlan Architectural Ltd • Enquiries@ArkiPlan.co.uk
Lytchett House, 13 Freeland Park, Wareham Road, Poole, Dorset, BH16 6FA

Site	Albert Cottages, 43-45 London Road, Chippenham SN15 3AJ	Date	10.12.2025
		Sheet	25-3076-A D02 REV 0
		Job	Windows Replacement
		Scale	1:50 @A1, 1:100 @A3
Title Number	-	Title	As Shown

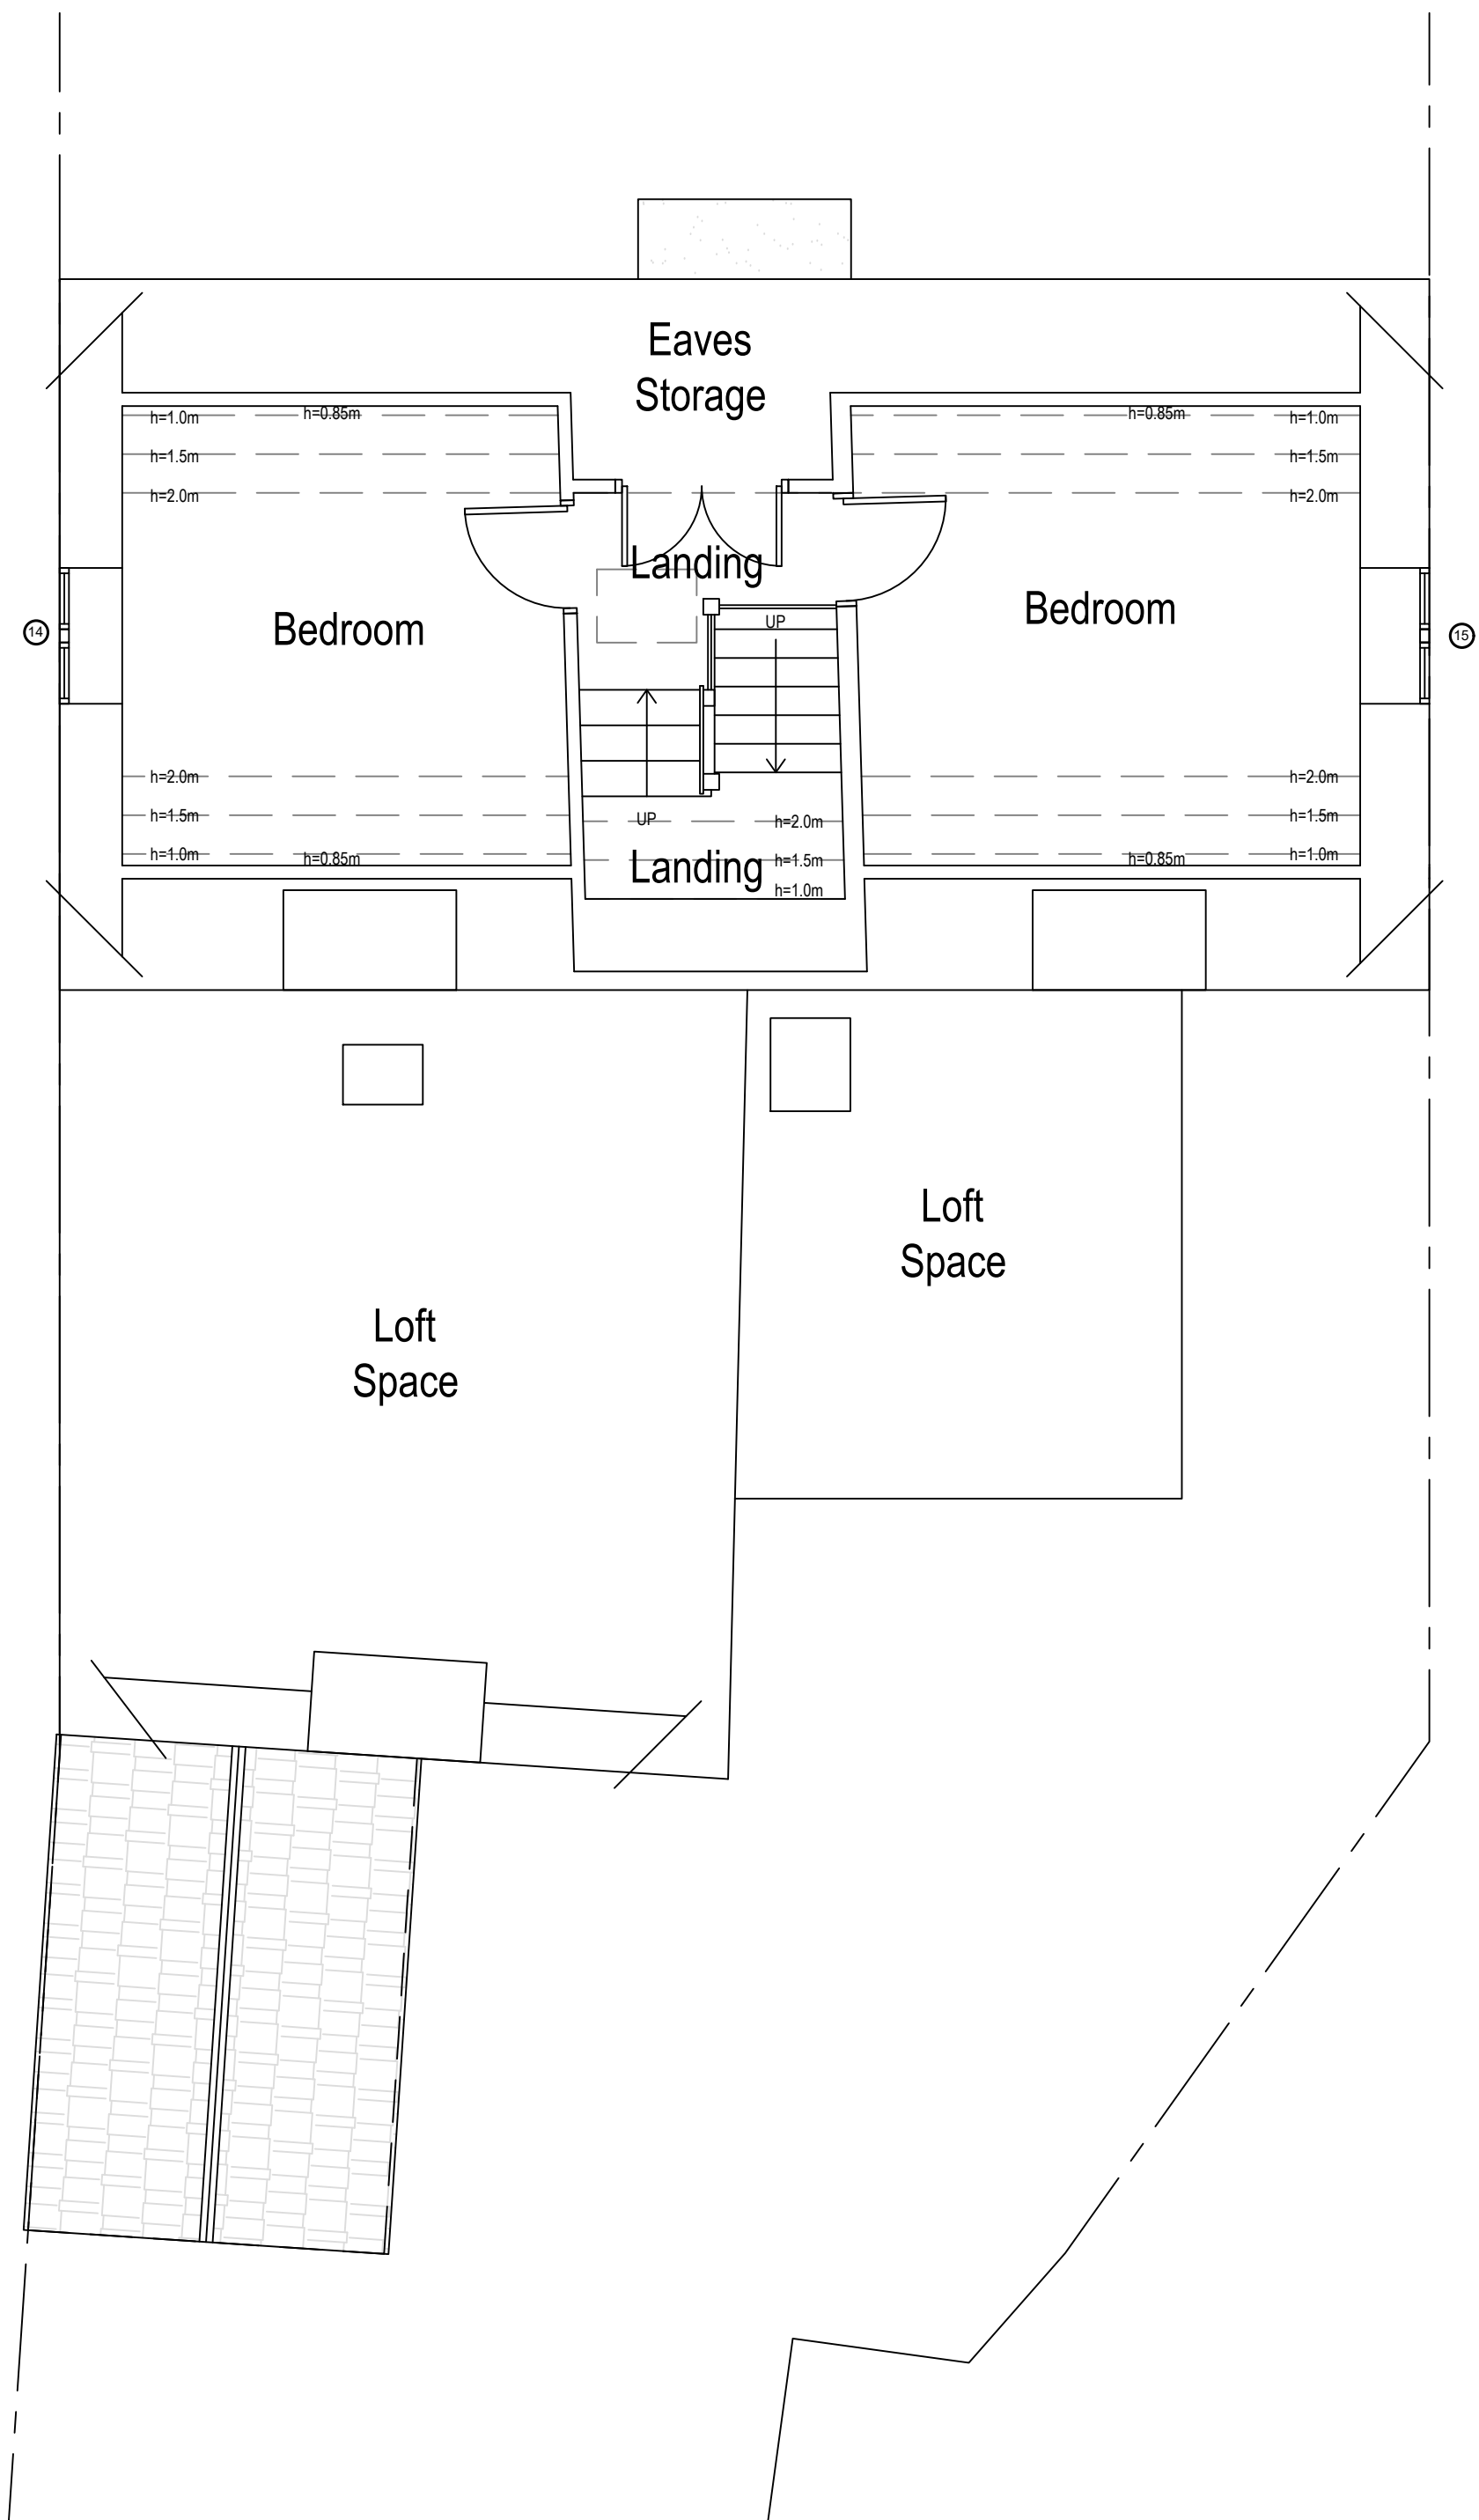


Existing Loft Plan


Area ca. 25.89 m²

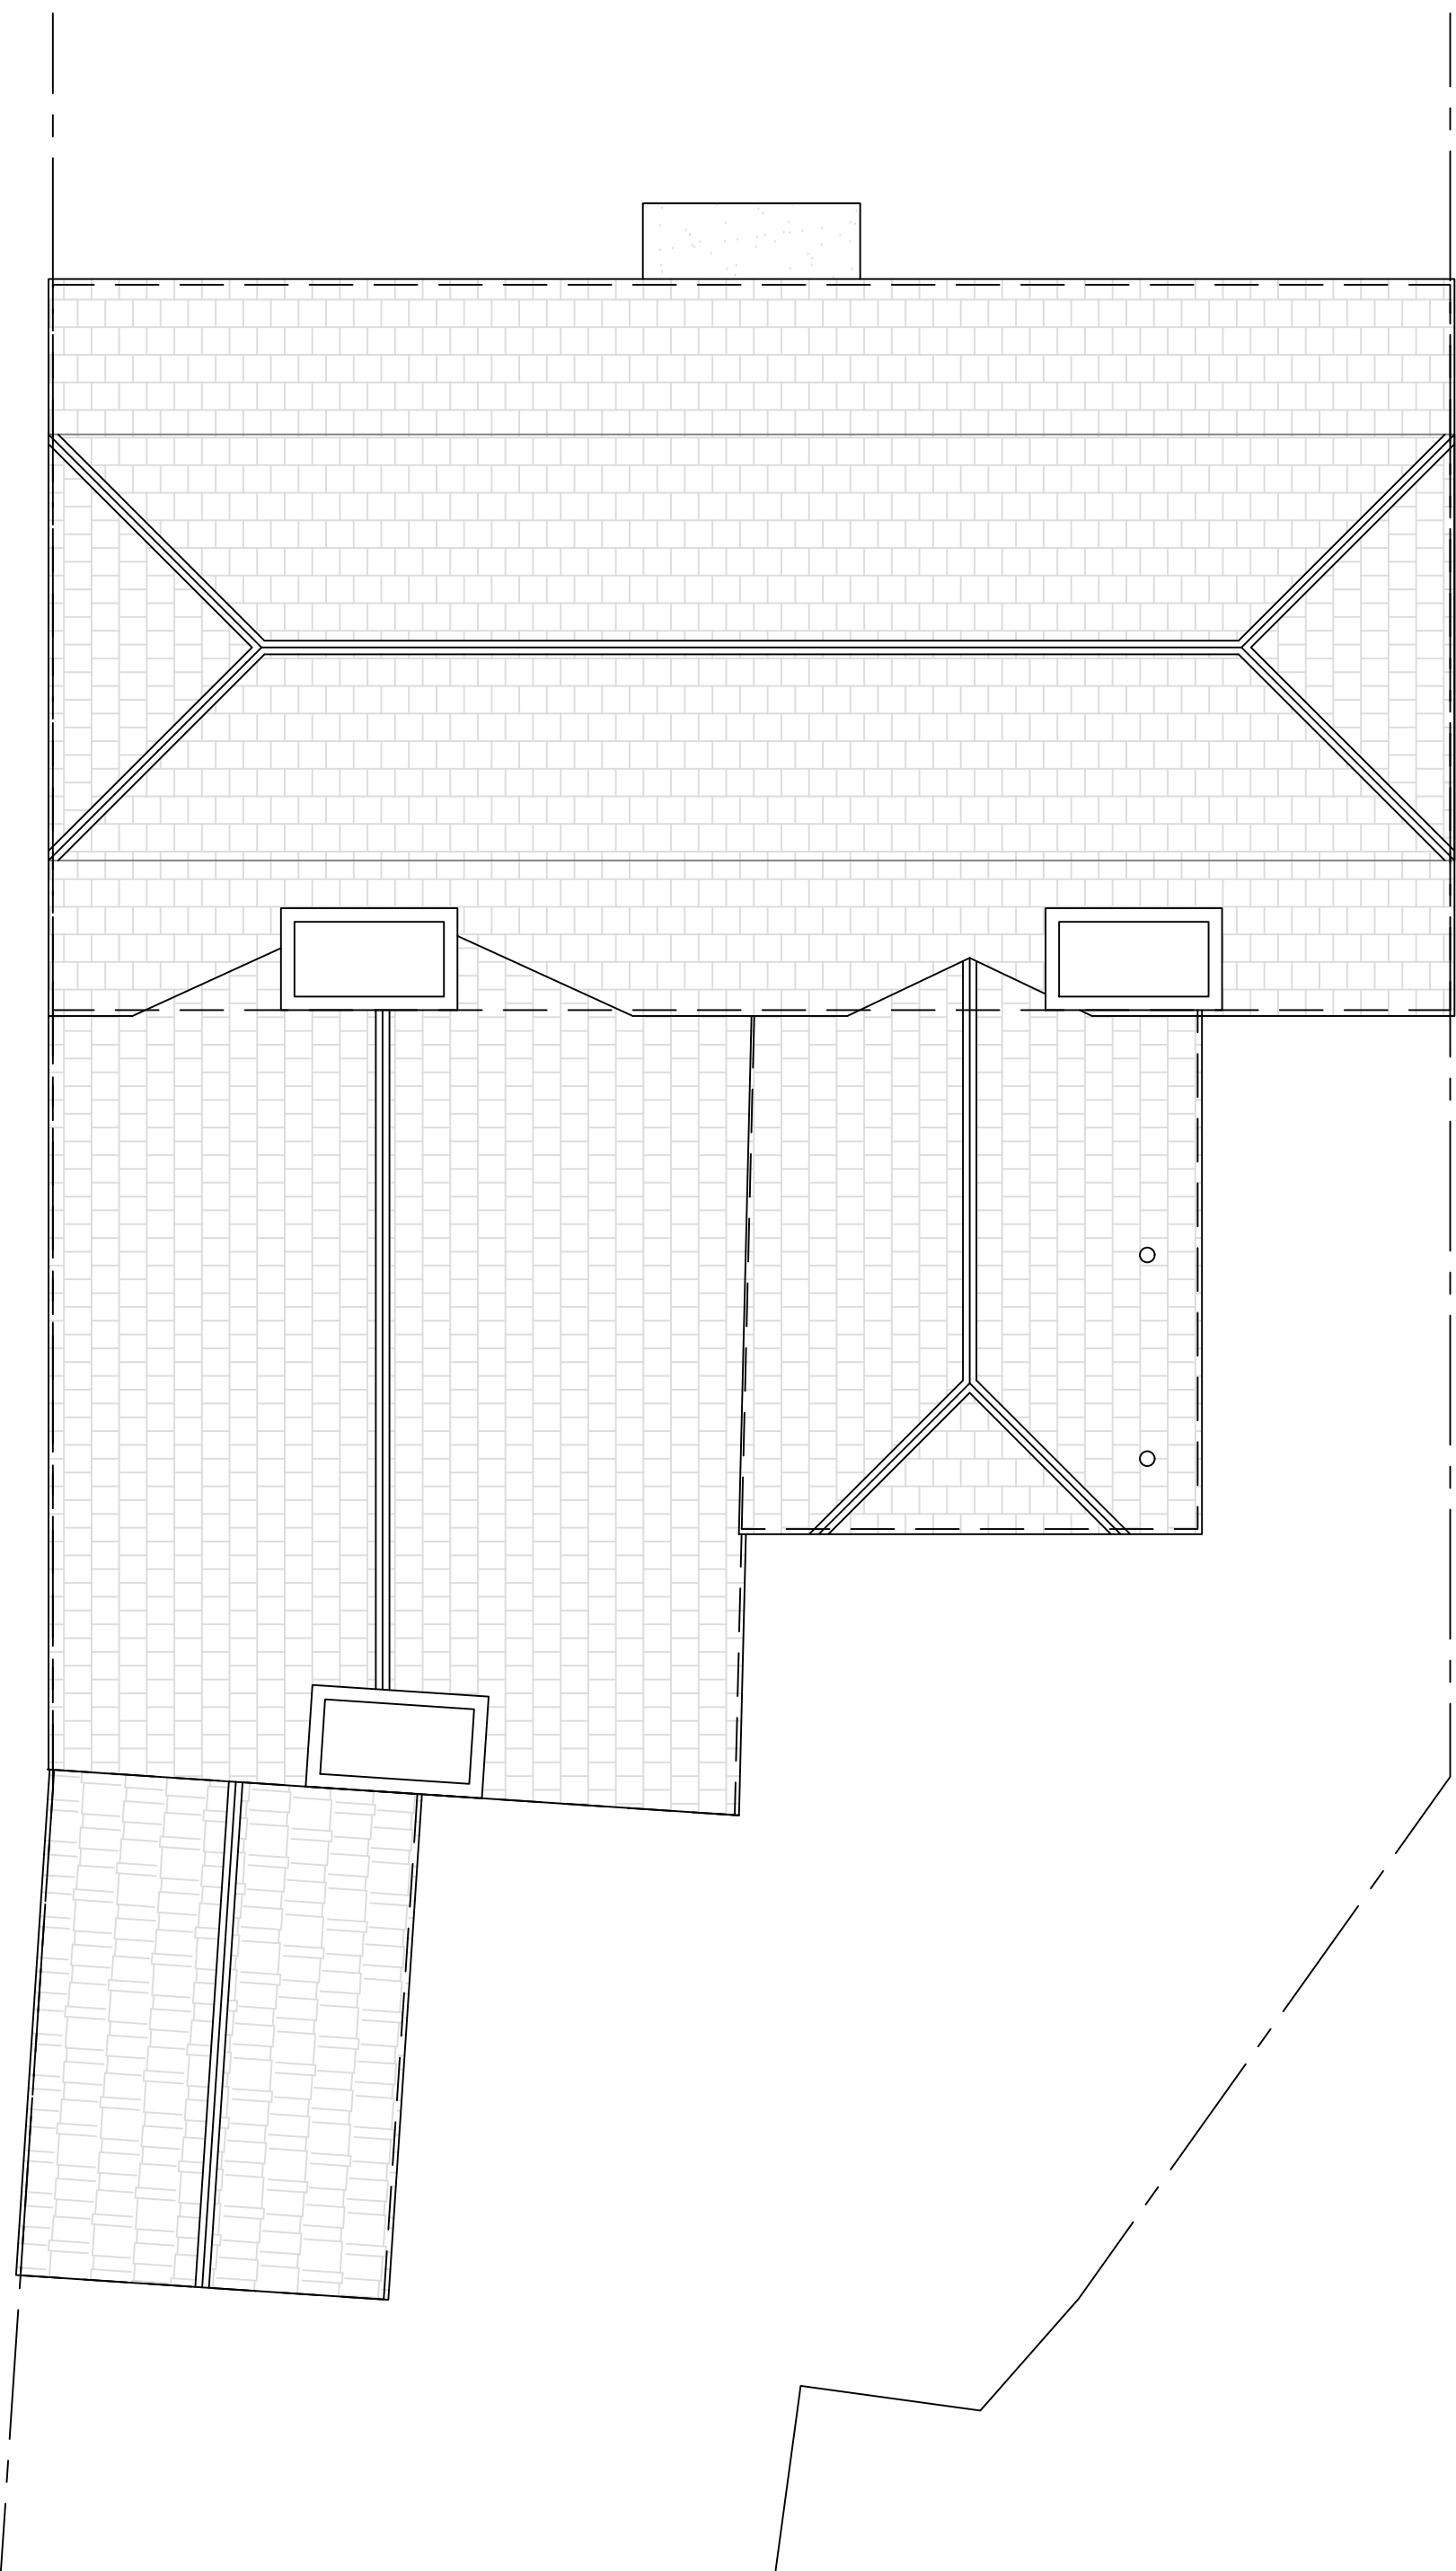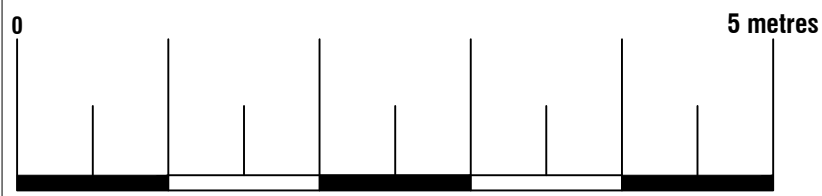


Existing Roof Plan

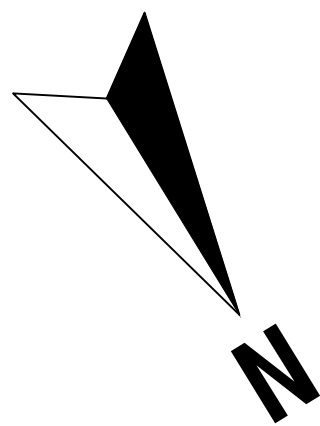

Arkiplan ArkiPlan Architectural Ltd • Enquiries@ArkiPlan.co.uk Lytchett House, 13 Freeland Park, Wareham Road, Poole, Dorset, BH16 6FA			
Site	Albert Cottages, 43-45 London Road, Chippenham SN15 3AJ	Date	10.12.2025
		Sheet	25-3076-A D04 REV 0
		Job	Windows Replacement
Title Number	-	Scale	1:50 @A1, 1:100 @A3
		Title	As Shown

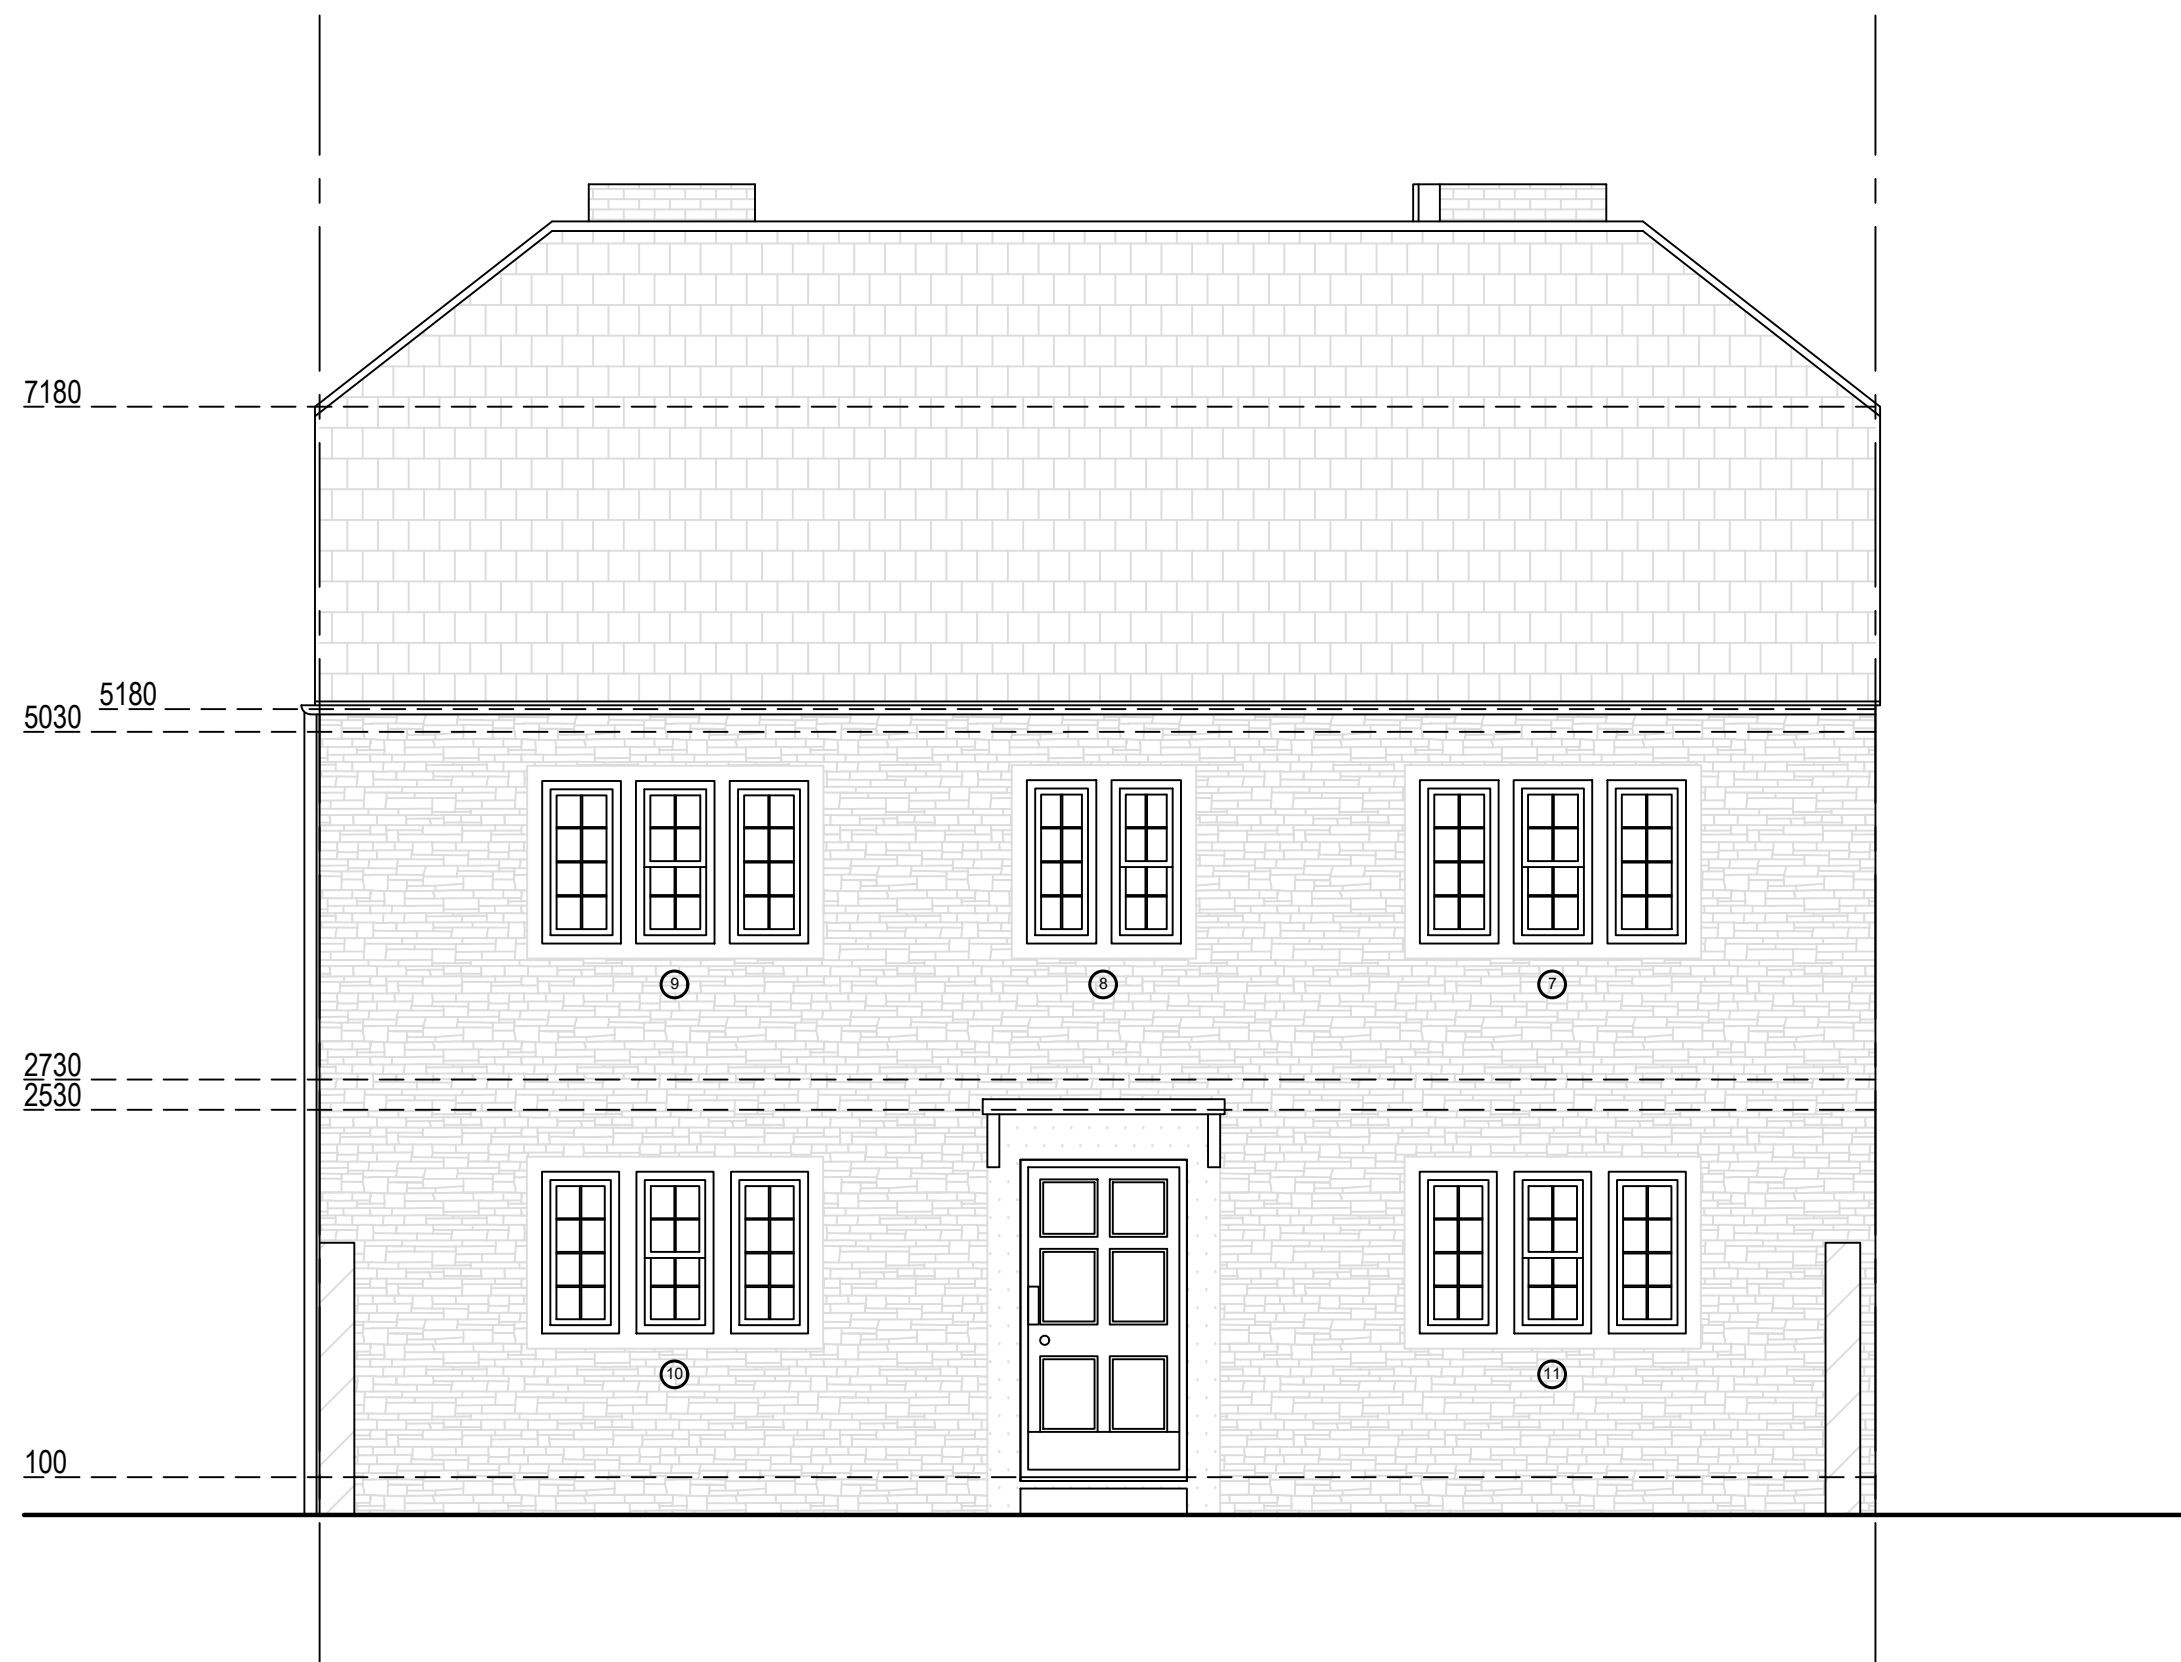


Existing Northeast Elevation

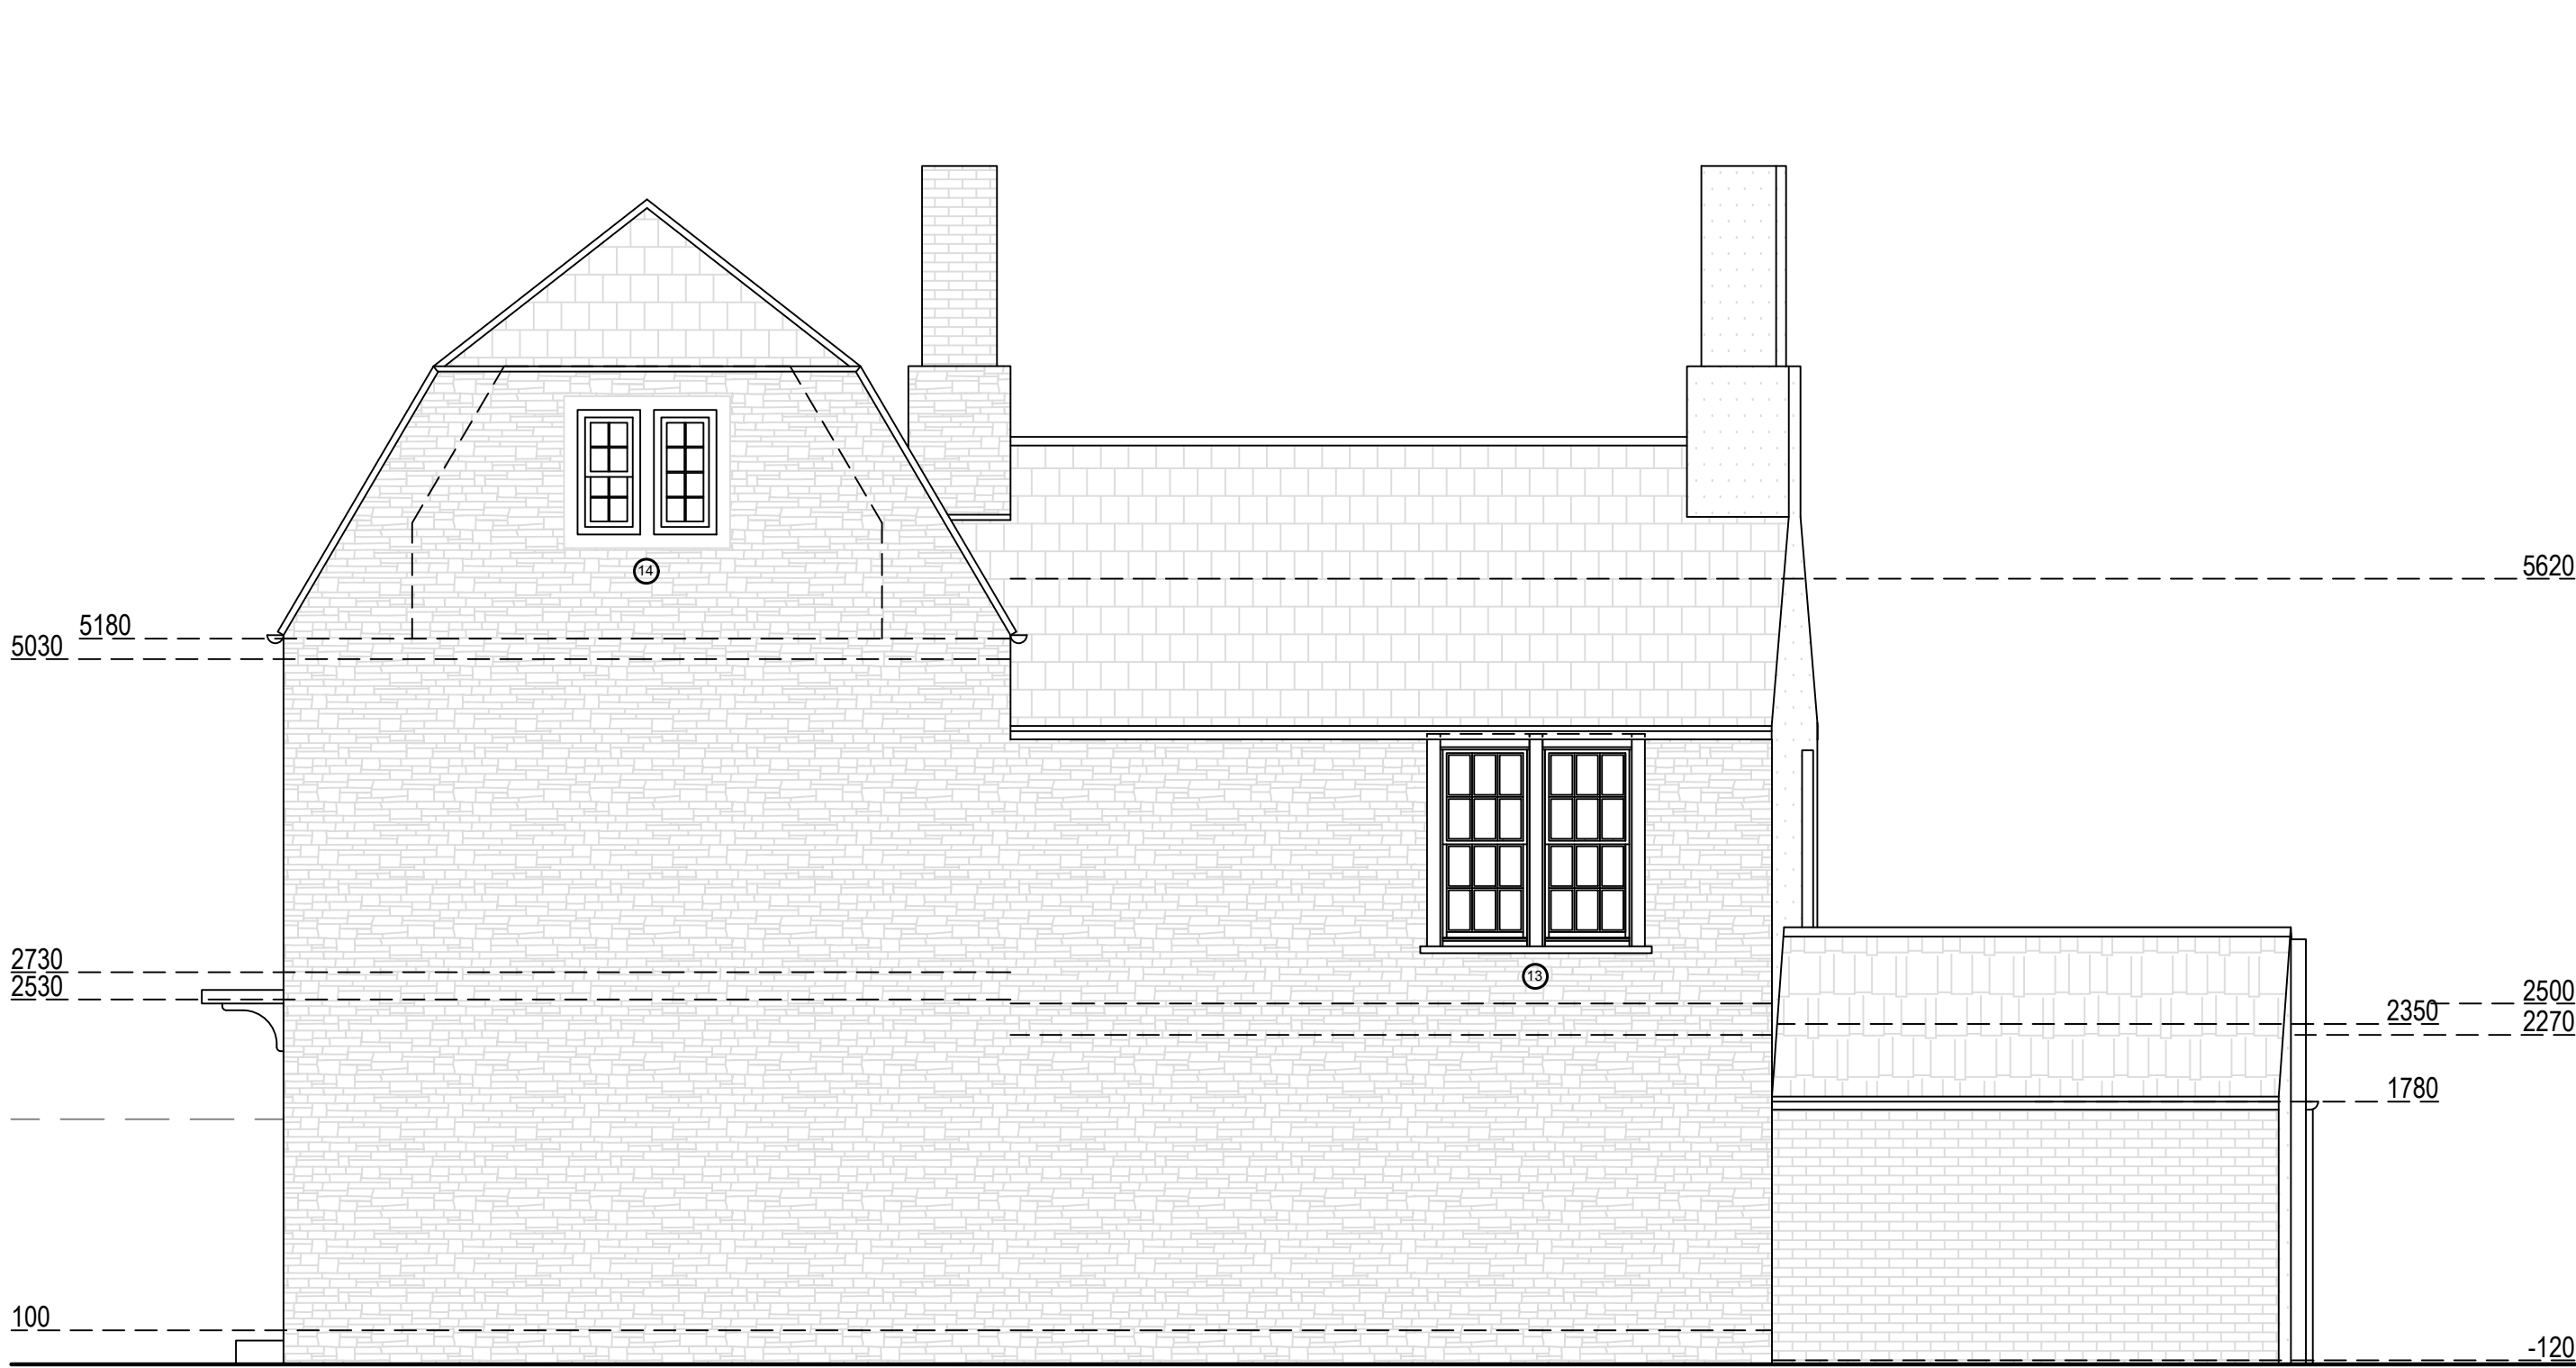


Existing Southeast Elevation



Existing Southwest Elevation

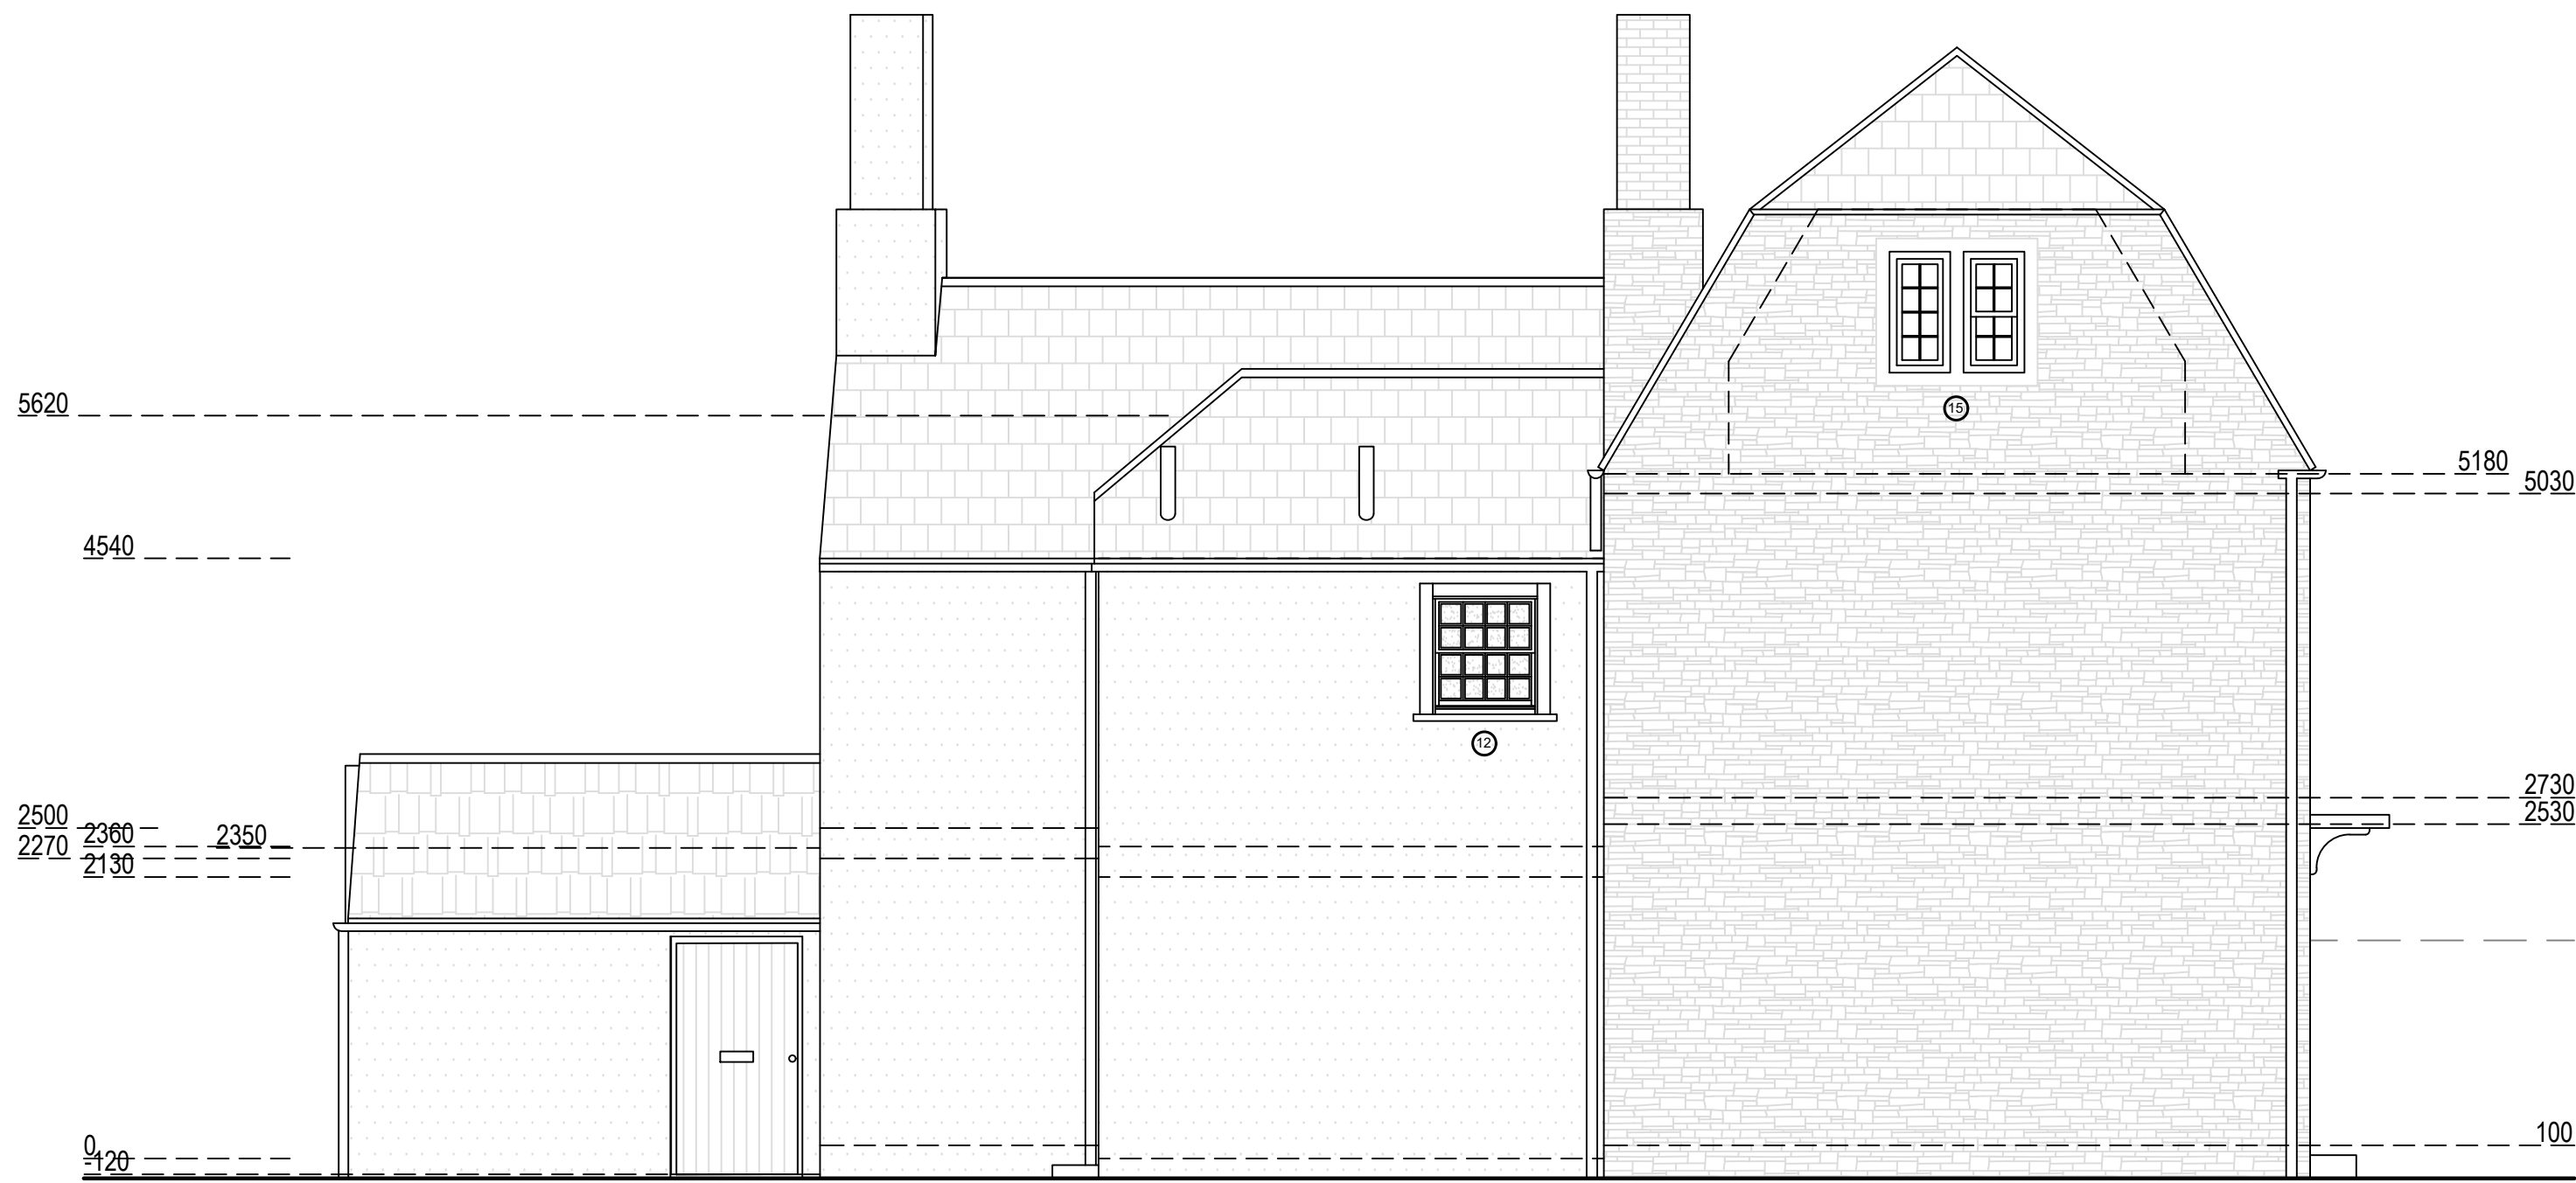

Existing Northwest Elevation

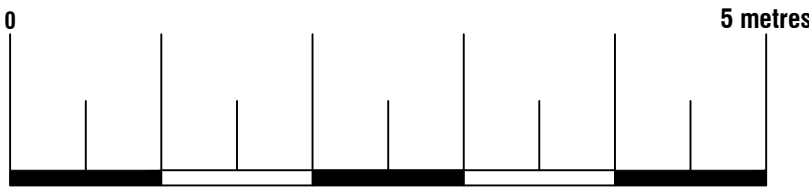

Existing Materials:
Walls: Stone, white render
Pitched roof: Slate
Existing Windows: White timber
Proposed Windows: White timber



ArkiPlan Architectural Ltd • Enquiries@ArkiPlan.co.uk
Lytchett House, 13 Freeland Park, Wareham Road, Poole, Dorset, BH16 6FA

Site	Albert Cottages, 43-45 London Road, Chippenham SN15 3AJ	Date	10.12.2025
		Sheet	25-3076-A D06 REV 0
		Job	Windows Replacement
		Scale	1:50 @A1, 1:100 @A3
Title Number	-	Title	As Shown