


1 Rear Elevation Green Walls

1 : 100

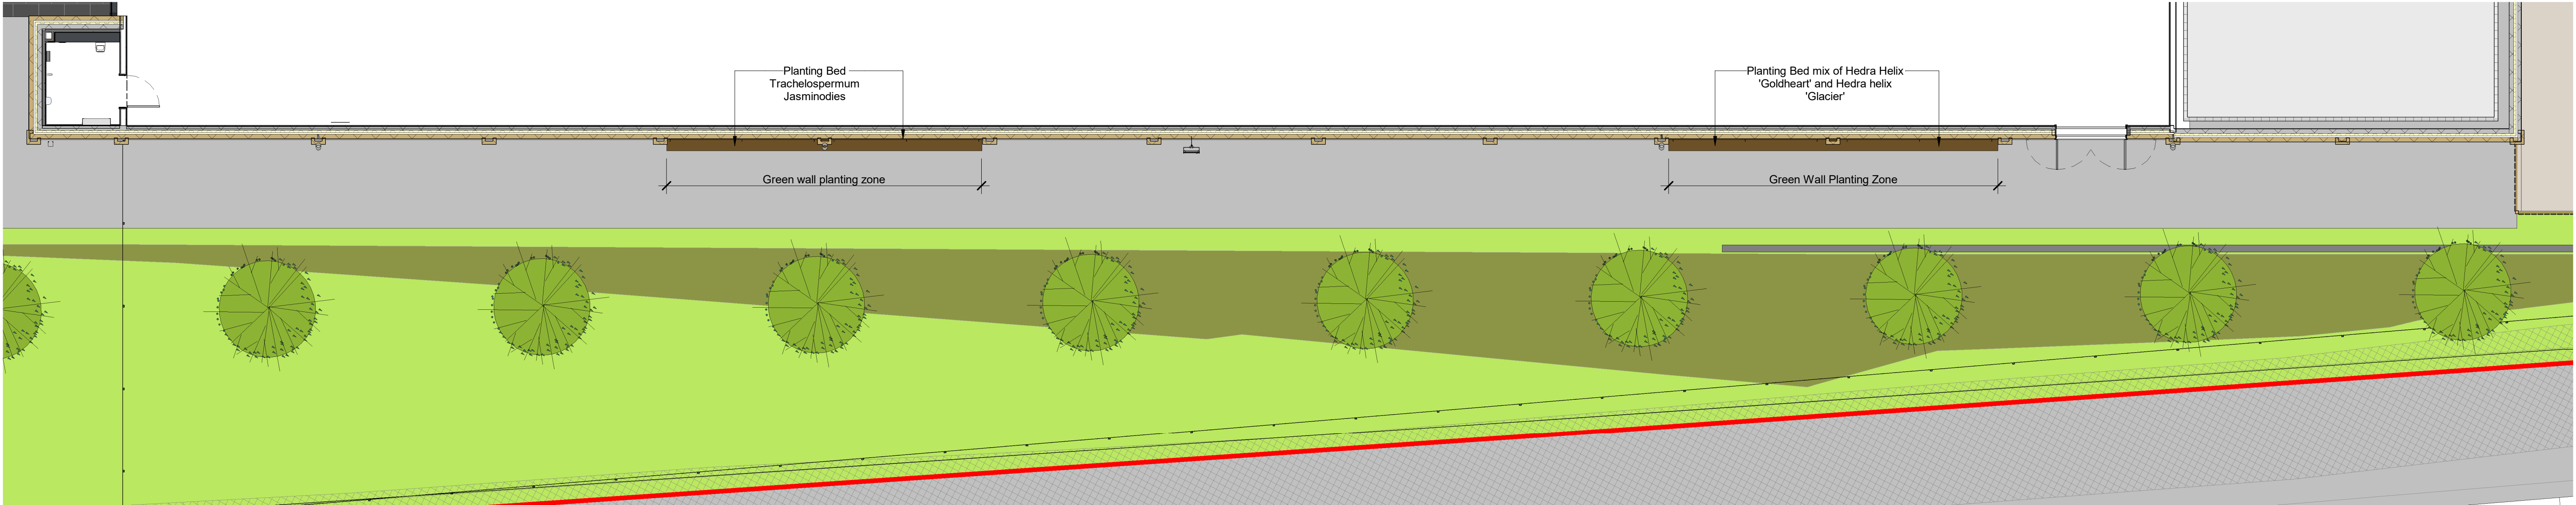

2 Proposed Site Green Wall

1 : 100




Stainless steel tension wire climbing plant trellis support system

Illustrative planting



Example installation:

316 Stainless steel projecting brackets with stainless steel wire system fixed to walls at maximum 2.5m horizontal centres.

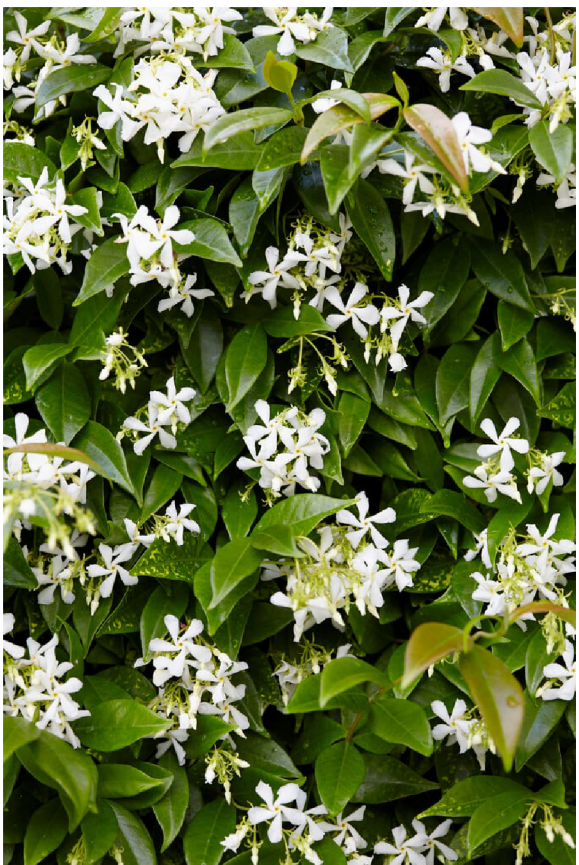

Trachelospermum Jasminodies



Hedra helix 'Glacier'



Hedra Helix 'Goldheart'

3 Trellis Support System

1 : 50

Store Specification

Drawing Purpose

PLANNING

This drawing has been prepared for the sole purpose of forming part of a planning application, and should not be used for any other purpose.



SPACE

Spaceworks, Benton Park Road, Newcastle upon Tyne, NE7 7LX
T: +44 (0)844 800 6660
www.spaceworksbuilt.co.uk

Project Lidl Calne				
Drawing Title Green Wall				
Project No. 08895	Drawing No. XX-XX-DR-A-91024	Status P2	Rev. As indicated	Scale at A1 As indicated
File Reference: 08895-SPACE-XX-XX-DR-A-91024-P2				

This drawing is Copyright. Check all dimensions on site. Inform originator of any discrepancies. Work to figure dimensions only. Do not scale.