


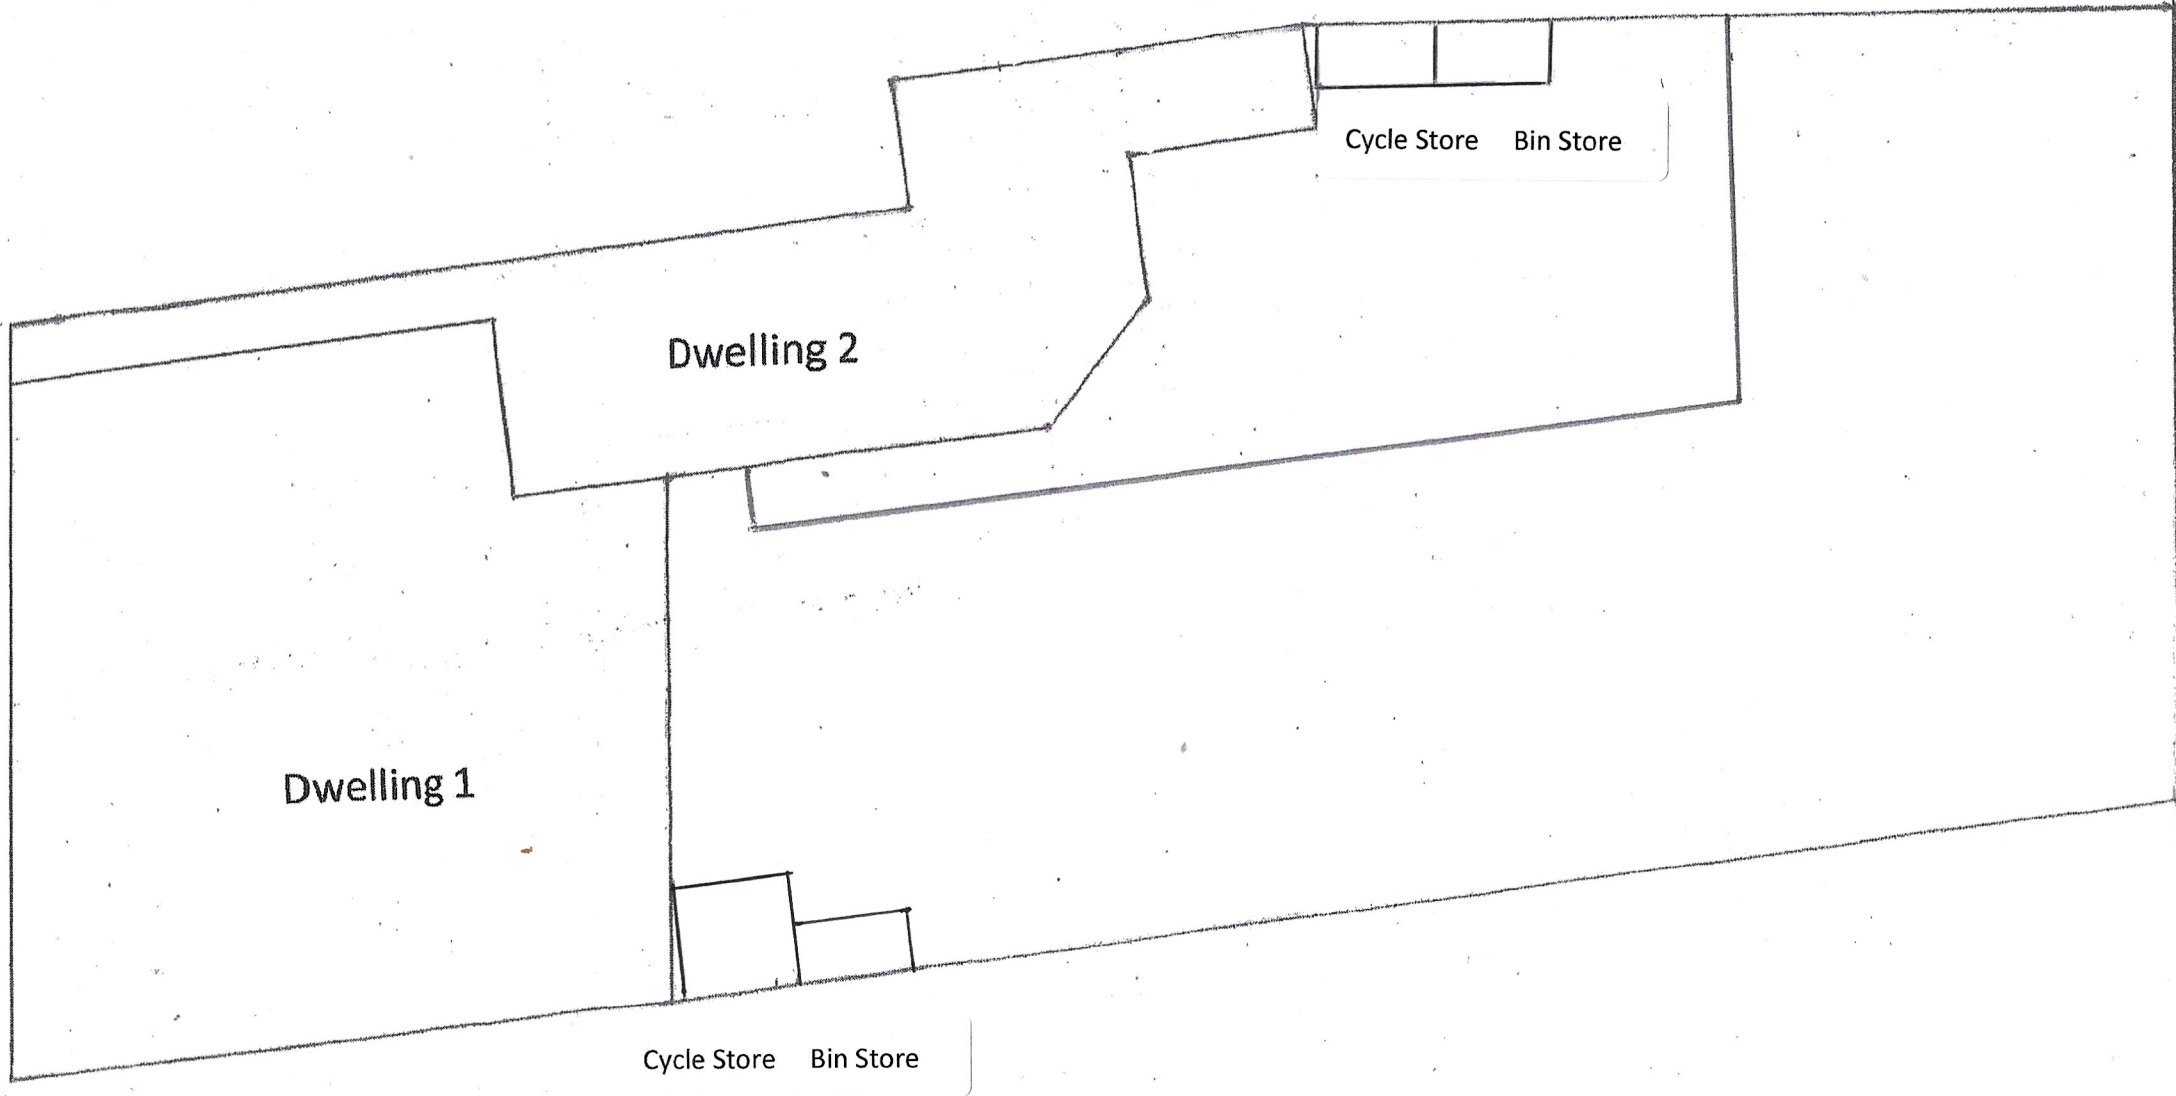

3 & 5 New Street, Salisbury SP1 2PH

0 1 2 3 4
Metres (Scale 1:100)

Site Plan

Scale 1:100