
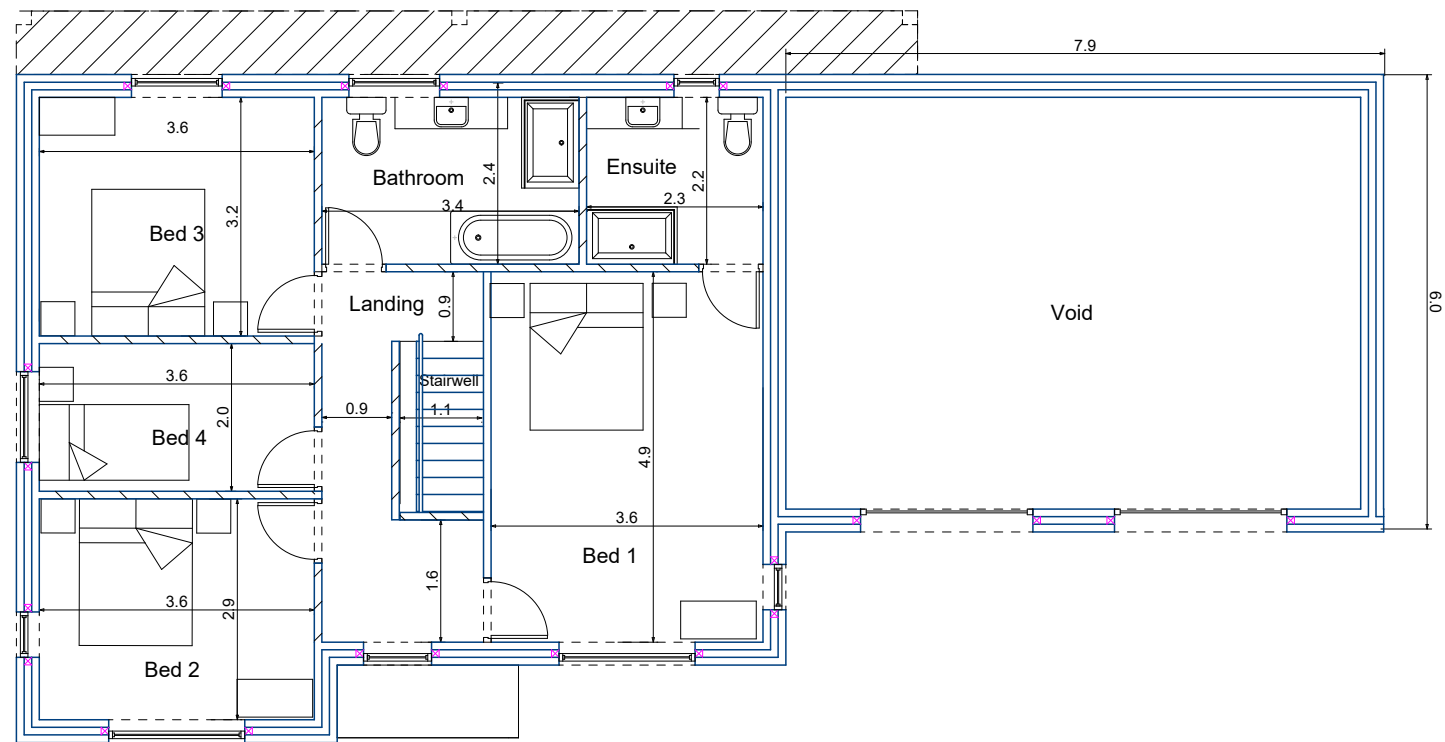


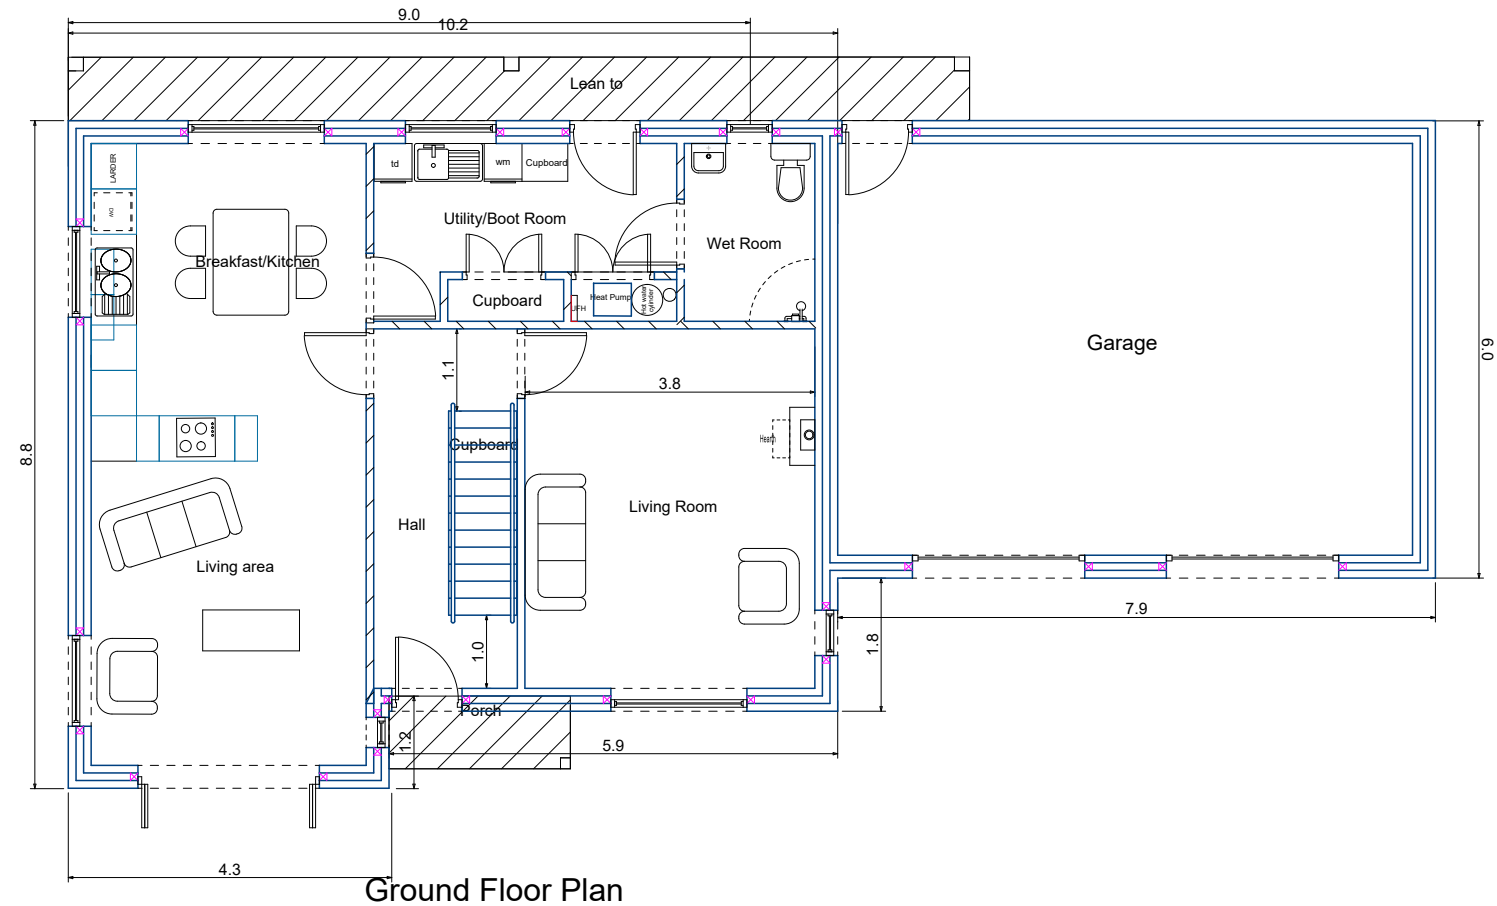

**Proposed sustainable
new dwelling at
Forewoods Common,
Holt,
Trowbridge,
Wilts, BA14 6PJ**

Floor Plan

Scale: 1:100 @a3

Drawing No. 1 of 4

Drawn by: Ed Webb BSc (Hons)

**Webb Contract
Trellech Grange
Chepstow
NP166QW**

*all dimensions and information within are believed
to be correct. Any discrepancies to be notified to
Webb Contract

