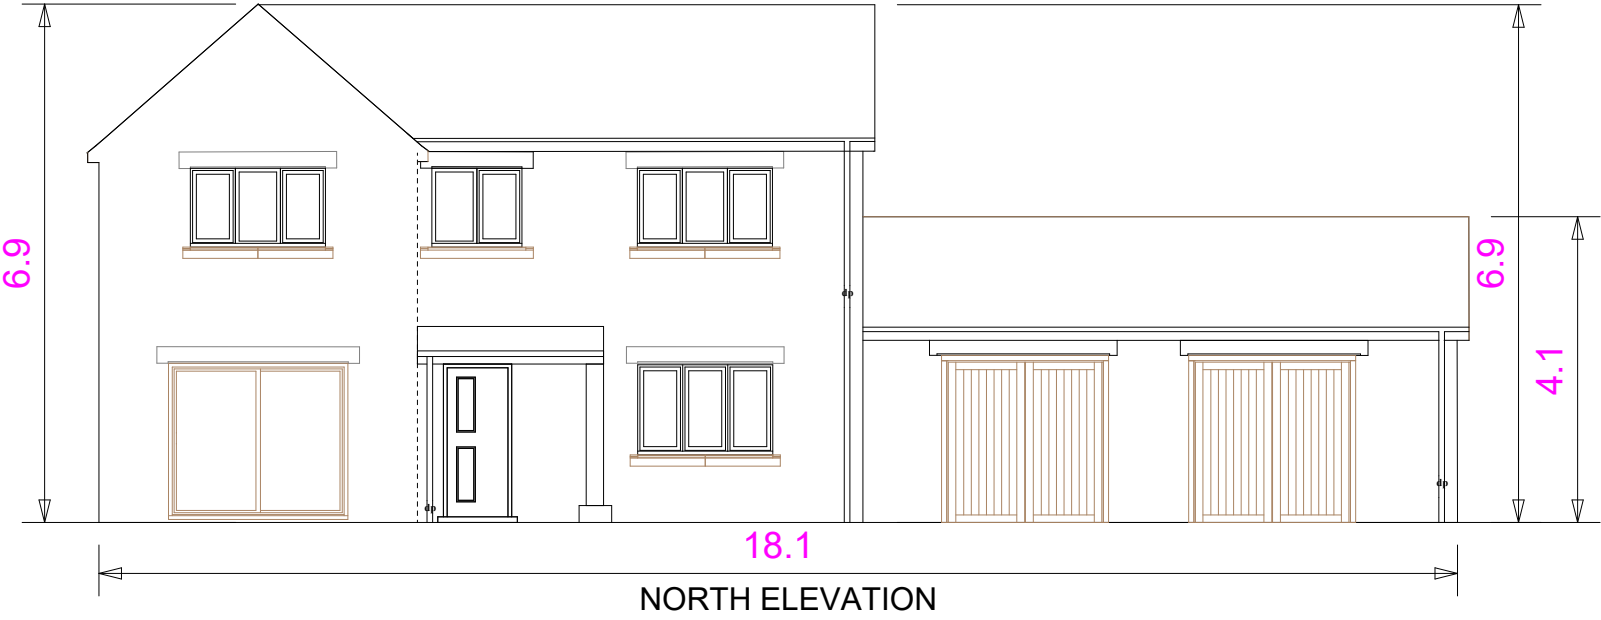


Proposed sustainable
new dwelling at
Forewoods Common,
Holt,
Trowbridge,
Wilts, BA14 6PJ

PROPOSED ELEVATIONS

Scale: 1:100 @a3

Drawing No. 3 of 4

Drawn by: Ed Webb BSc (Hons)

Webb Contract
Trellech Grange
Chepstow
NP166QW

*all dimensions and information within are believed
to be correct. Any discrepancies to be notified to
Webb Contract

REVISED PLANS 24/10/24

MATERIALS
ROOF- SLATE TILE
WALLS- NATURAL LOCAL STONE
FENESTRATION/DOORS- ANTHRICITE GREY UPVC
HEATING- GROUND SOURCE HEAT PUMP
BAT BOX TO SOUTH ELEVATION