



KEY:


- 1 CLAY ROOF TILES
- 2 BATH ASHLAR STONE WALLING
- 3 NATURAL TIMBER CLADDING
- 4 GREY ALUMINIUM WINDOWS AND DOORS
- 5 GREEN ROOF
- 6 PHOTOVOLTAIC PANELS
- 7 GLASS BALUSTRADE
- 8 TIMBER FRONT DOOR

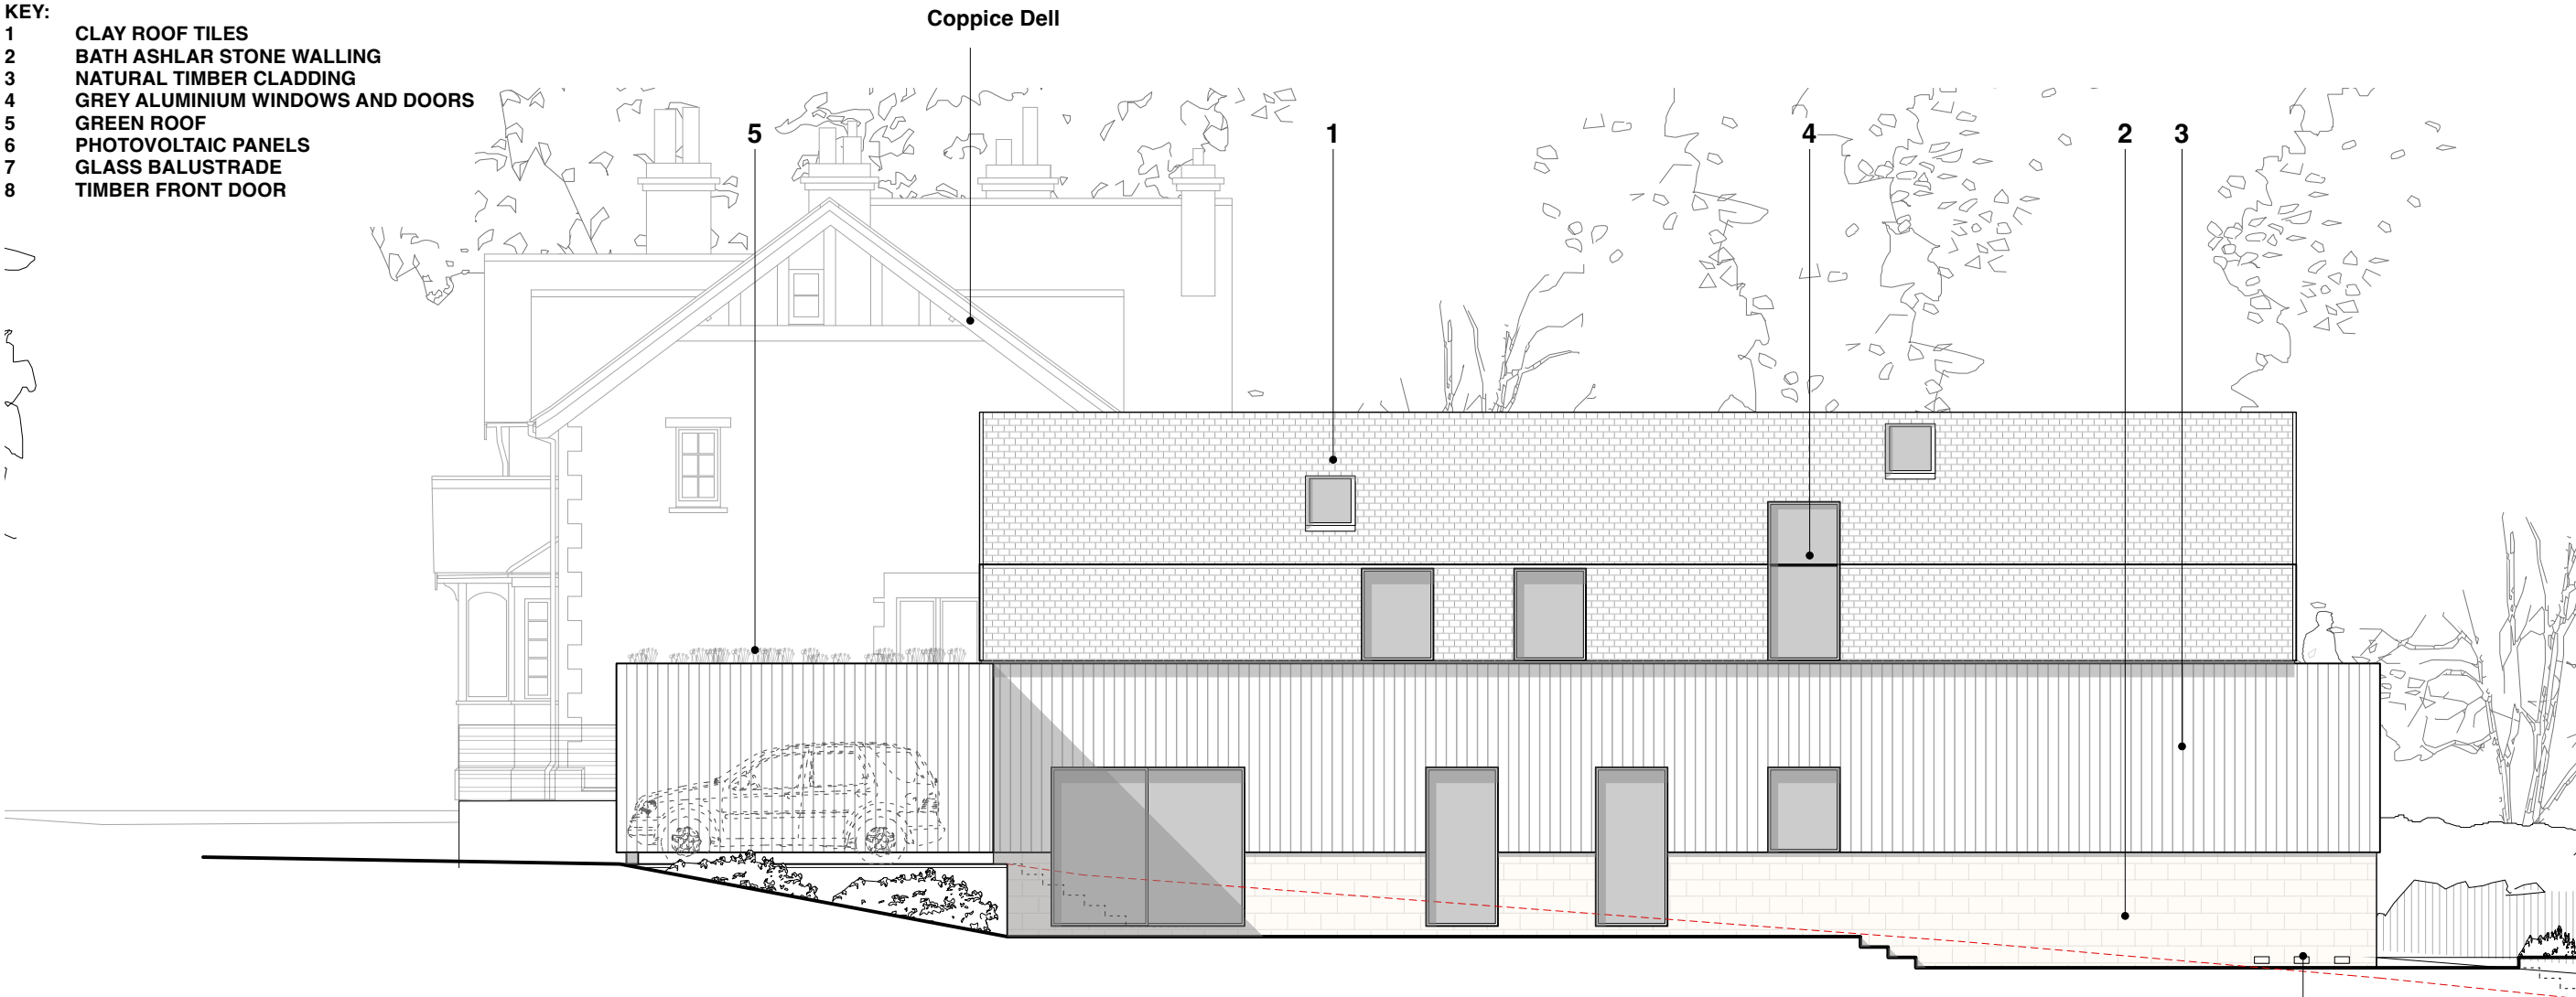

01 PROPOSED EAST ELEVATION

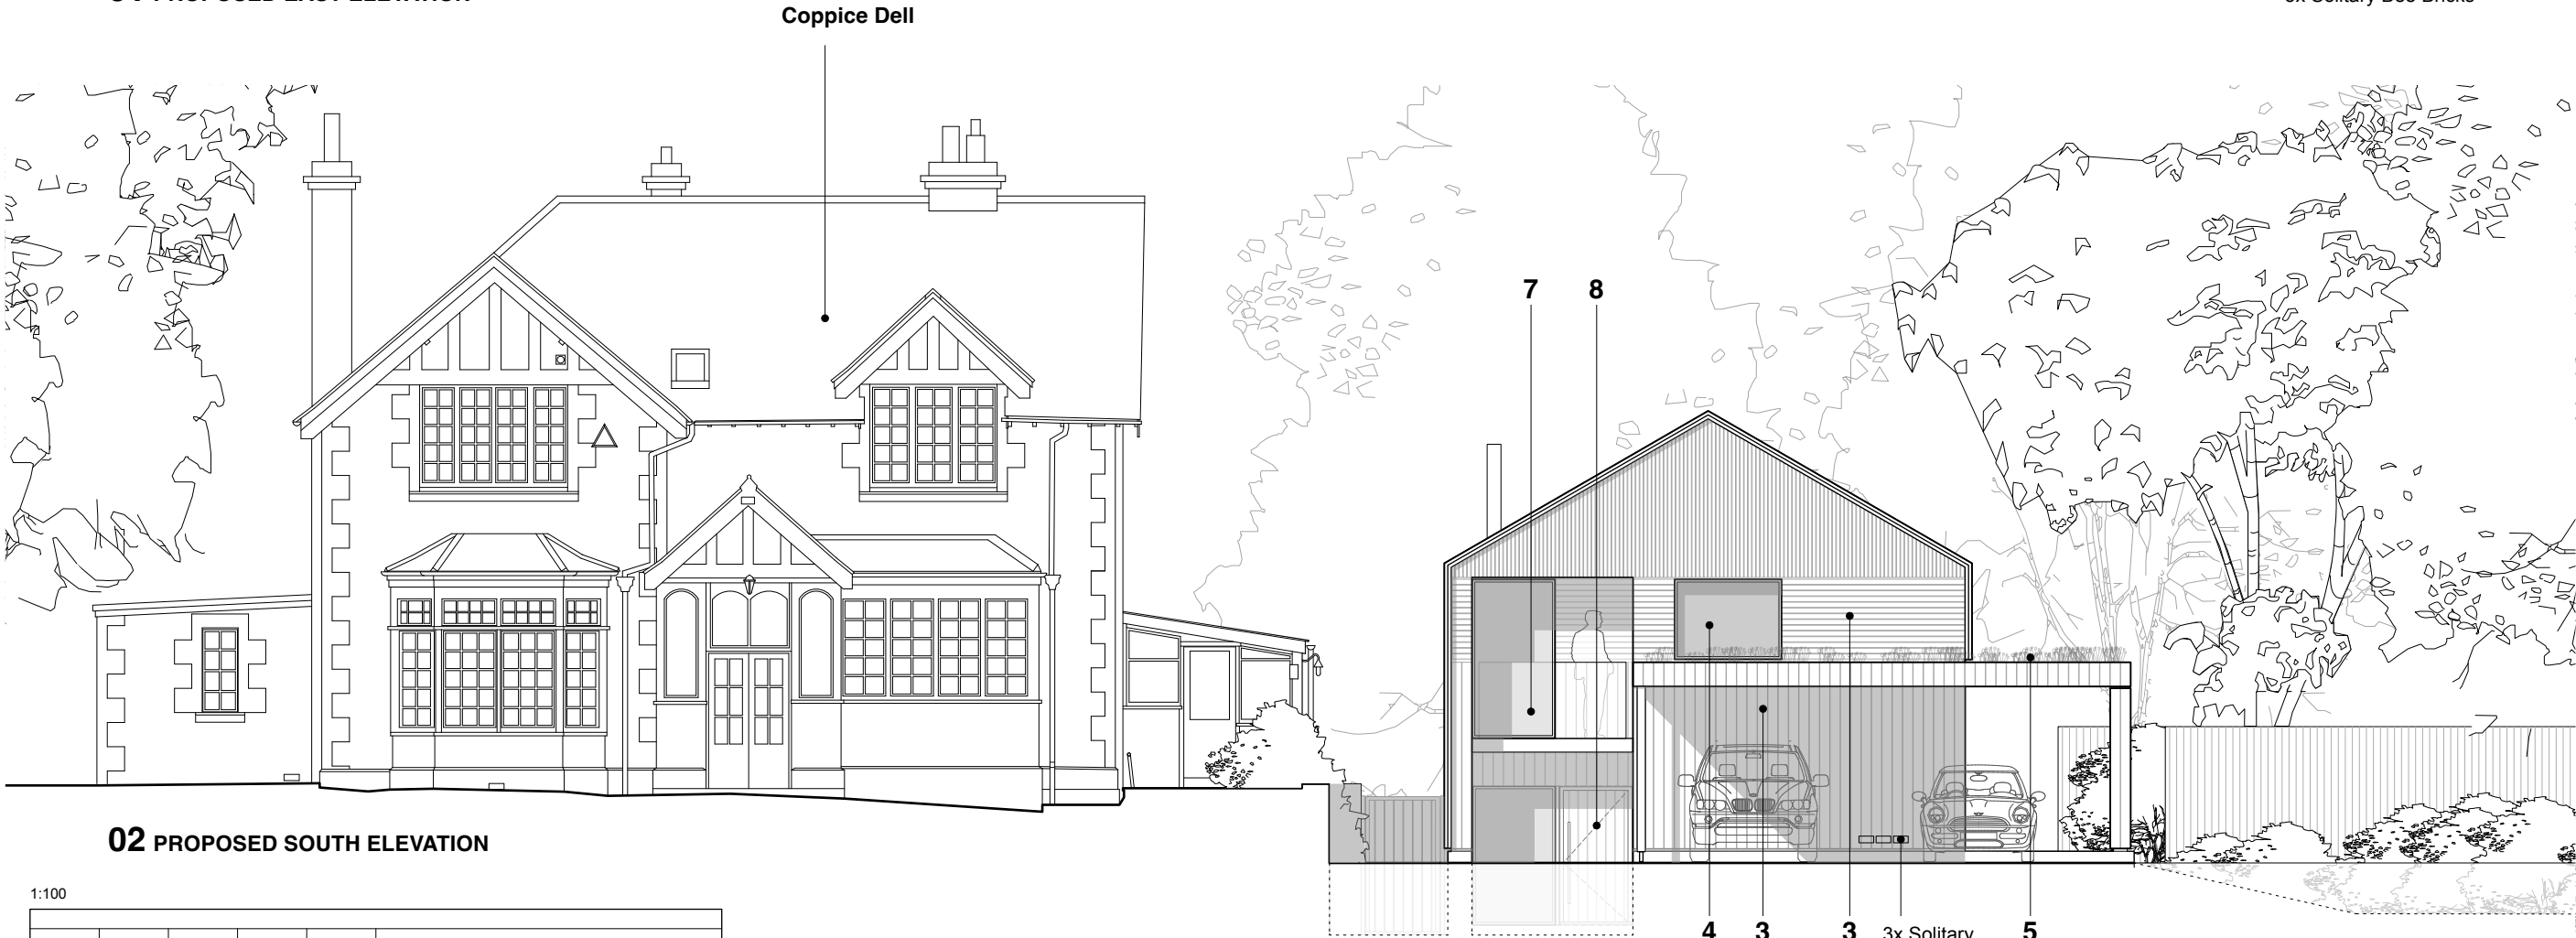

02 PROPOSED SOUTH ELEVATION

 

NOTES:

#	DESCRIPTION	BY	DATE
---	-------------	----	------

PROPOSED Elevations

JOB NO - DRAWING NO.	REV.
----------------------	------

2507 - 3 201 P1

COPPICE DELL

SCALE @ A3: 1:100

LAST PLOT DATE: 17/02/2026

DRAWN BY: JH

CHECKED BY: XX

PLANNING

EN SPACE ARCHITECTS