




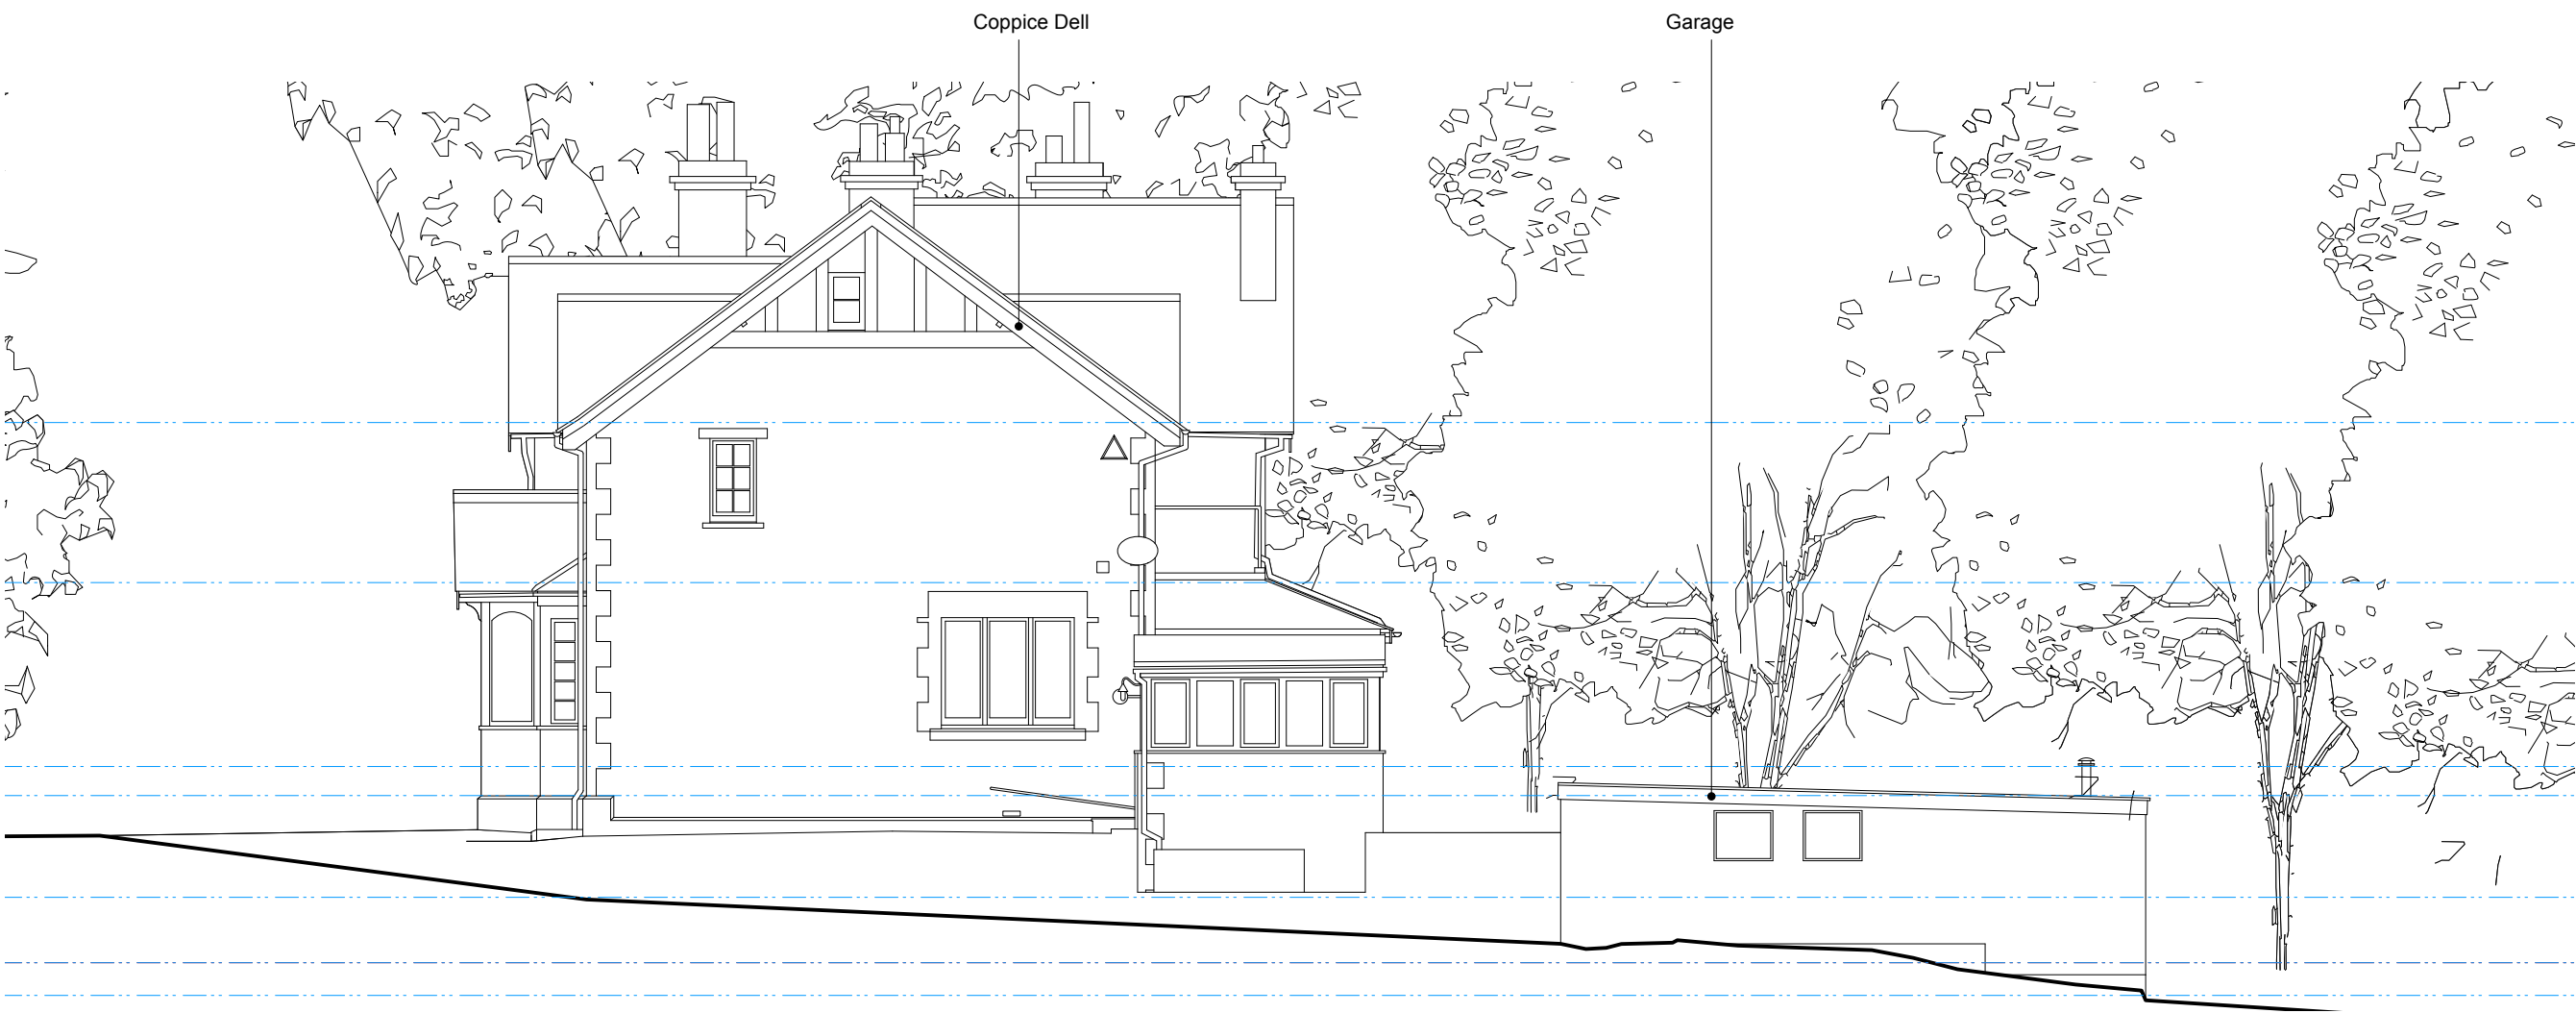

01 EXISTING EAST ELEVATION

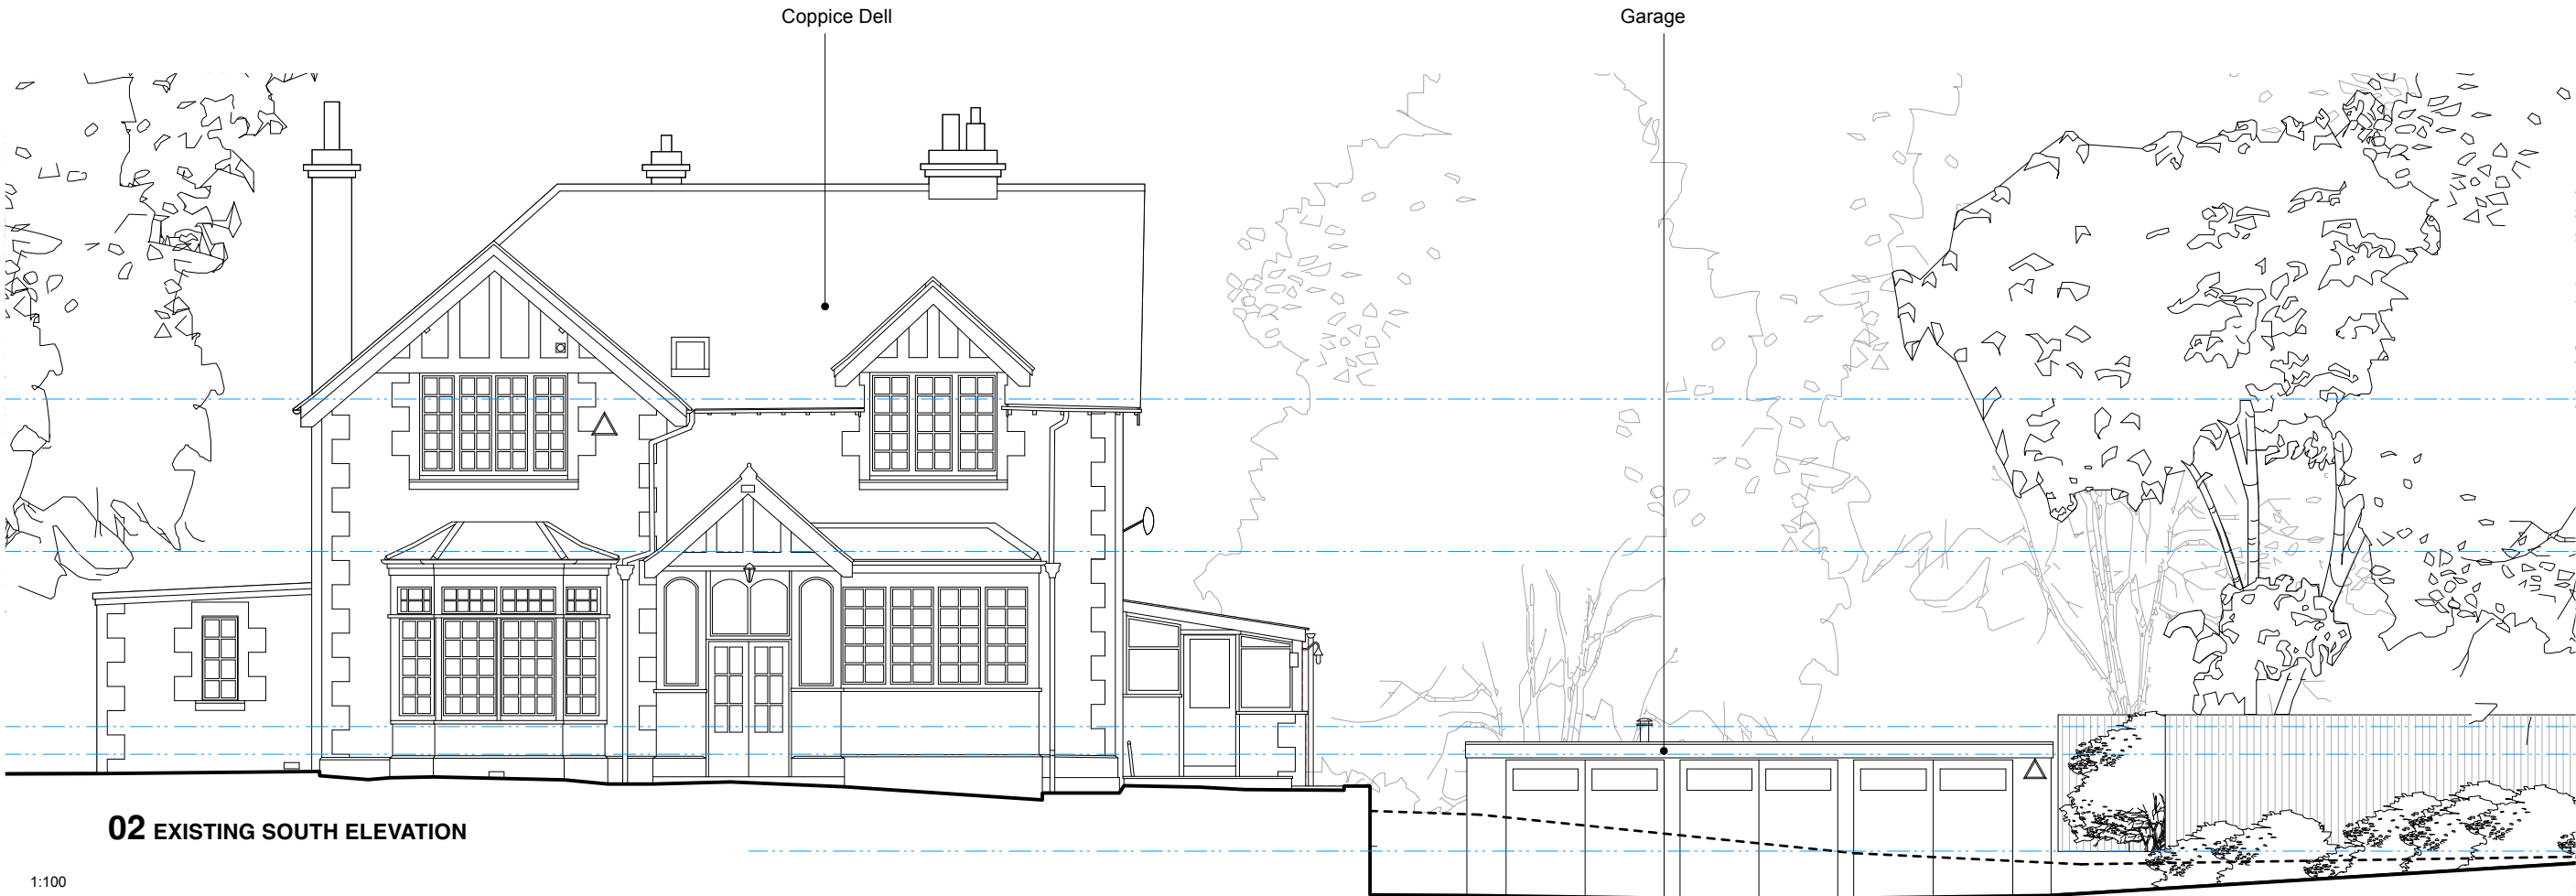

02 EXISTING SOUTH ELEVATION

 

NOTES:

P1 Issued for Planning JH 02/02/2026

#	DESCRIPTION	BY	DATE
---	-------------	----	------

Elevations

EXISTING

JOB NO - DRAWING NO.	REV.
2507 - 1 201	P1

COPPICE DELL

SCALE @ A3: 1:100

LAST PLOT DATE: 02/02/2026

DRAWN BY: JH
CHECKED BY: XX

PLANNING

EN SPACE
ARCHITECTS

www.enspacearchitects.co.uk
© EnSpace Architects