




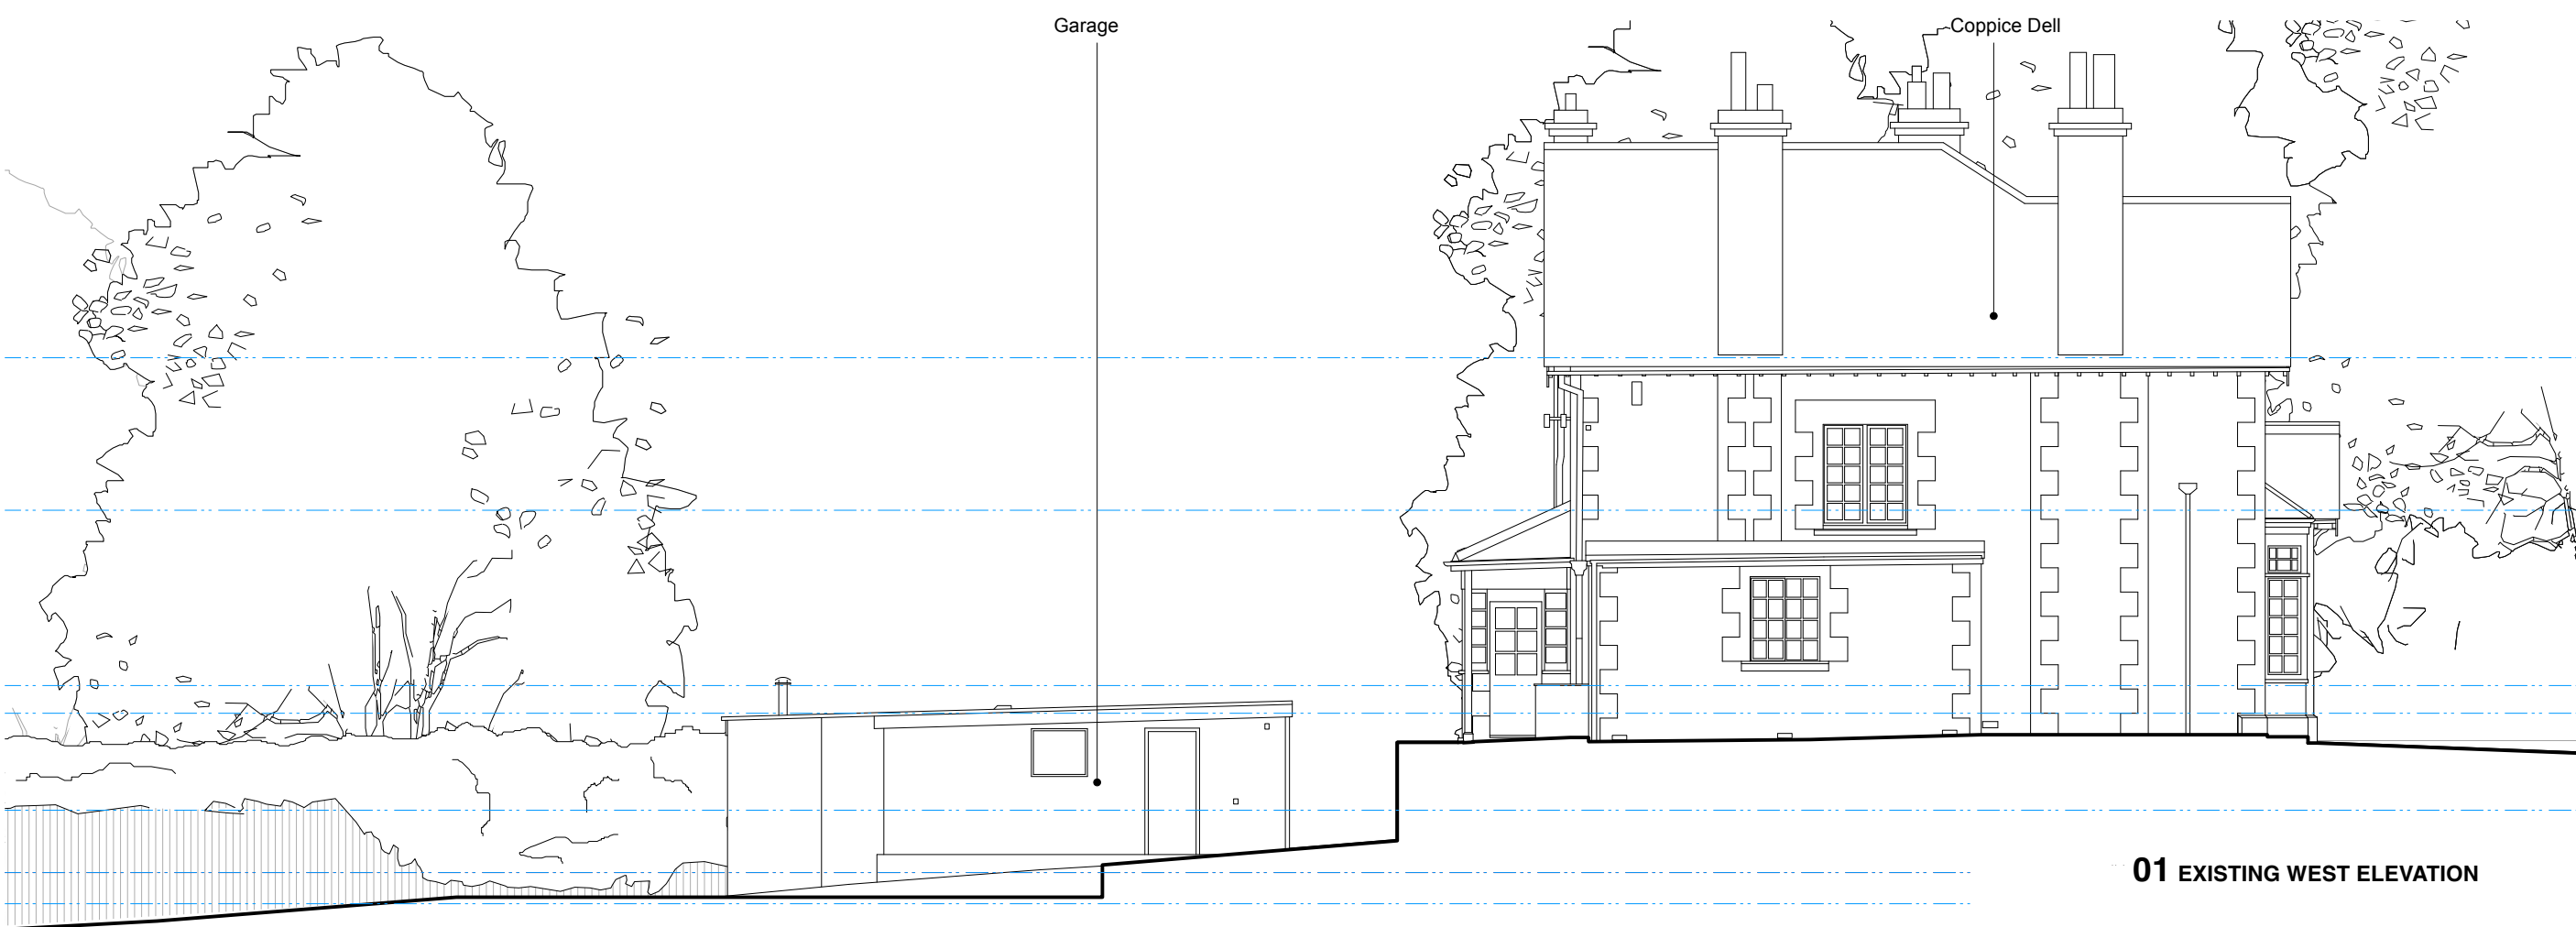

01 EXISTING WEST ELEVATION

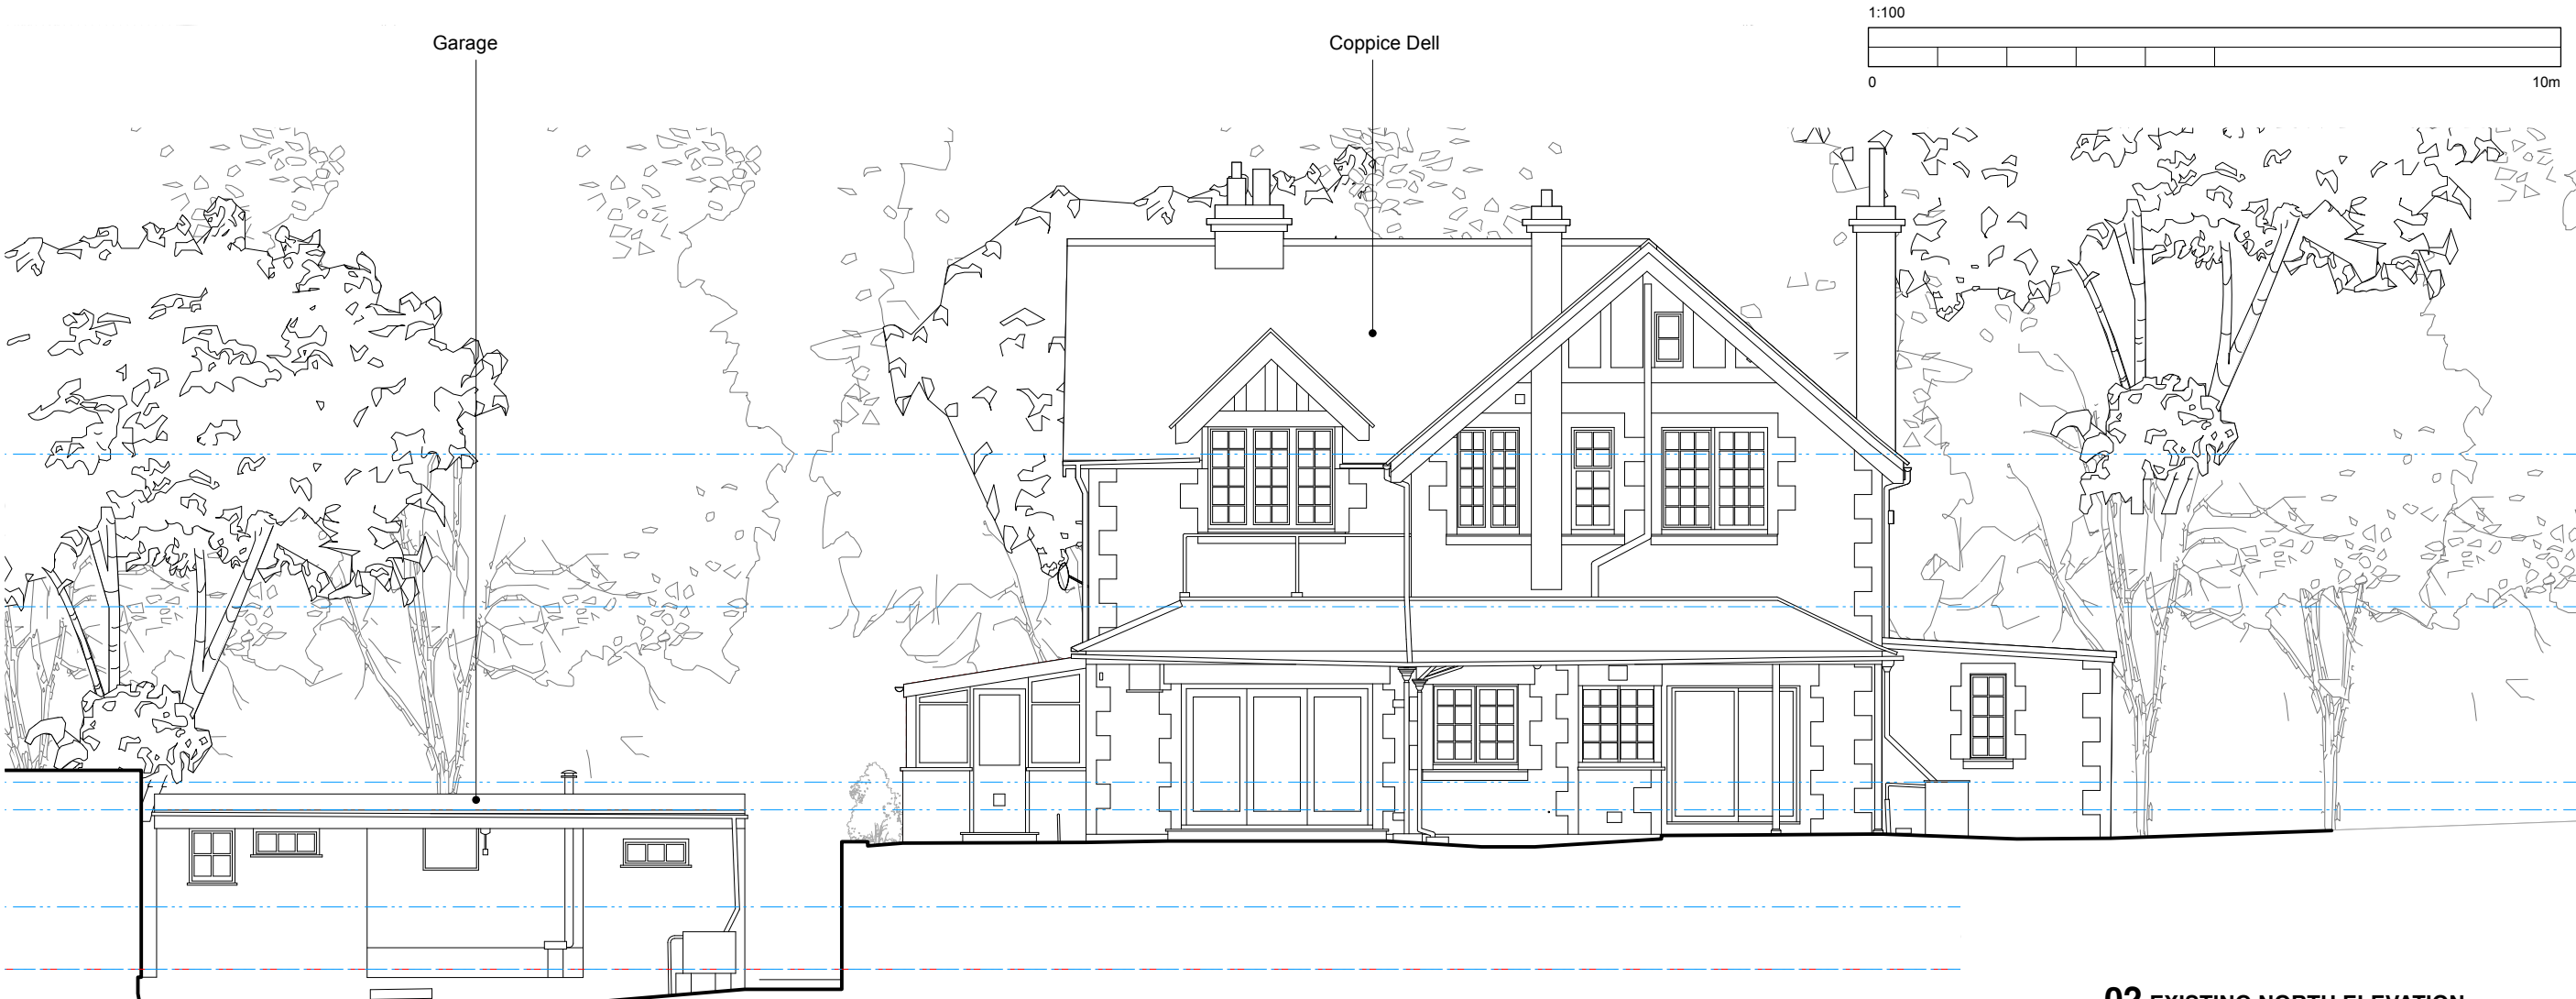

02 EXISTING NORTH ELEVATION

 

NOTES:

P1 Issued for Planning JH 02/02/2026

#	DESCRIPTION	BY	DATE
---	-------------	----	------

Elevations

EXISTING

JOB NO - DRAWING NO.	REV.
----------------------	------

2507 - 1 202	P1
--------------	----


COPPICE DELL

SCALE @ A3: 1:100

LAST PLOT DATE: 02/02/2026

DRAWN BY:	JH
CHECKED BY:	XX

PLANNING

 

EN SPACE
ARCHITECTS

www.enspacearchitects.co.uk
© EnSpace Architects