
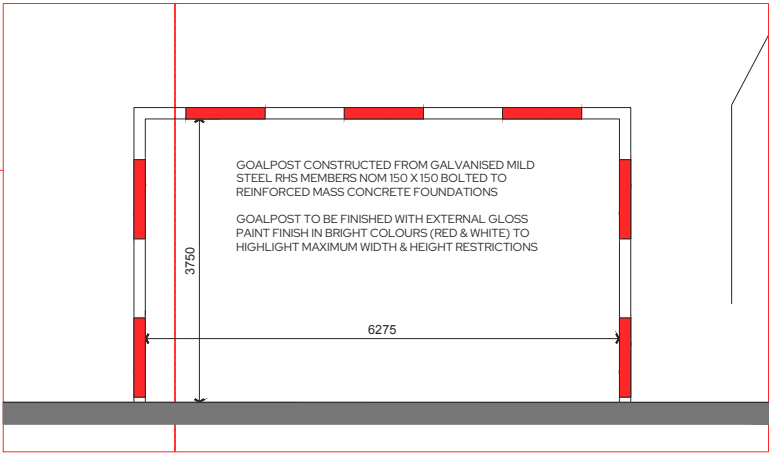


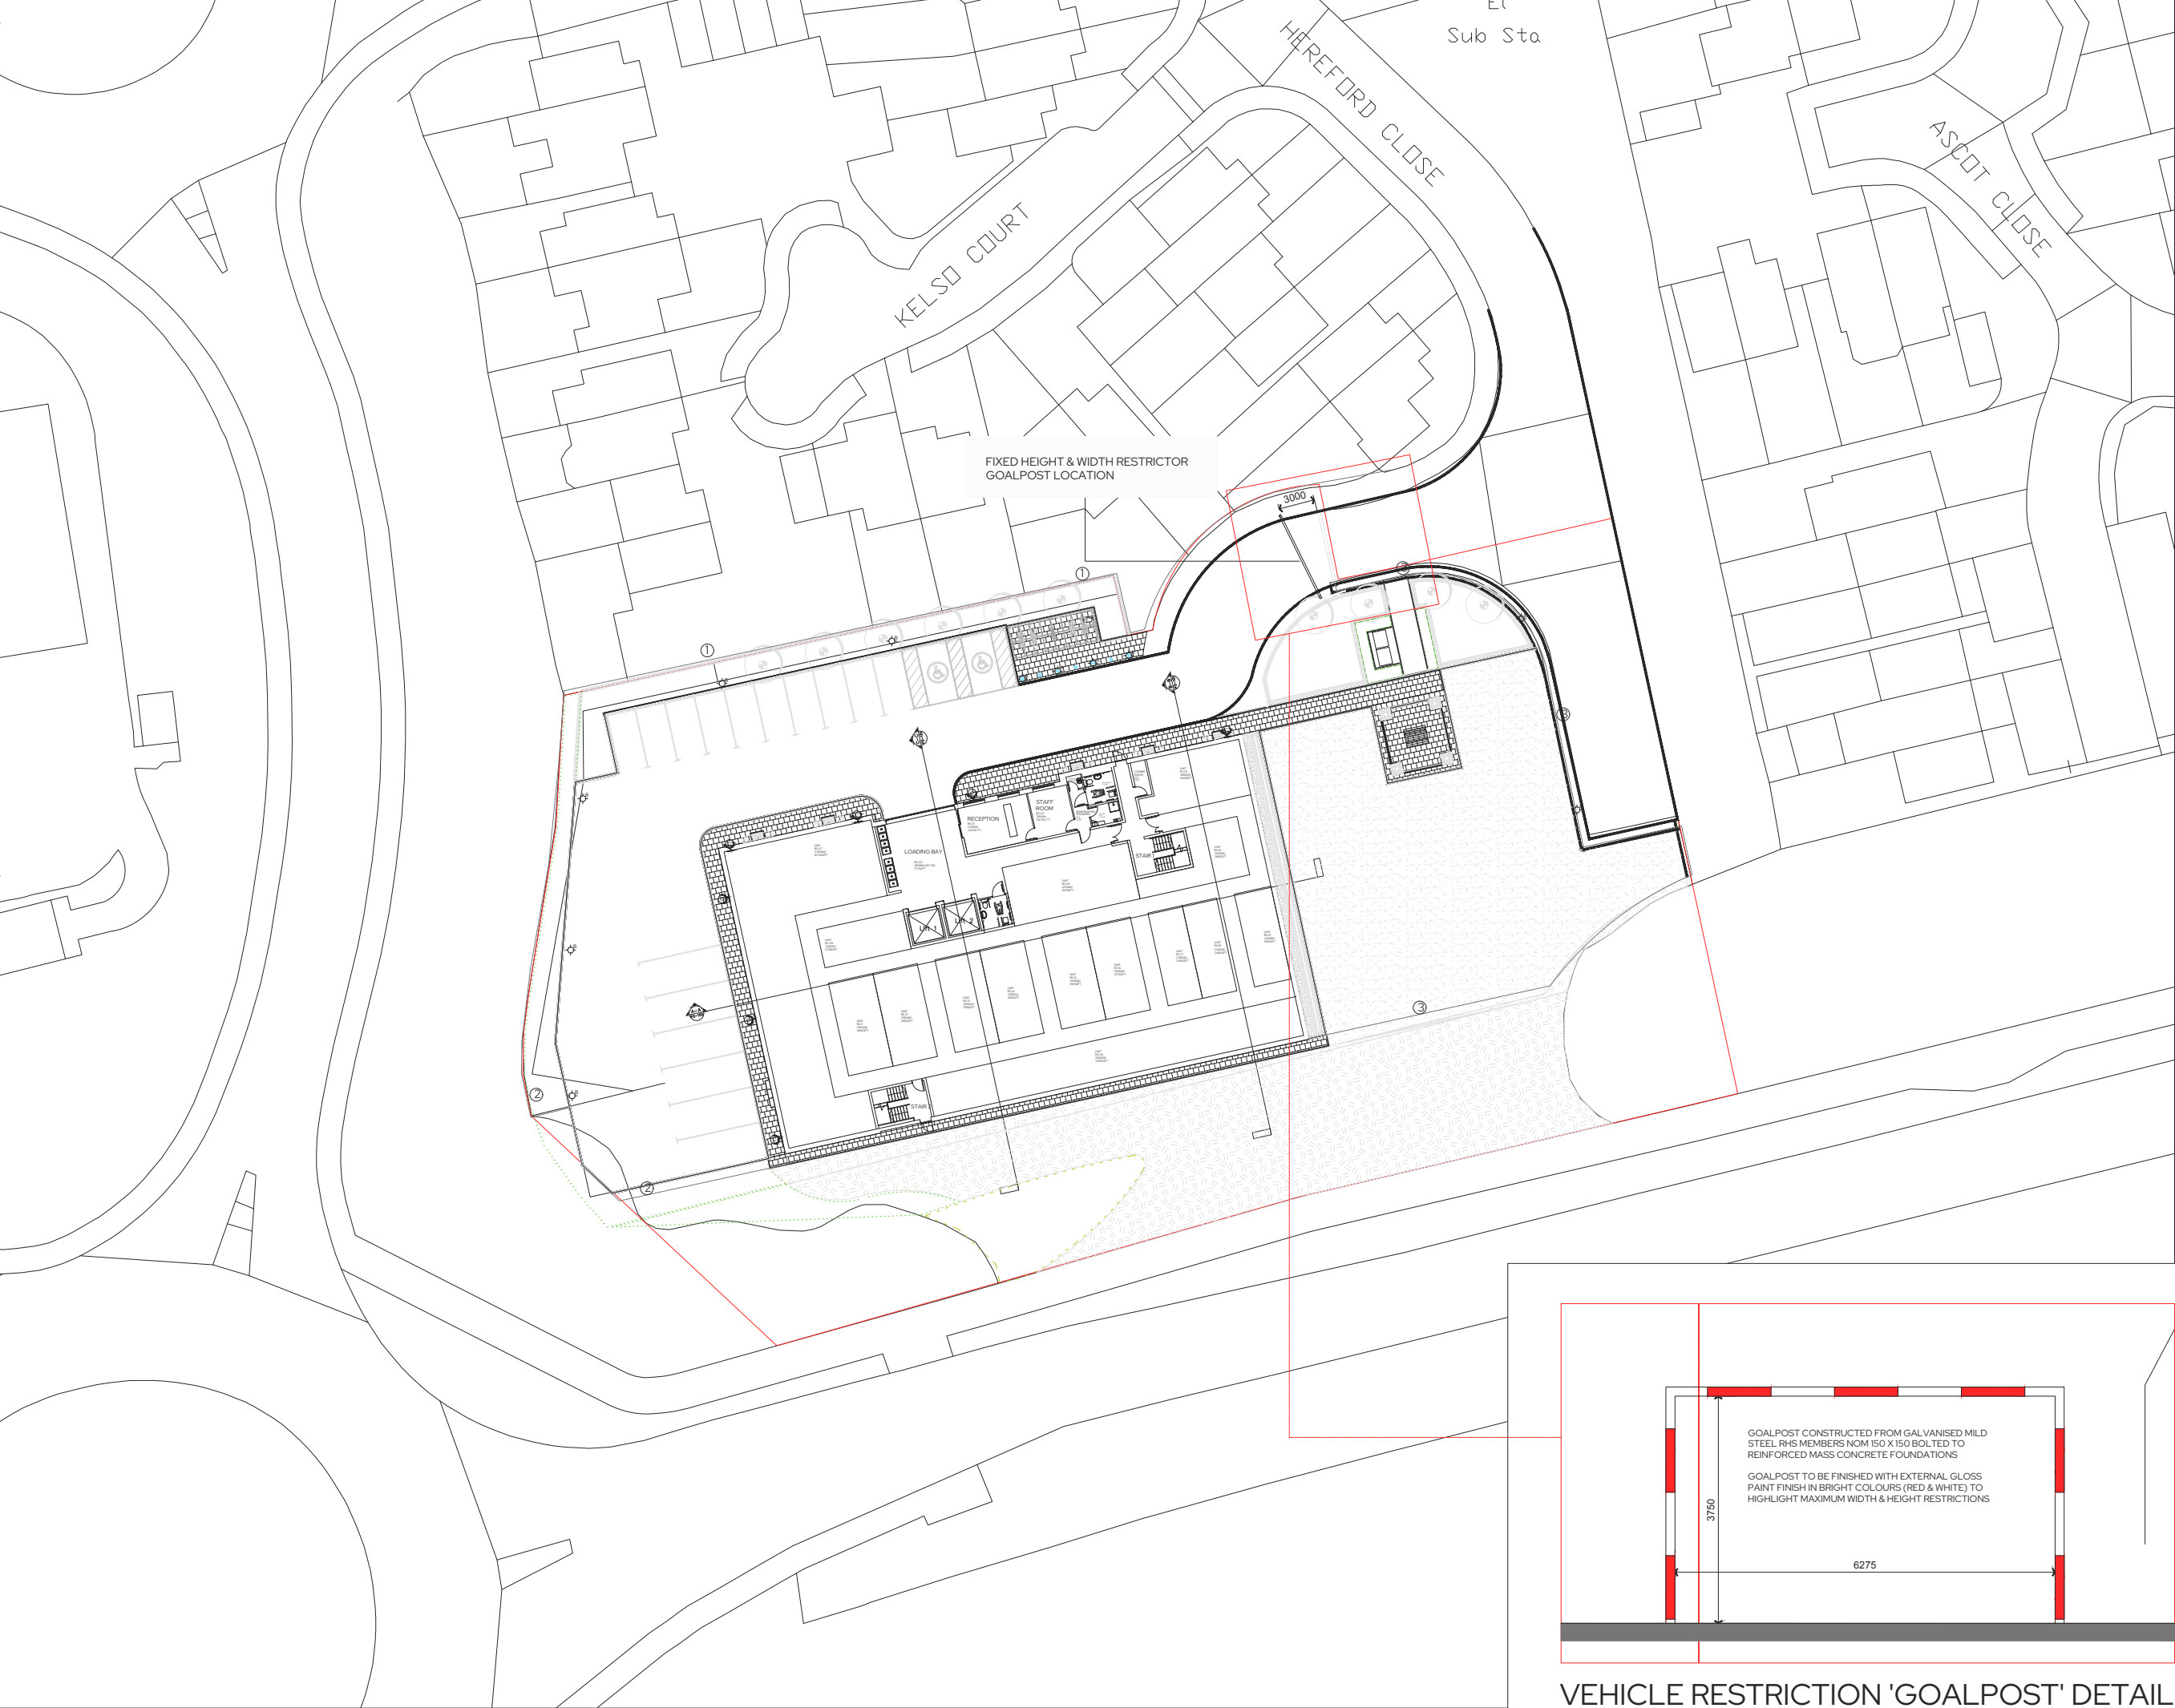

VEHICLE RESTRICTION 'GOALPOST' DETAIL

GENERAL NOTES

Do not scale from this drawing, other than for Planning purposes. All dimensions to be checked on site. Any drawing errors, omissions or discrepancies should be brought to the attention of the architect. This document should not be relied on or used in circumstances other than those for which it was originally prepared for. STUDIO YUME accepts no responsibility for this document to any other party other than the person by whom it was commissioned.

CONSULTANTS

Refer to highways consultant's drawings for detail. Refer to landscape consultant's drawings for details. Landscape layout is indicative only.

AREAS

Refer to area schedule.

KEYPLAN



KEY/LEGEND

Rev	Notes	yy.mm.dd	By	Auth
A	For Planning Only	25.03.31	ST	ST
B	For Planning Only	25.09.12	ST	ST
C	For Planning Only	26.02.22	EC	ST

DRWG NOTES

- Ⓐ 1m Bollard 25W LED
- Ⓑ PAX 24 LED lantern
- Ⓒ Starview 18W 3K

- ① Existing fence
- ② 2.1m metal palisade fence
- ③ 1.8 m metal palisade fence

Copyright© StudioYUMELimited

STUDIO YUME

71 Gayford Road London W12 9BY
www.studioyume.co.uk info@studioyume.co.uk
Date: dd/mm/yy Drawn by: xx Issued by: xx
Scale: 1:250 @ A1 / 1:500 @ A3 CAD File No:

FOR PLANNING PURPOSES ONLY

Project
Bath Road, Chippenham

Title
Proposed Ground Floor Plan

Client
Cinch Storage

Project No	Originator	Level	Type	Role	Package Code	Number	Revision
23004	STY	00	DR	A	P1	100	C