



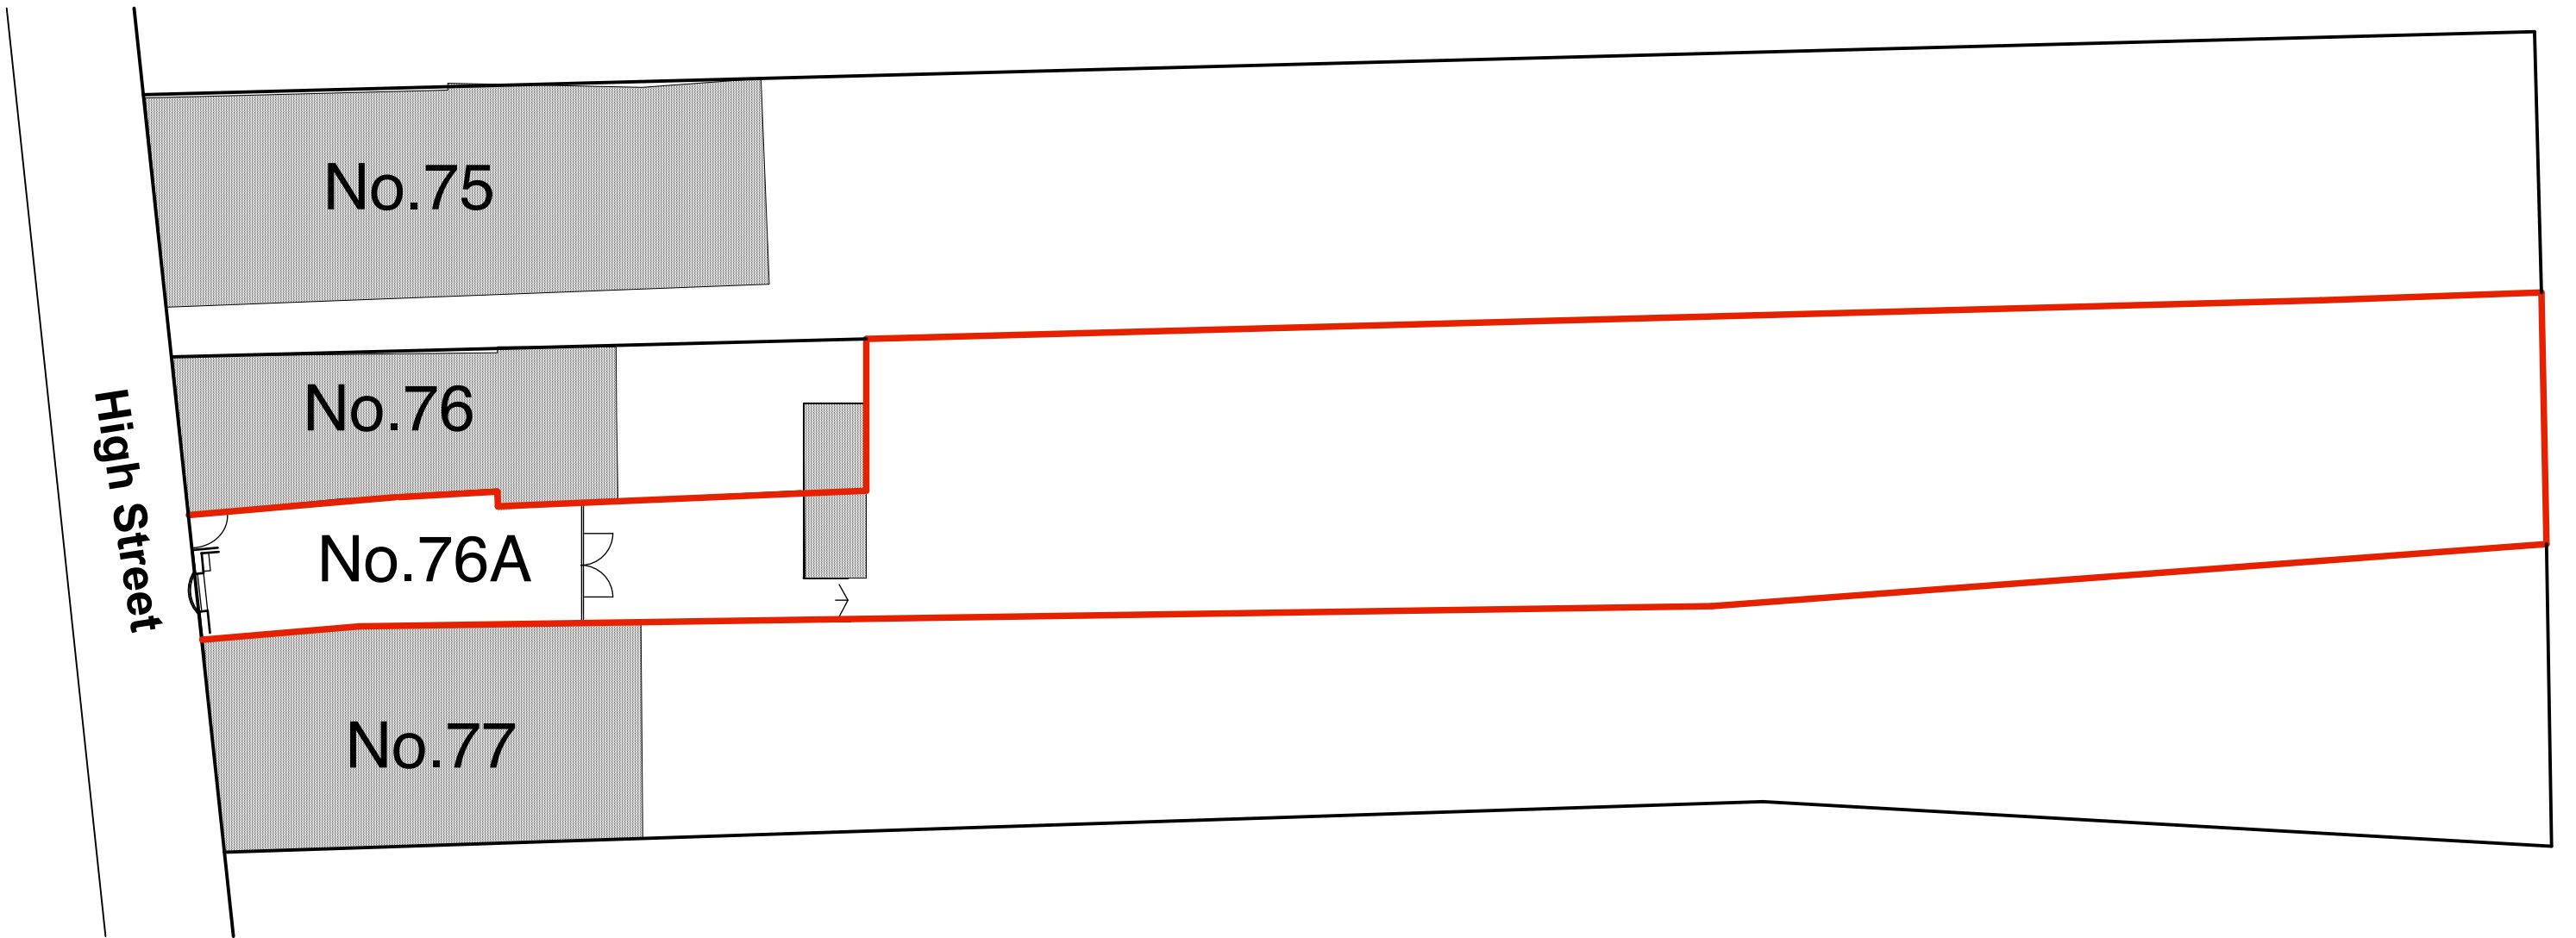

0 1 2 3 4 5M

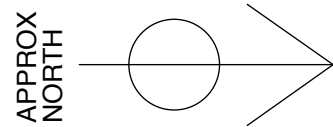

Title No 76A High Street Marlborough Existing Site Plan	No. SP 01E		Scale 1:200 at A3	mods.
	Date Feb 2026		Drawn HC	
	Hugh Cullum Architect			
	hugh@hughcullum.com			