




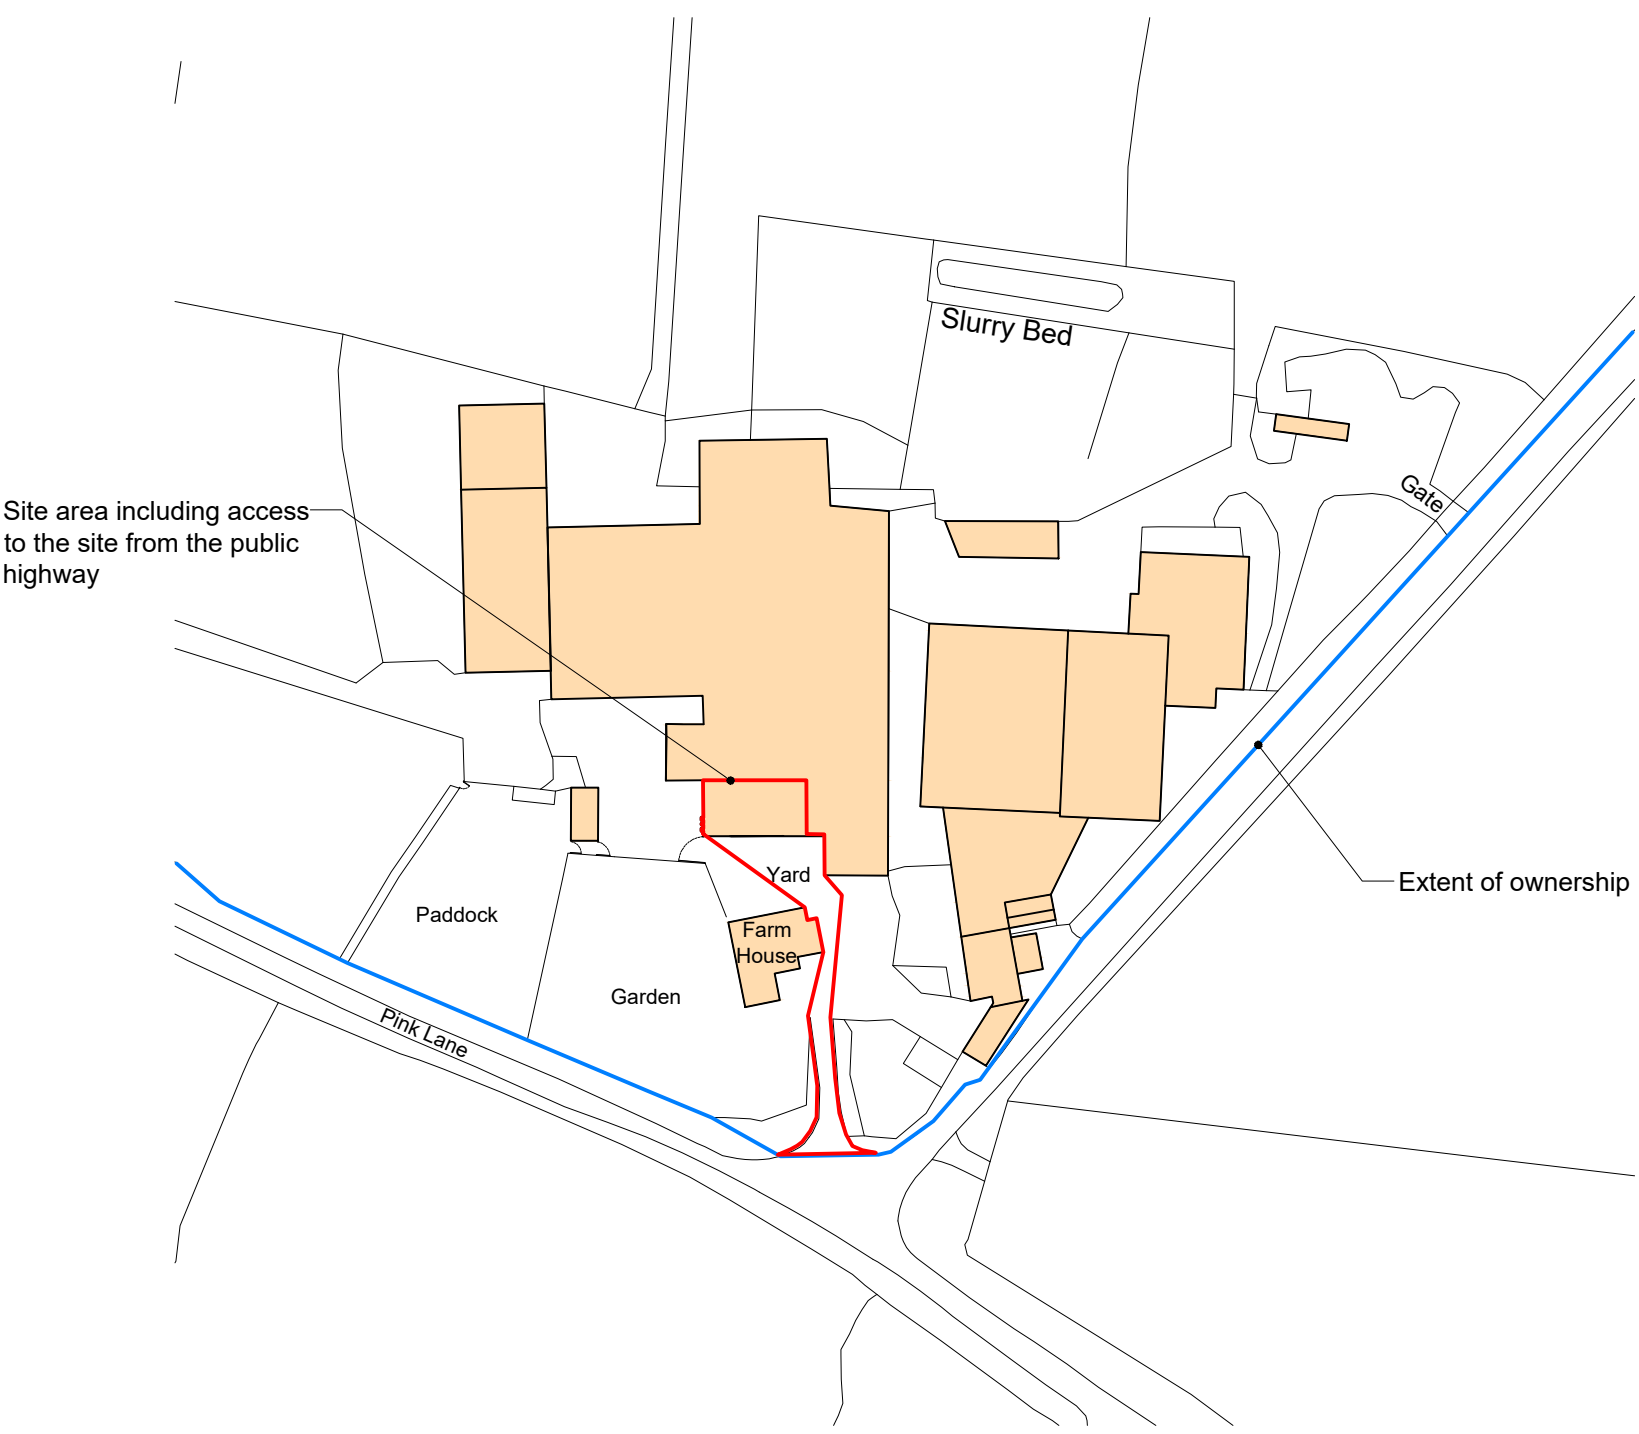

LOCATION PLAN
Scale 1:1250

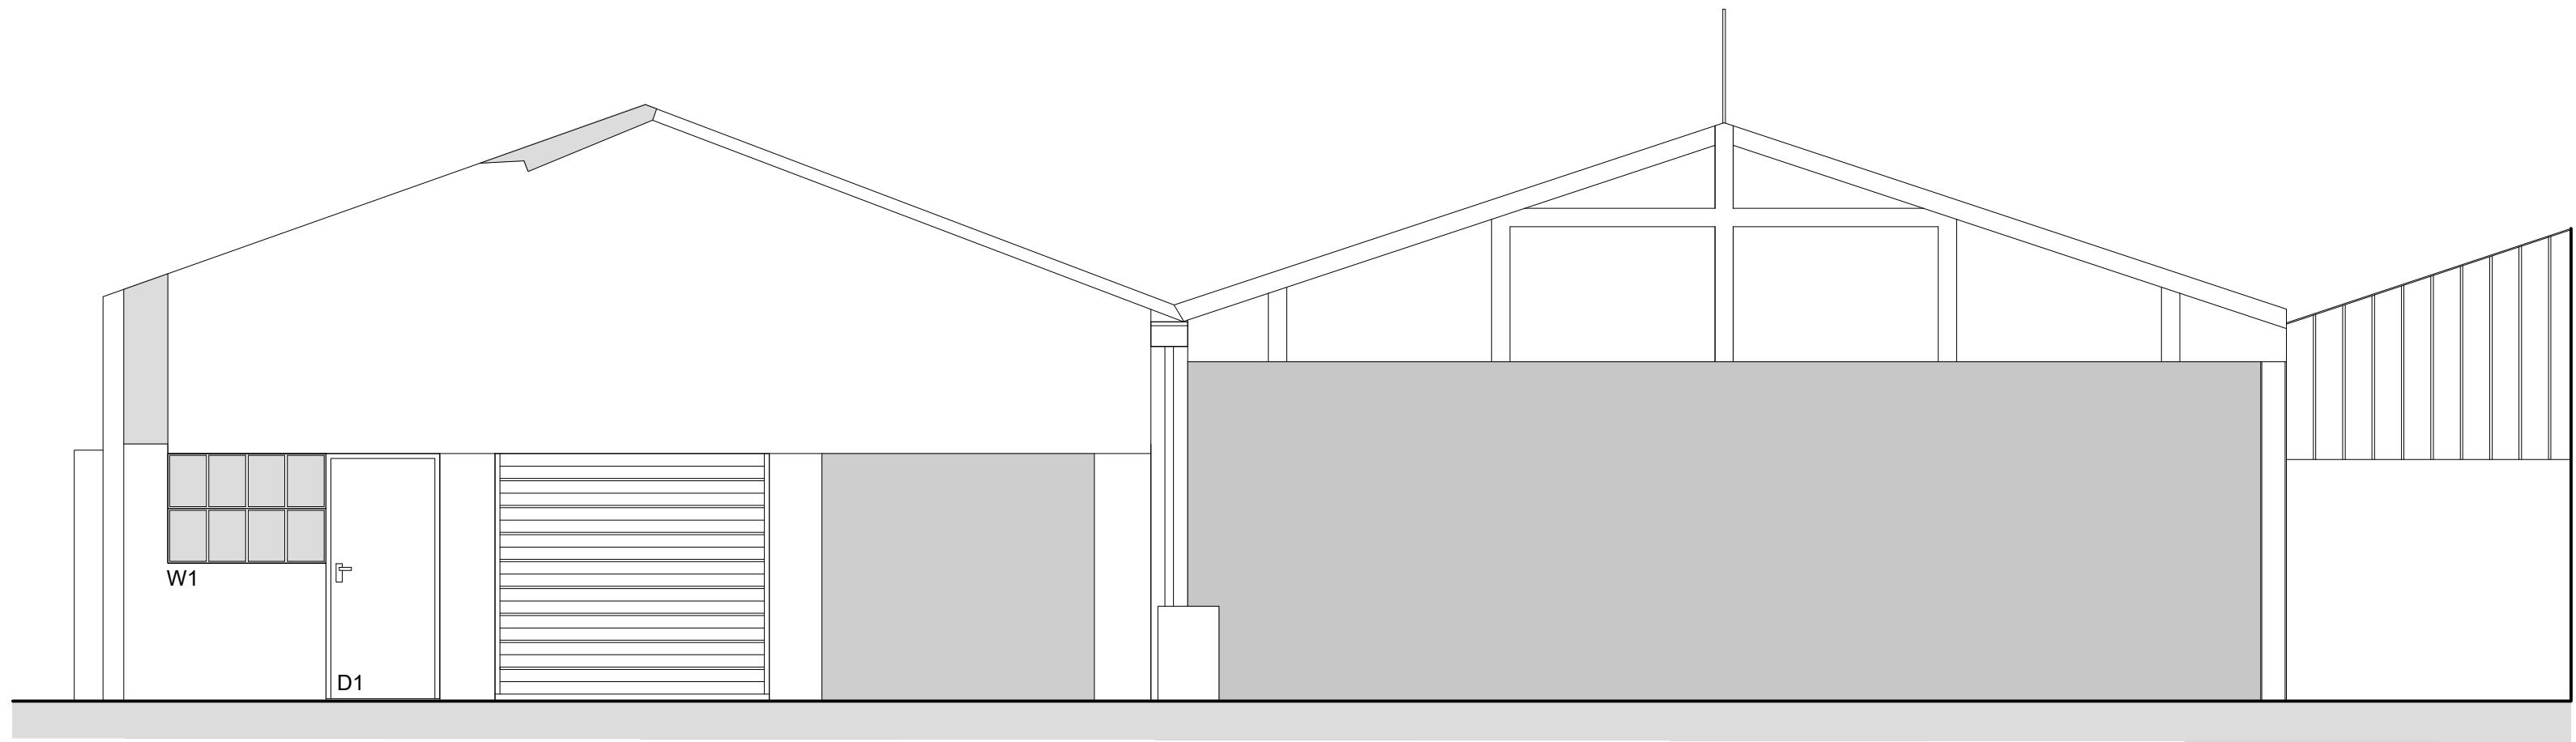

EXISTING
SOUTH ELEVATION
Scale 1:50

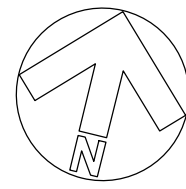


PHOTOGRAPH 1
SOUTH ELEVATION




PHOTOGRAPH 2
SOUTH ELEVATION




PHOTOGRAPH 3
WEST ELEVATION

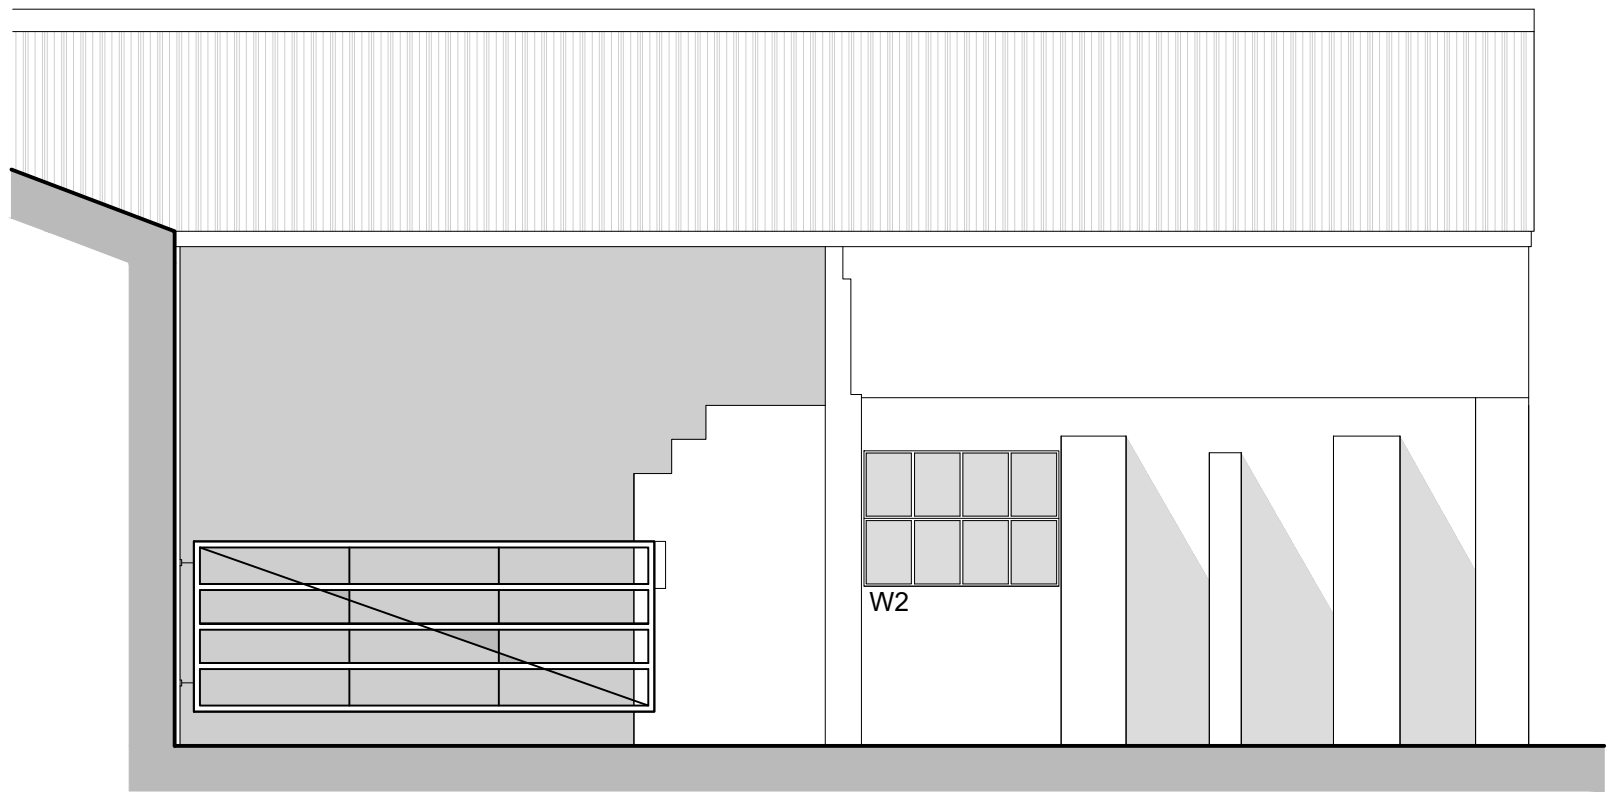


EXISTING
WEST ELEVATION
Scale 1:50

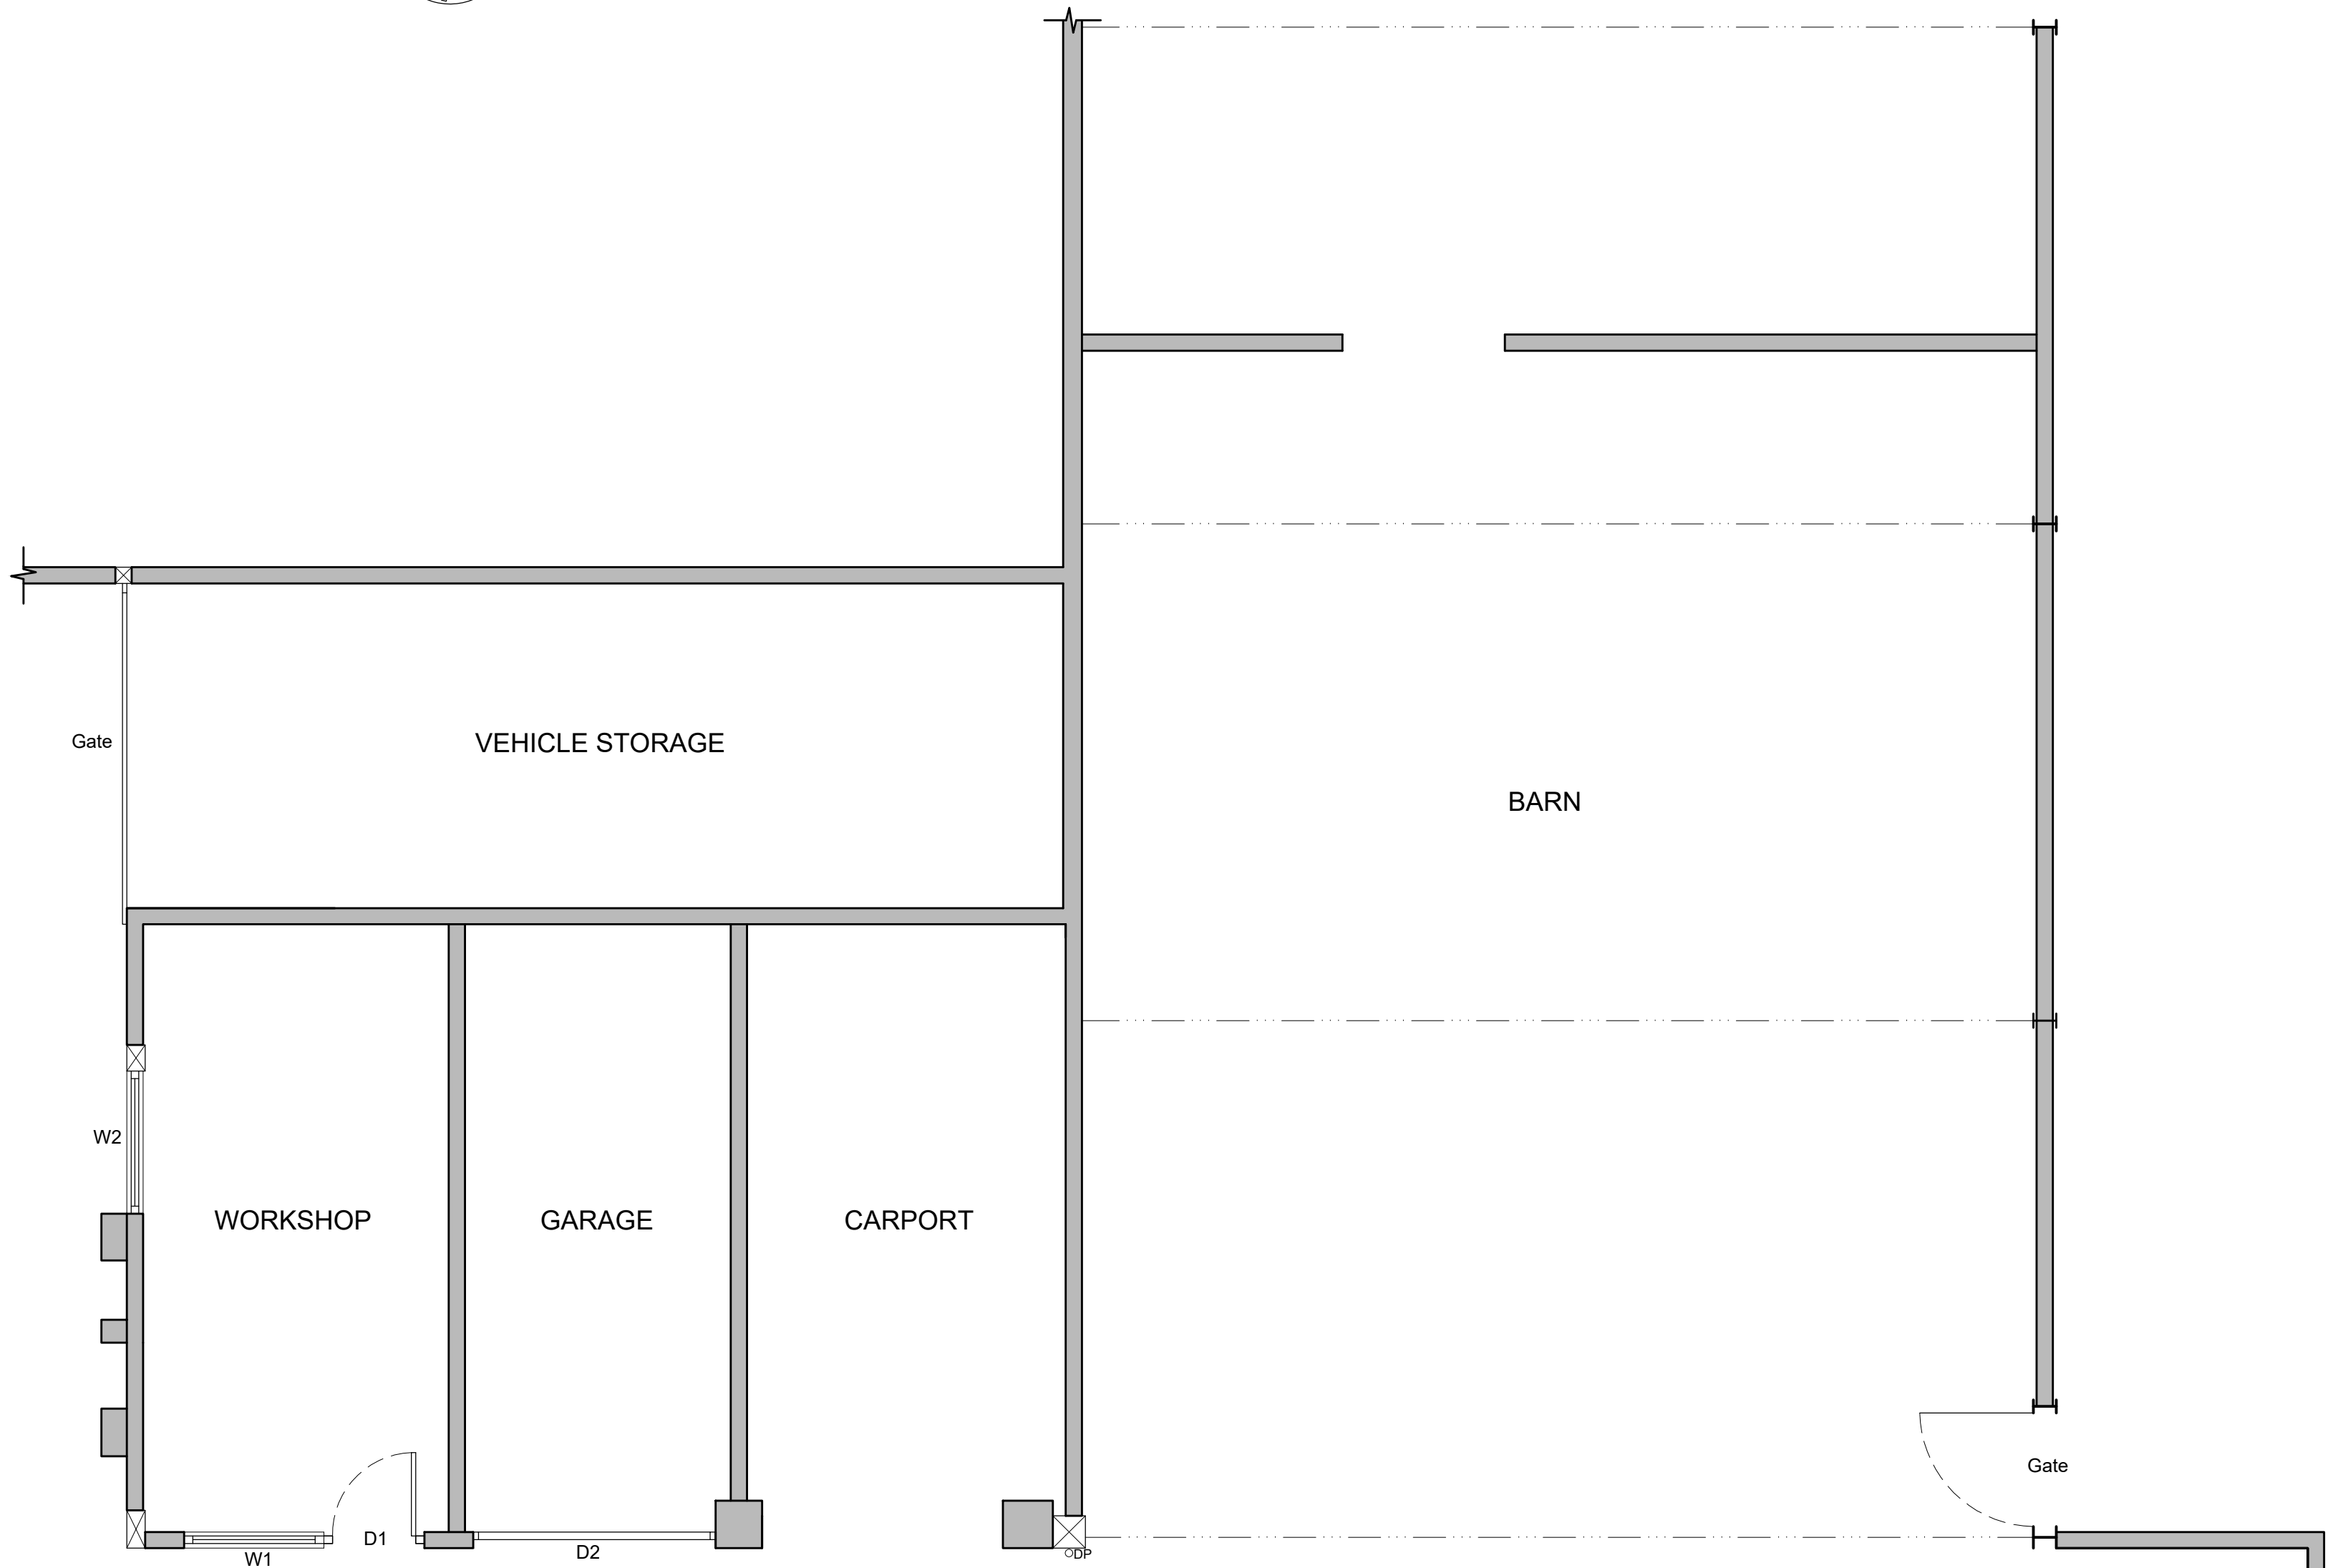


EXISTING
FLOOR PLAN
Scale 1:50

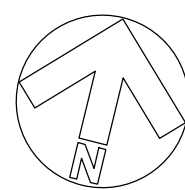


EXISTING
BLOCK PLAN
Scale 1:500

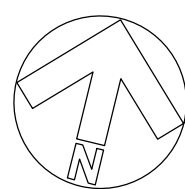


1 Viewpoint of photographs

 

Scale bar (1:50)

 

Scale bar (1:500)

 

Scale bar (1:1250)

Rev.	Date	Description	Init
D	17/02/2026	Red line boundary added to Location Plan.	JG
C	06/02/2026	Red line amended on block plan to match location plan	JG
B	26/01/2026	Viewpoint position corrected.	JG
A	09/01/2026	Overhead powerline position amended to reflect Matthew Reads survey	JG

CLIENT		
R M & B K RAWLINGS GREAT ELM FARM, PINK LANE, CHARLTON, MALMESBURY, SN16 9DS		
PROJECT		
REPLACEMENT OF BUILDING (OFFICE / WORKSHOP / VEHICLE STORE)		
DRAWING		
LOCATION PLAN, EXISTING BLOCK PLAN, FLOOR PLAN AND ELEVATIONS		
DRAWN:	Date:	Scale:
JG	11/09/2025	As stated @ A1
Drawing number:	4439-01	Rev. D
DOLMAN ARCHITECTURAL DESIGNERS BUILDING SURVEYORS COST CONSULTANTS CDM PRINCIPAL DESIGNERS Sussex House Tel: 01380 729456 Bath Road Web: www.dolmansurveyors.co.uk Devizes Email: info@dolmansurveyors.co.uk Wiltshire SN10 2AF		