

* COPYRIGHT.
DO NOT SCALE EXCEPT FOR PLANNING PURPOSES.
CHECK ALL DIMENSIONS ON SITE.
THIS DRAWING IS ONLY TO BE USED ON THE SITE
FOR WHICH DESIGNED.

LEGEND

-  Site Boundary
 -  Area to be Gravel.
 -  Area to be Grass.
 -  Area to be Paving Slabs.
 -  Denotes things to be removed/demolished.
 -  Existing tree planting.
 -  Existing greenery.
 -  Indicative new shrub & hedgerow planting.
 -  Access Door
 -  Primary Access Door


DRAINAGE KEY

- | | |
|--|--|
|  | Existing Foul Sewer - Min 1:40 Fall |
|  | New Foul Sewer - Min 1:40 Fall |
|  | Foul Manhole |
|  New IC | New Inspection Chamber |
|  | Existing Surface Water - Min 1:60 Fall |
|  | New Surface Water - Min 1:60 Fall |
|  New IC | New Inspection Chamber |

REVISIONS		DATE
CLIENT: MR & MRS NOAKES		
PROJECT: PROPOSED SINGLE STOREY REAR EXTENSION TO REPLACE CONSERVATORY TOGETHER WITH INTERNAL RECONFIGURATION AT 20 CASTLEHAVEN CLOSE, CHIPPENHAM, WILTSHIRE, SN15 3TH		
TITLE: PROPOSED SITE PLAN		
DRAWN: RJ		SCALES @ A3: 1:200
CHECKED: JA		
DATE: OCT 25		
DRG No: AA/25/31/11		REV: -

Armstrong
architecture

THE OLD BAKEHOUSE, 21 TIMBER STREET,
CHIPPENHAM, WILTSHIRE, SN15 3BS
01249 404 004 info@armstrongarchitecture.co.uk

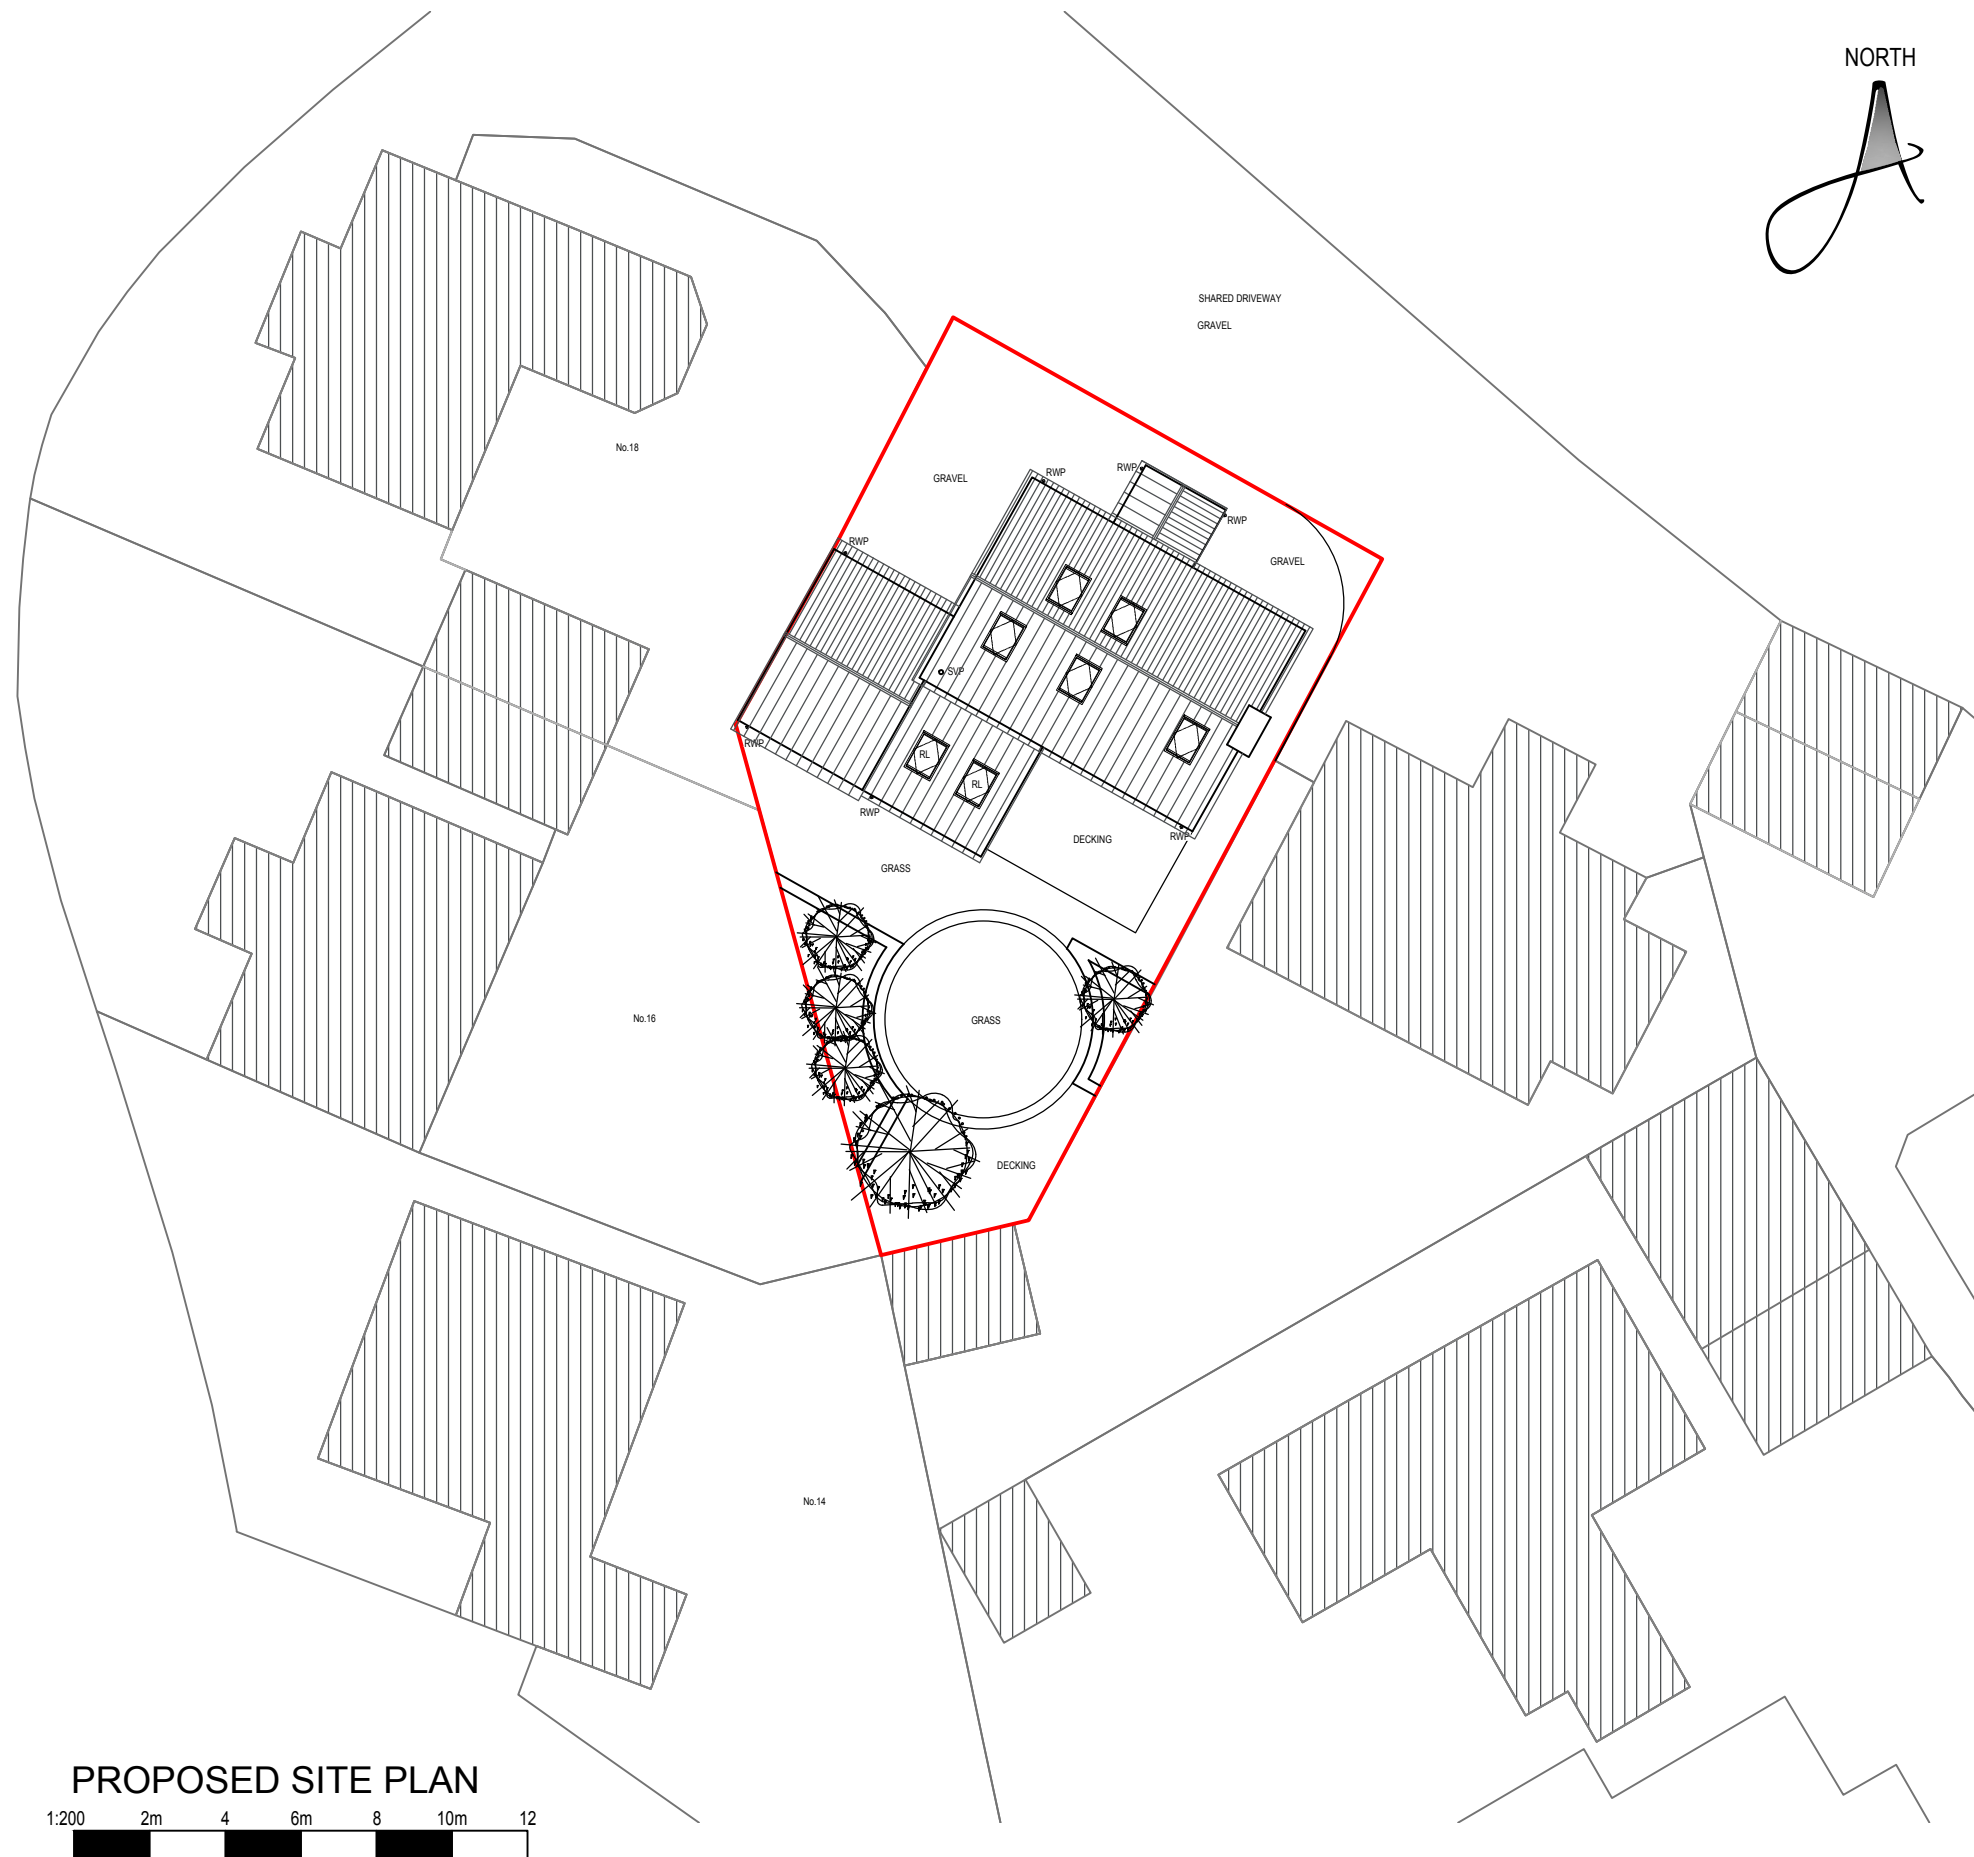

PROPOSED SITE PLAN

