





Proposed Rear Elevation

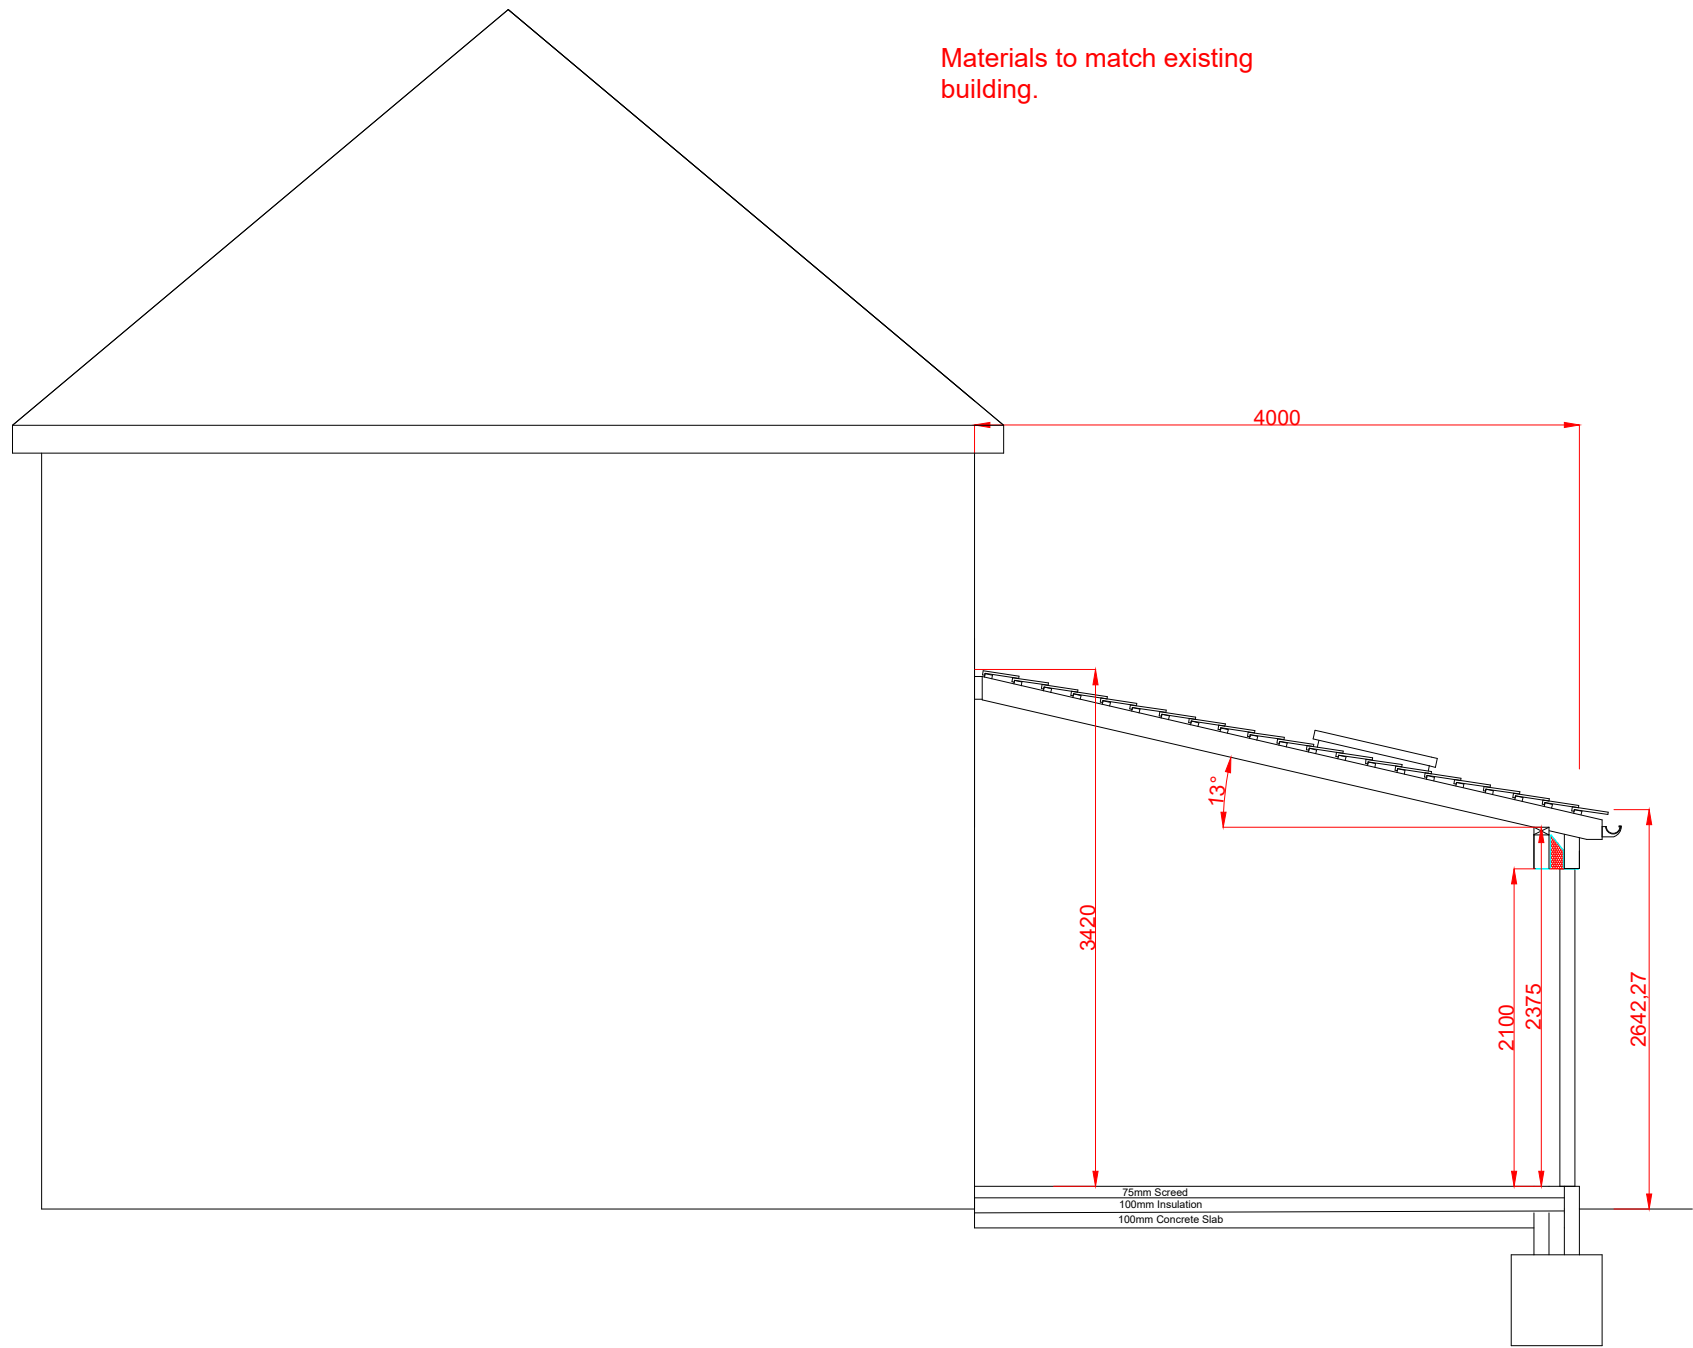

Section Through Extension

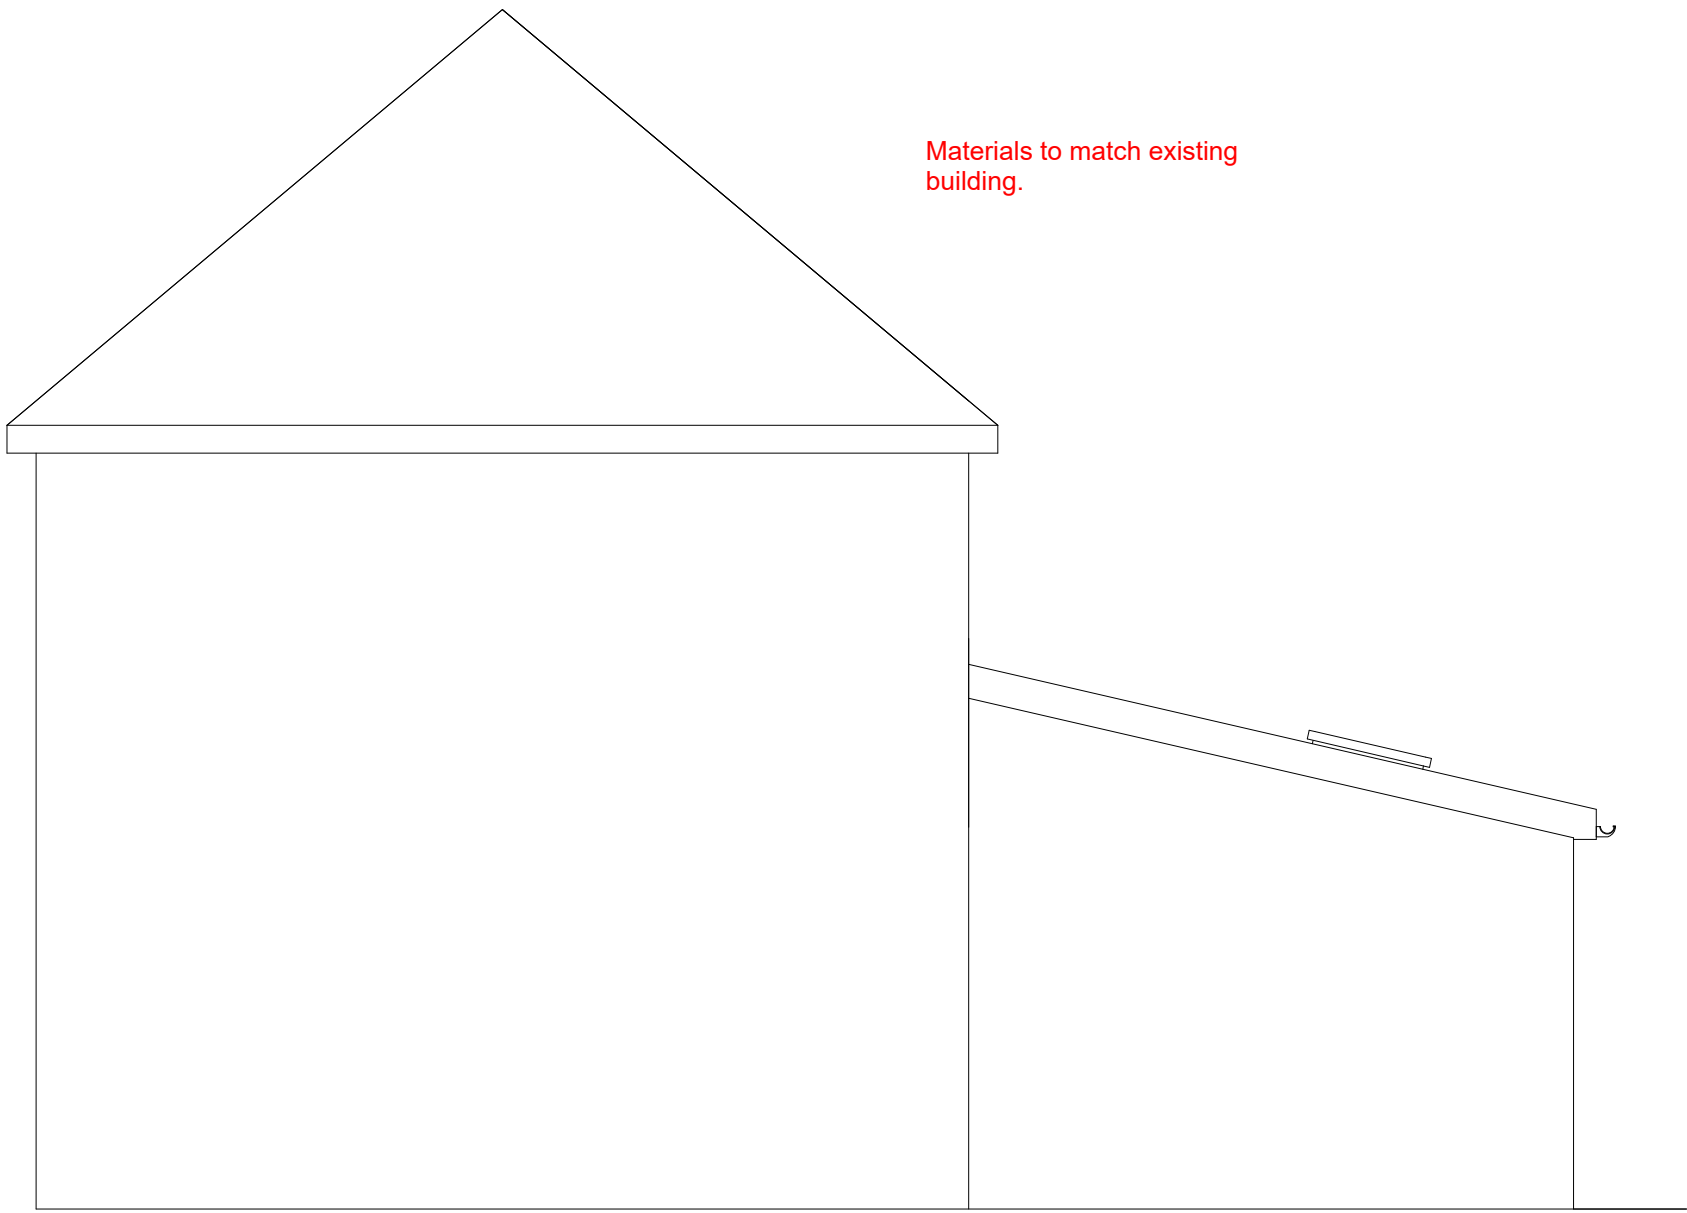

Proposed Side Elevation

North side elevation



Luke Smith	Date Of Issue : 17/01/26	Paper Size : A1
6 Norney Bridge, Marston	Drawing No : LS01	Scale : 1:50
Elevations + Sections		