




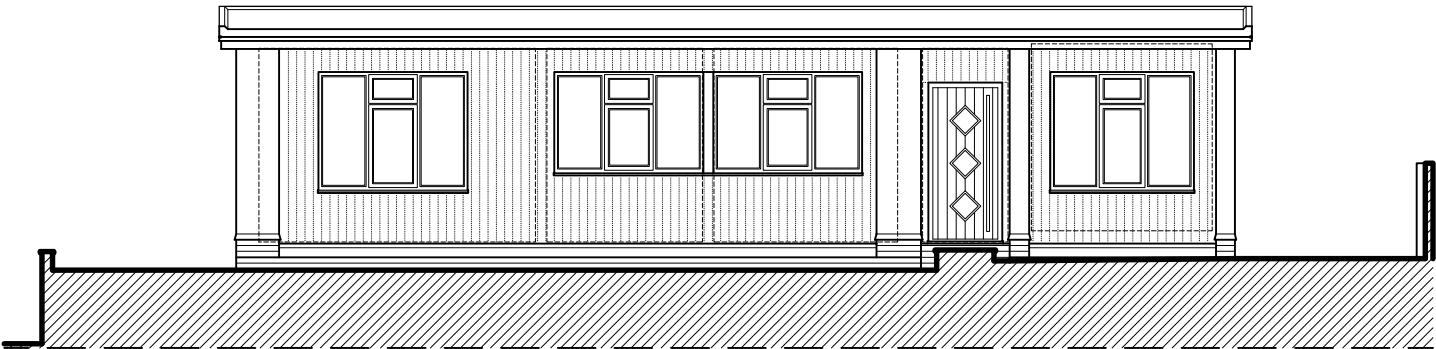


NORTH EAST ELEVATION

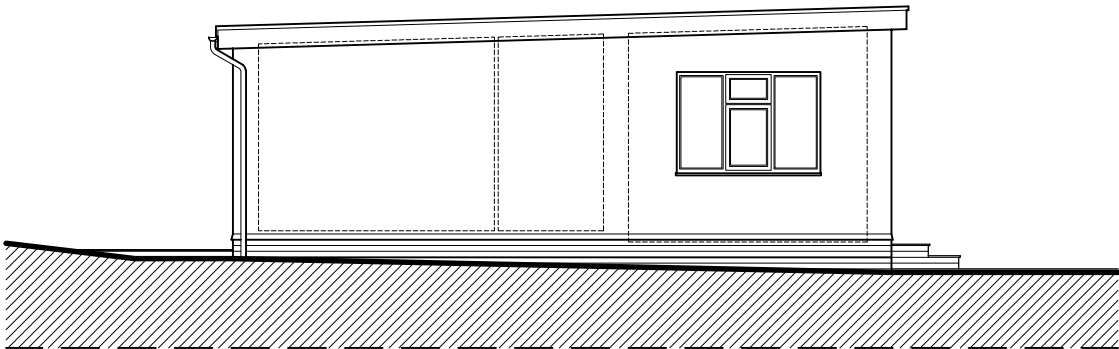


NORTH WEST ELEVATION

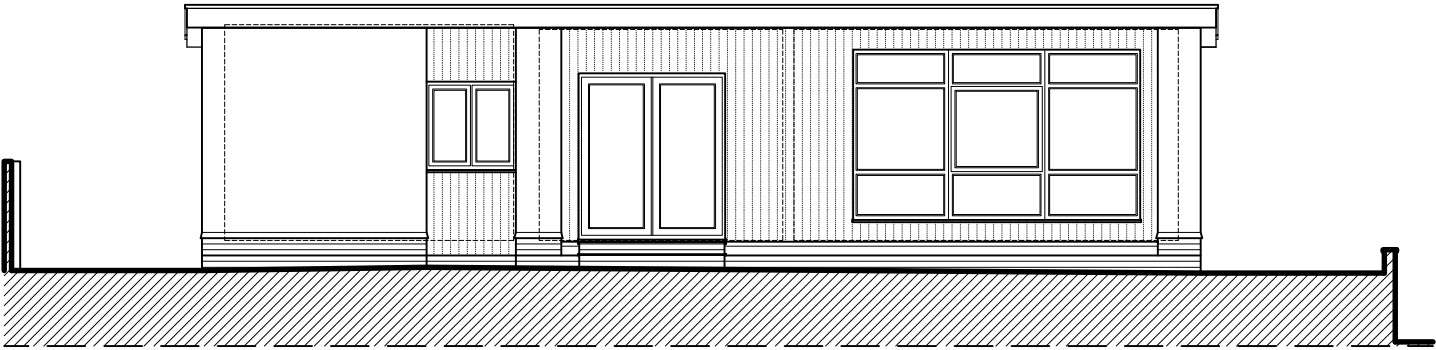


SOUTH WEST ELEVATION

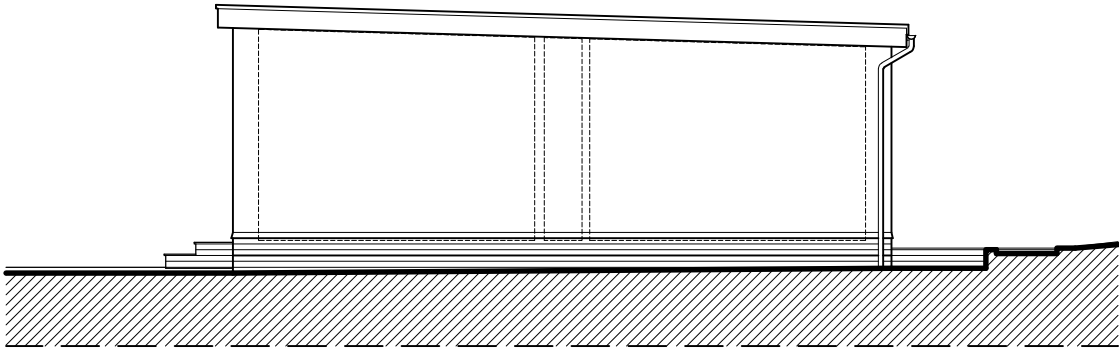

SOUTH EAST ELEVATION

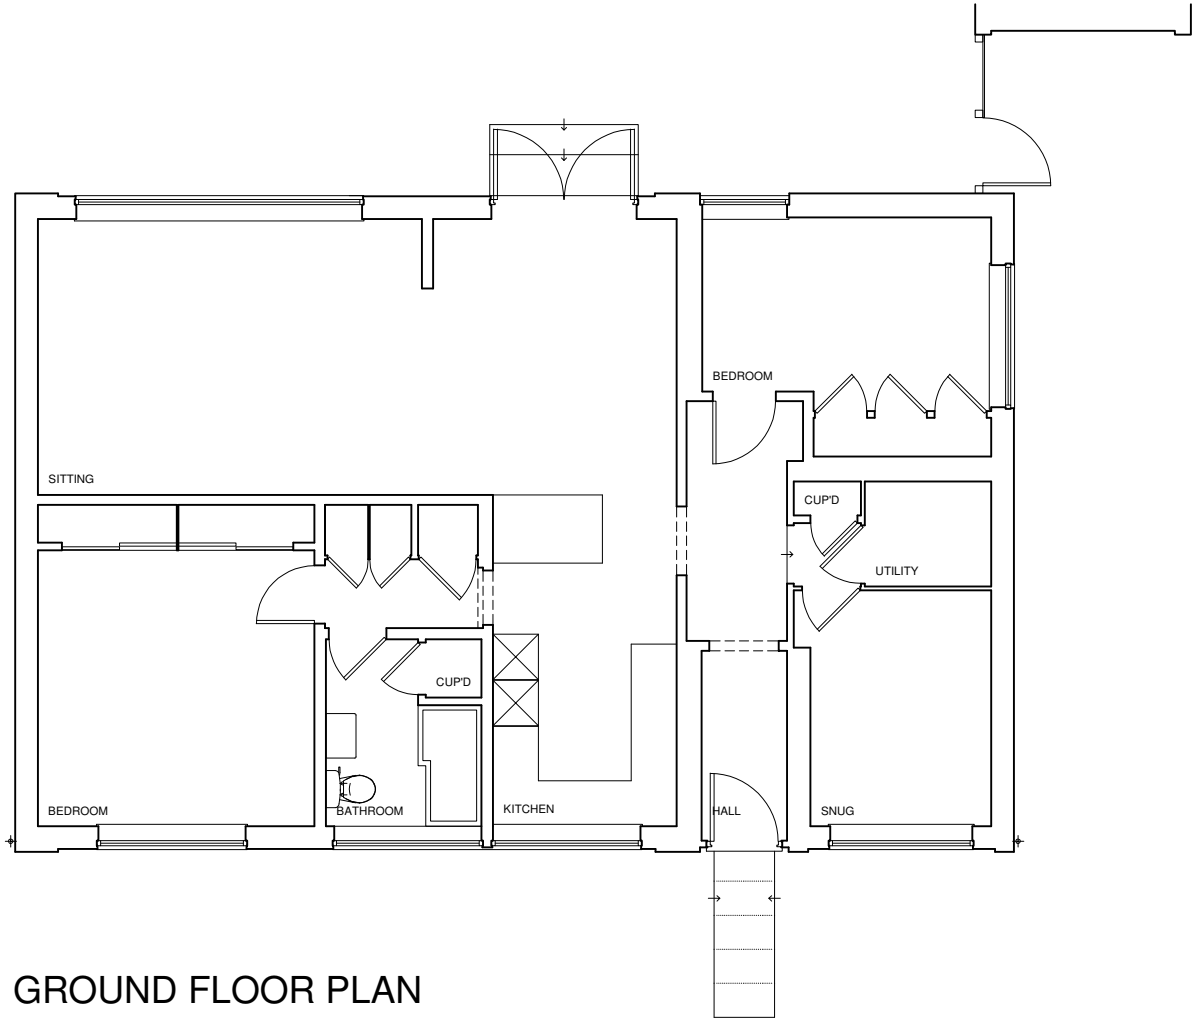

GROUND FLOOR PLAN

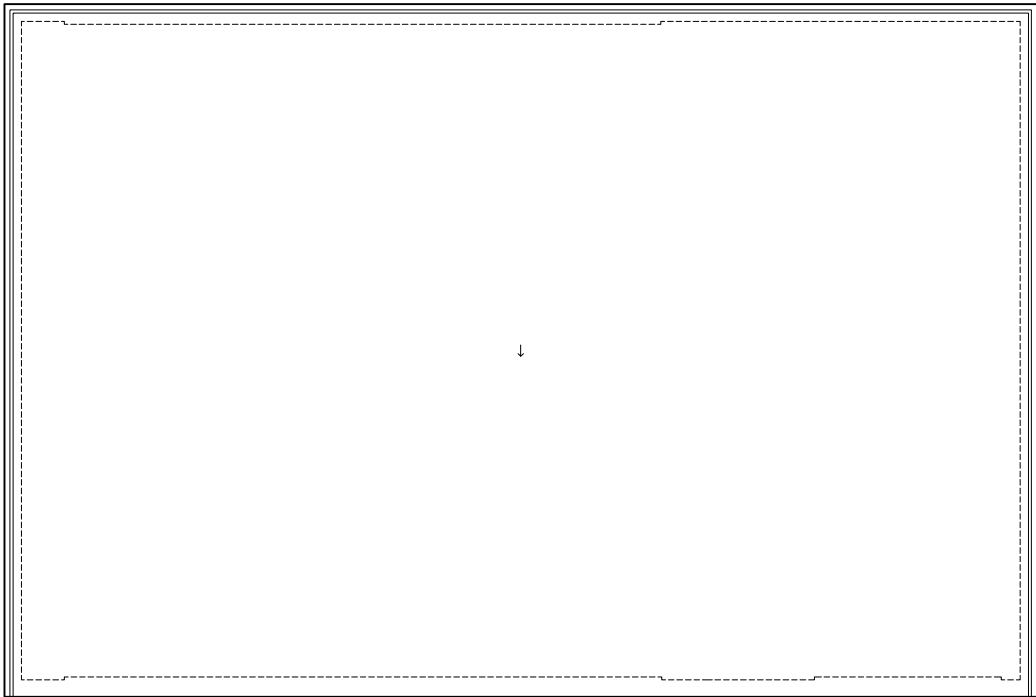

ROOF PLAN



DATE	REVISIONS	DRAWING TITLE	
CLIENT		EXISTING PLANS & ELEVATIONS.	
Mr & Mrs Nettle		PLANNING & DESIGN	
JOB TITLE		22 DEVONSHIRE ROAD	
PROPOSED IMPROVEMENTS		SALISBURY	
7 GAUNTLET ROAD		WILTSHIRE	
AMESBURY		SP1 3NW	
1:100 @ A3		DRAWING No	REV
JAN 2026		1614/01	
RJL			