



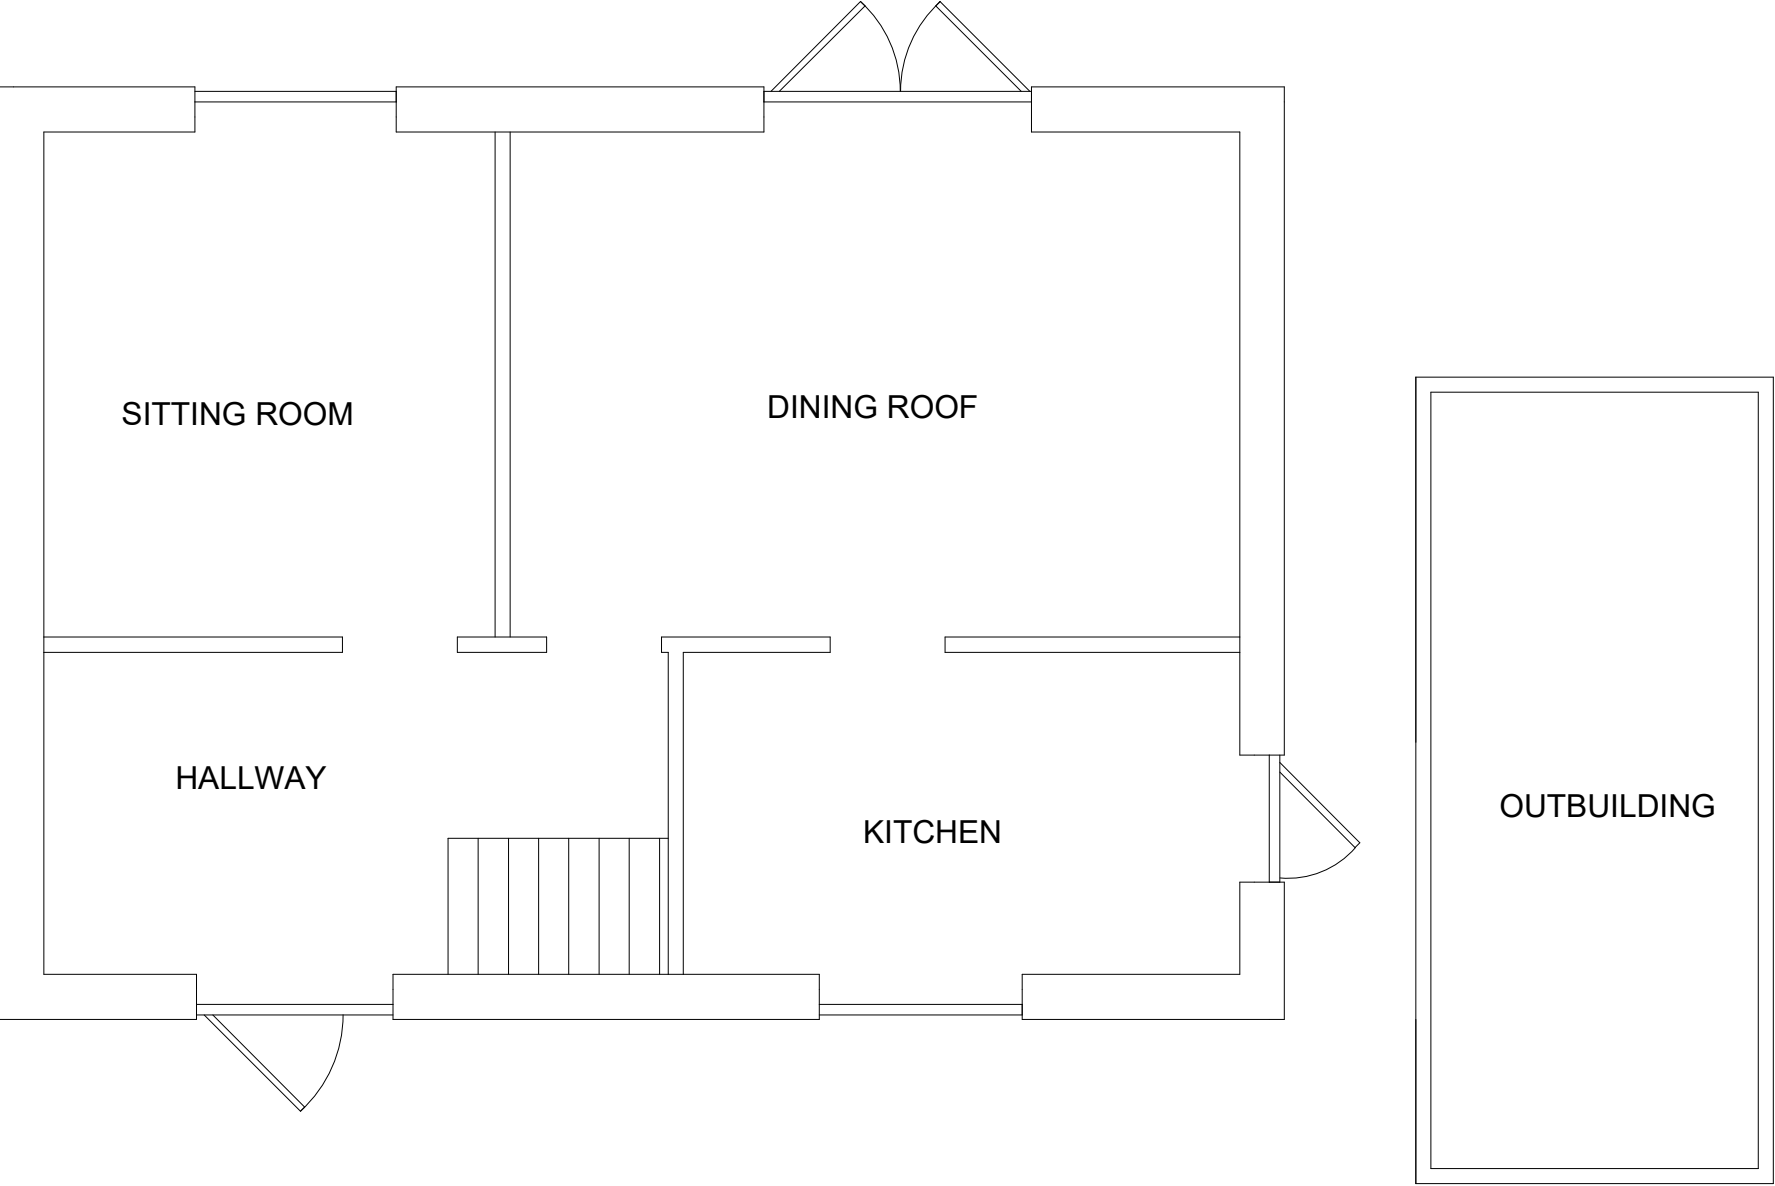

Existing Floor Plan

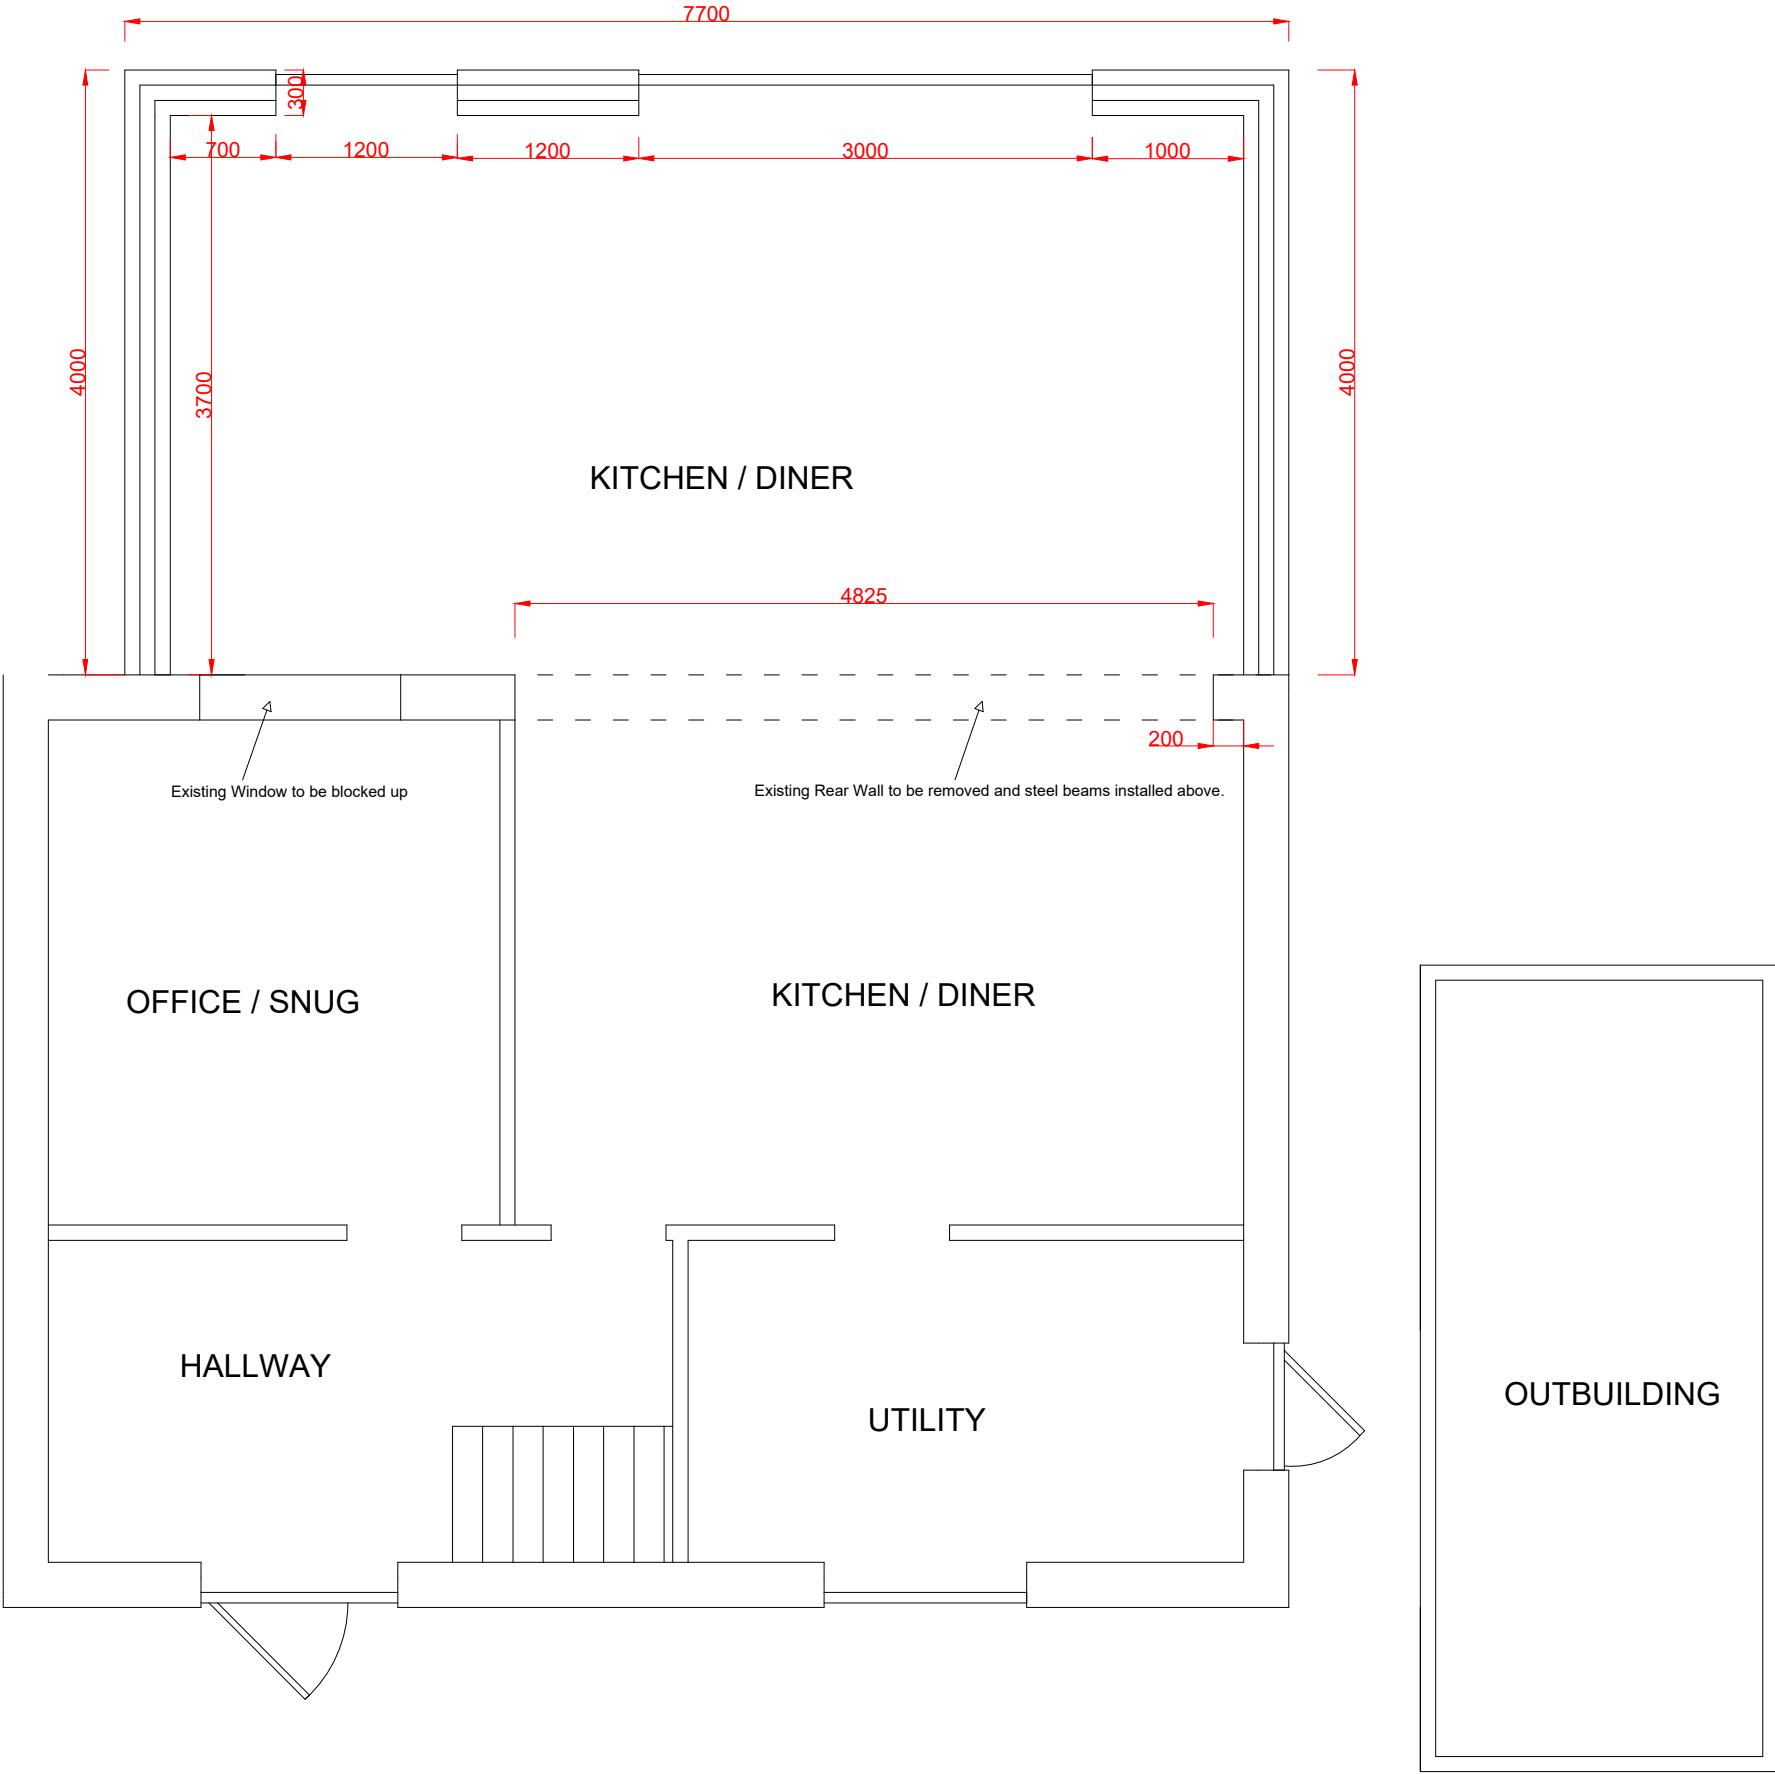

Proposed Floor Plan



Luke Smith	Date Of Issue : 17/01/26	Paper Size : A1
6 Norney Bridge, Marston	Drawing No : LS02	Scale : 1:50
Existing + Proposed Floor Plan		