


BLUE LINE SHOWS BOUNDARY

Proposed Floor Plan

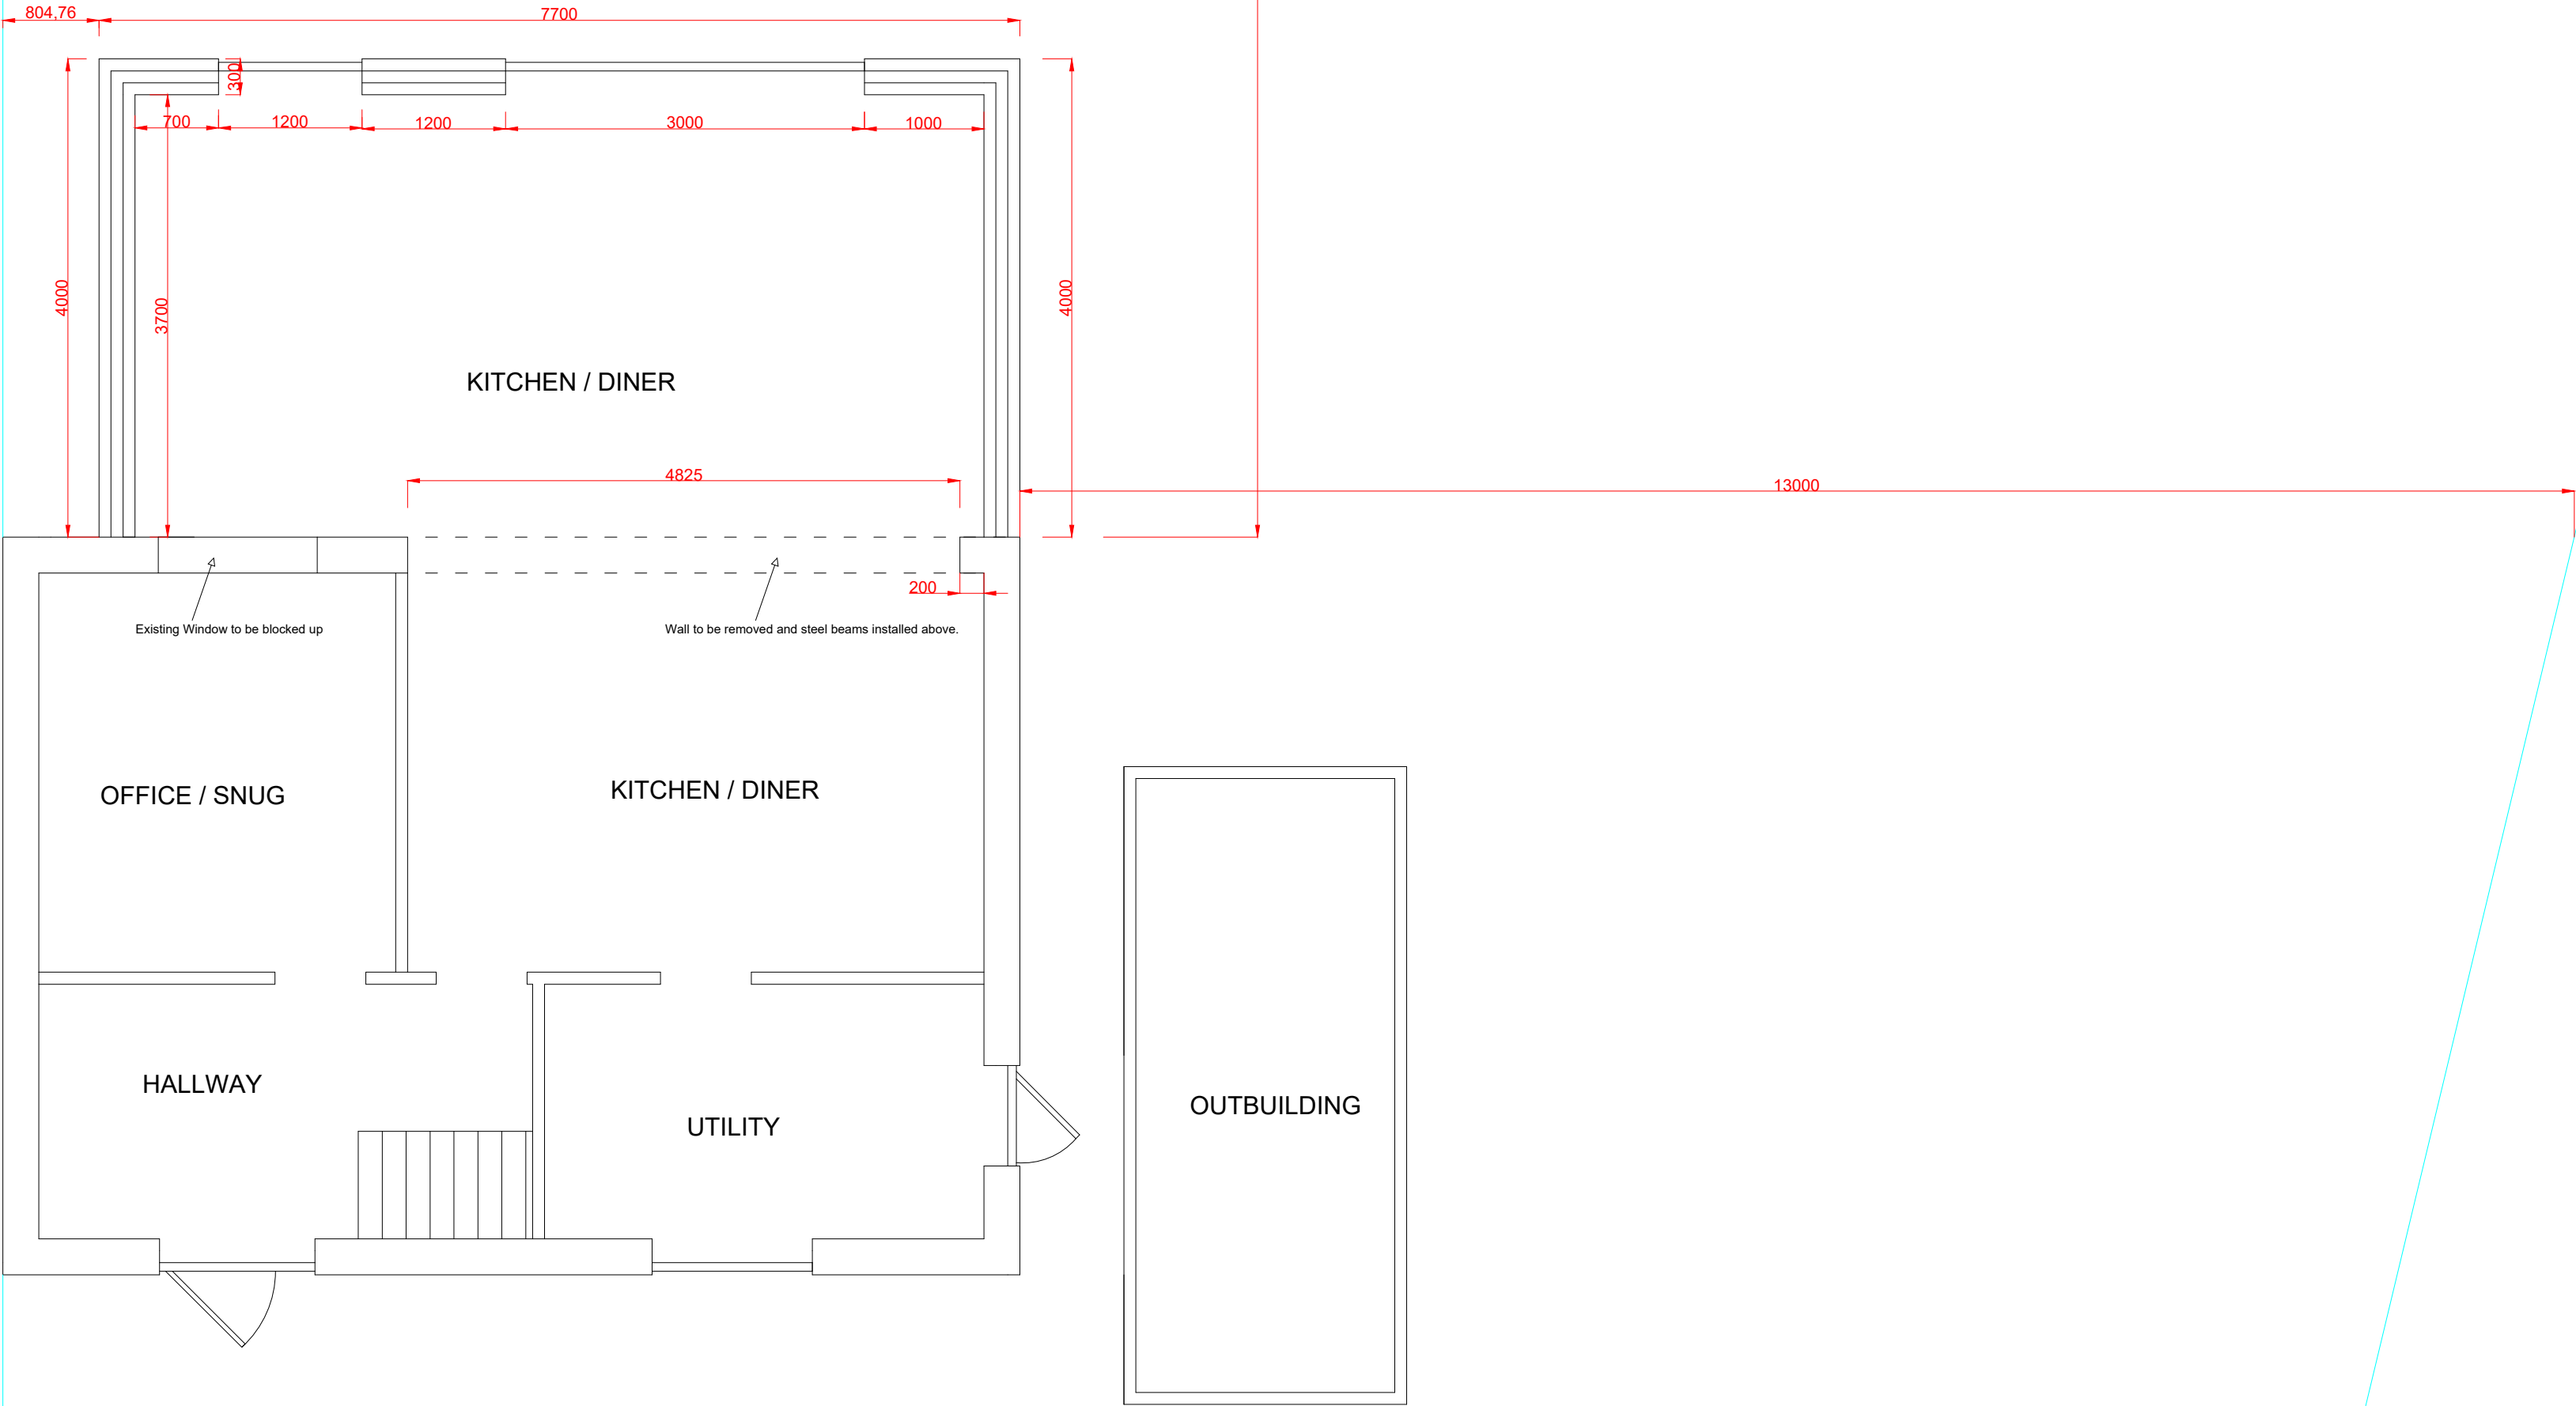

NORTH



Luke Smith	
6 Norney Bridge, Marston	
Site Plan	
Date Of Issue : 17/01/26	Paper Size : A1
Drawing No : LS03	Scale : 1:50