



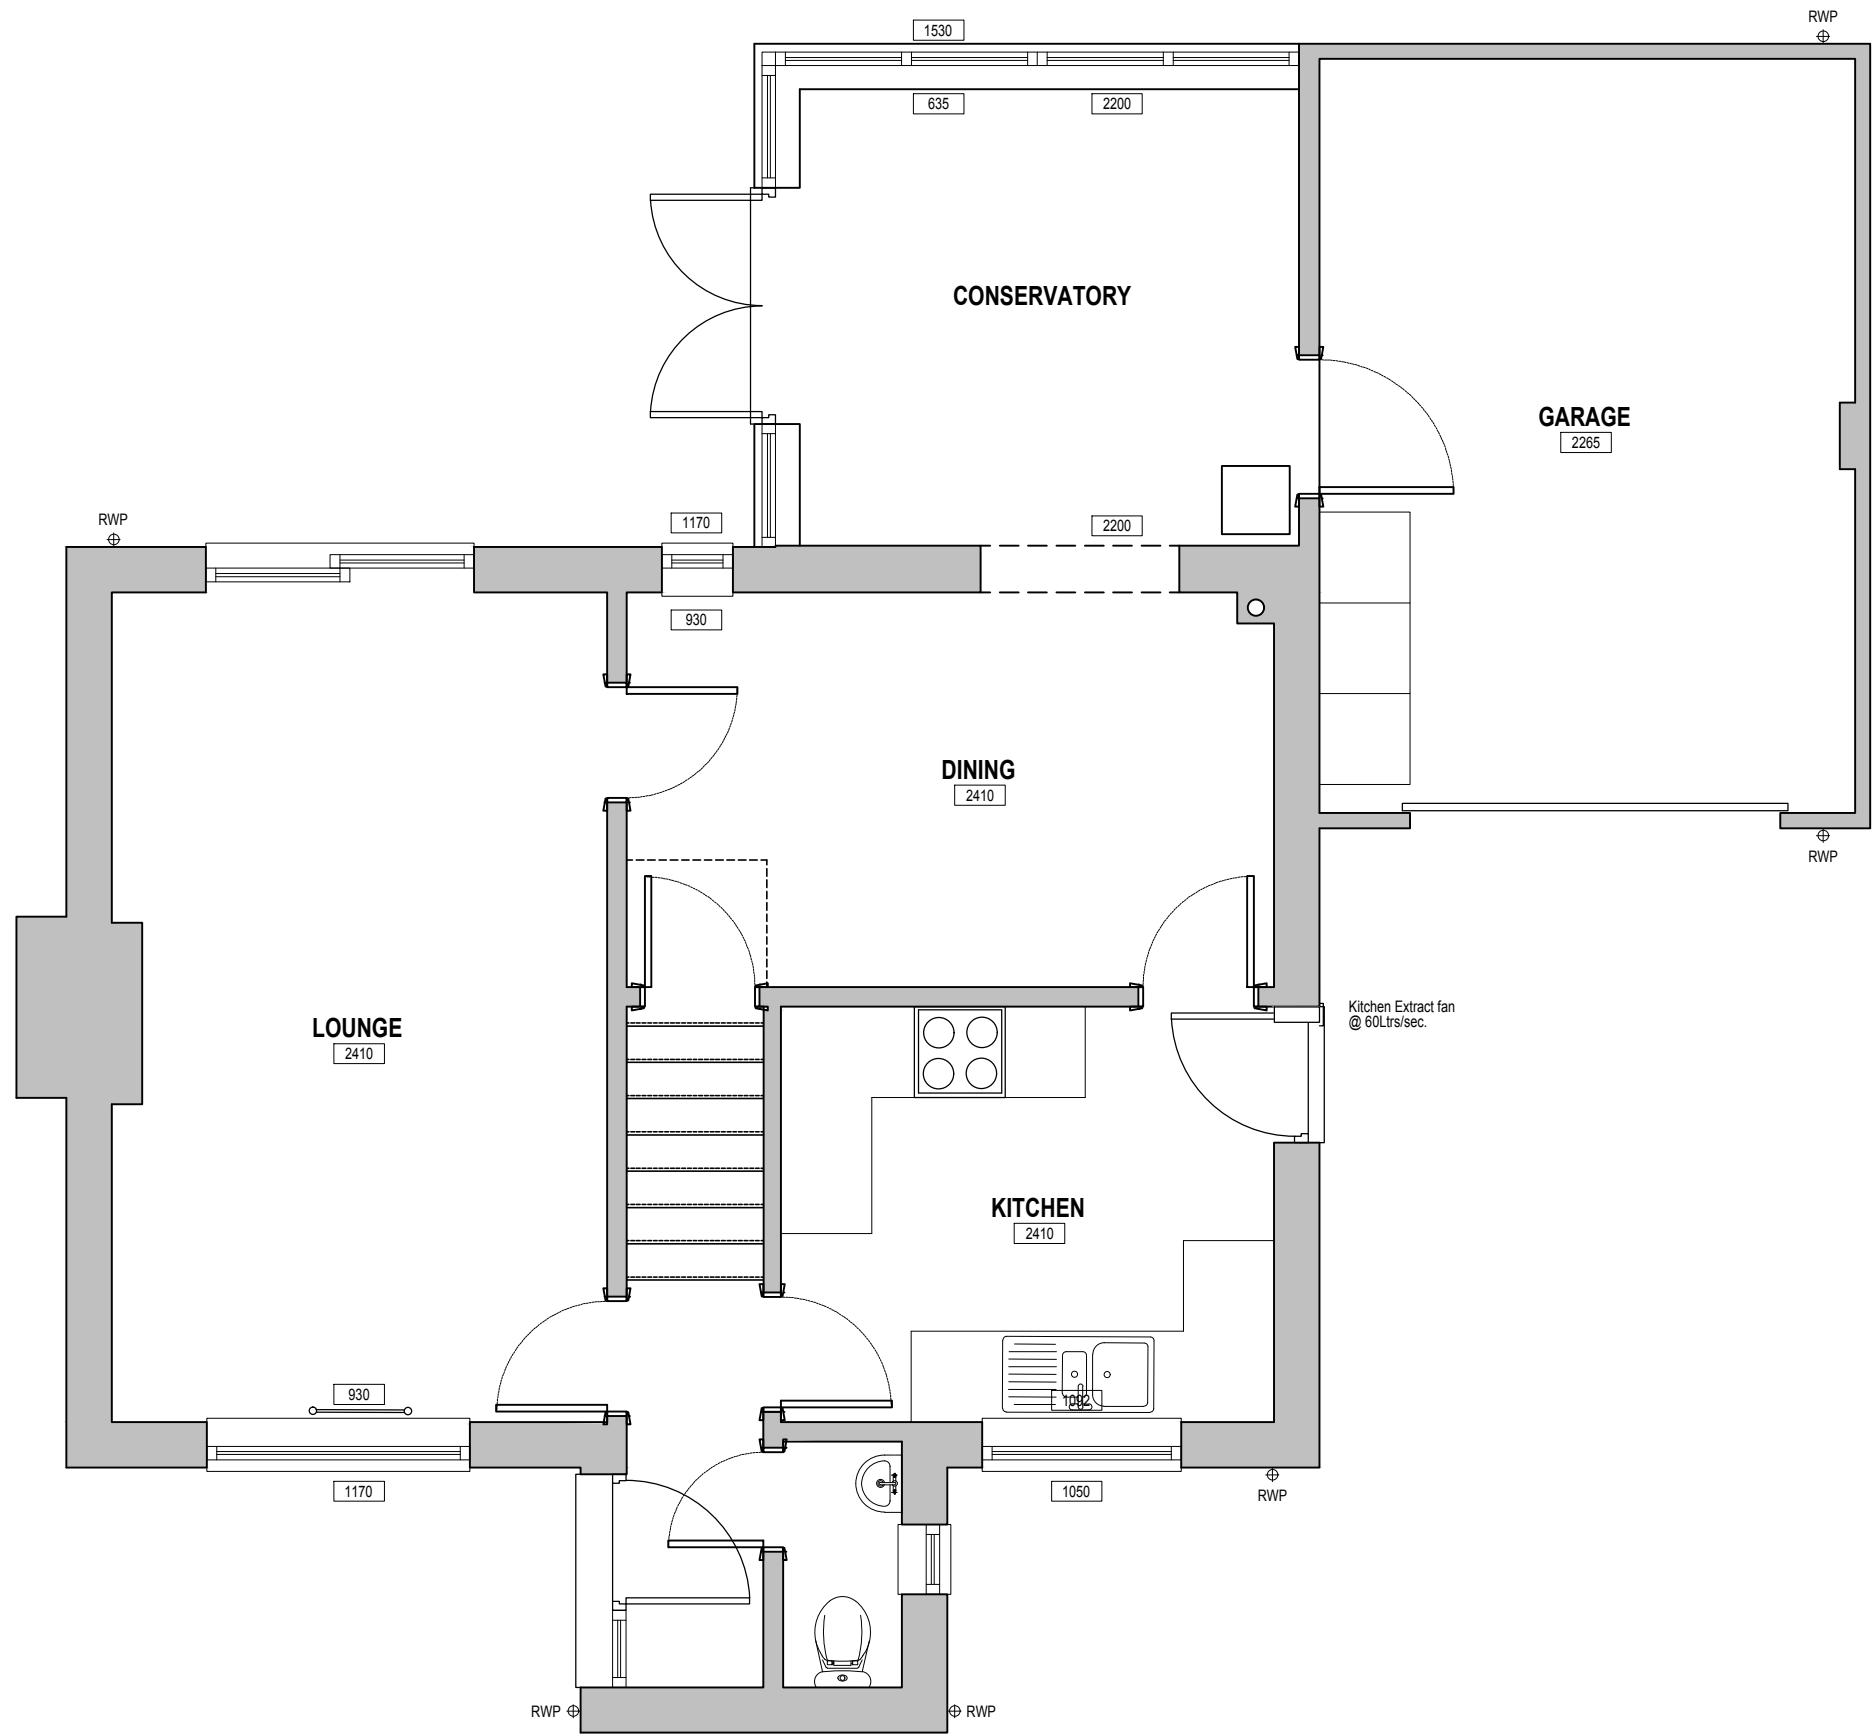

* COPYRIGHT.
DO NOT SCALE EXCEPT FOR PLANNING PURPOSES.
CHECK ALL DIMENSIONS ON SITE.
THIS DRAWING IS ONLY TO BE USED ON THE SITE
FOR WHICH DESIGNED.

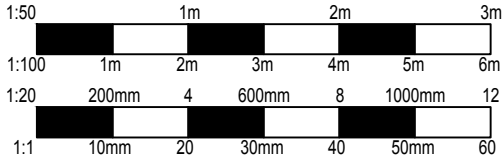

REVISIONS		DATE
CLIENT: MR & MRS NOAKES		
PROJECT: PROPOSED SINGLE STOREY REAR EXTENSION TO REPLACE CONSERVATORY TOGETHER WITH INTERNAL RECONFIGURATION AT 20 CASTLEHAVEN CLOSE, CHIPPENHAM, WILTSHIRE, SN15 3TH		
TITLE: EXISTING GROUND FLOOR PLAN		
DRAWN: RJ		SCALES @ A3:
CHECKED: JA		1:50
DATE: SEPT 25		
DRG No: AA/25/31/02		REV.: -

Armstrong
architecture

THE OLD BAKEHOUSE, 21 TIMBER STREET,
CHIPPENHAM, WILTSHIRE, SN15 3BS
01249 404 004 info@armstrongarchitecture.co.uk

EXISTING GROUND FLOOR PLAN