



* COPYRIGHT.
DO NOT SCALE EXCEPT FOR PLANNING PURPOSES.
CHECK ALL DIMENSIONS ON SITE.
THIS DRAWING IS ONLY TO BE USED ON THE SITE
FOR WHICH DESIGNED.

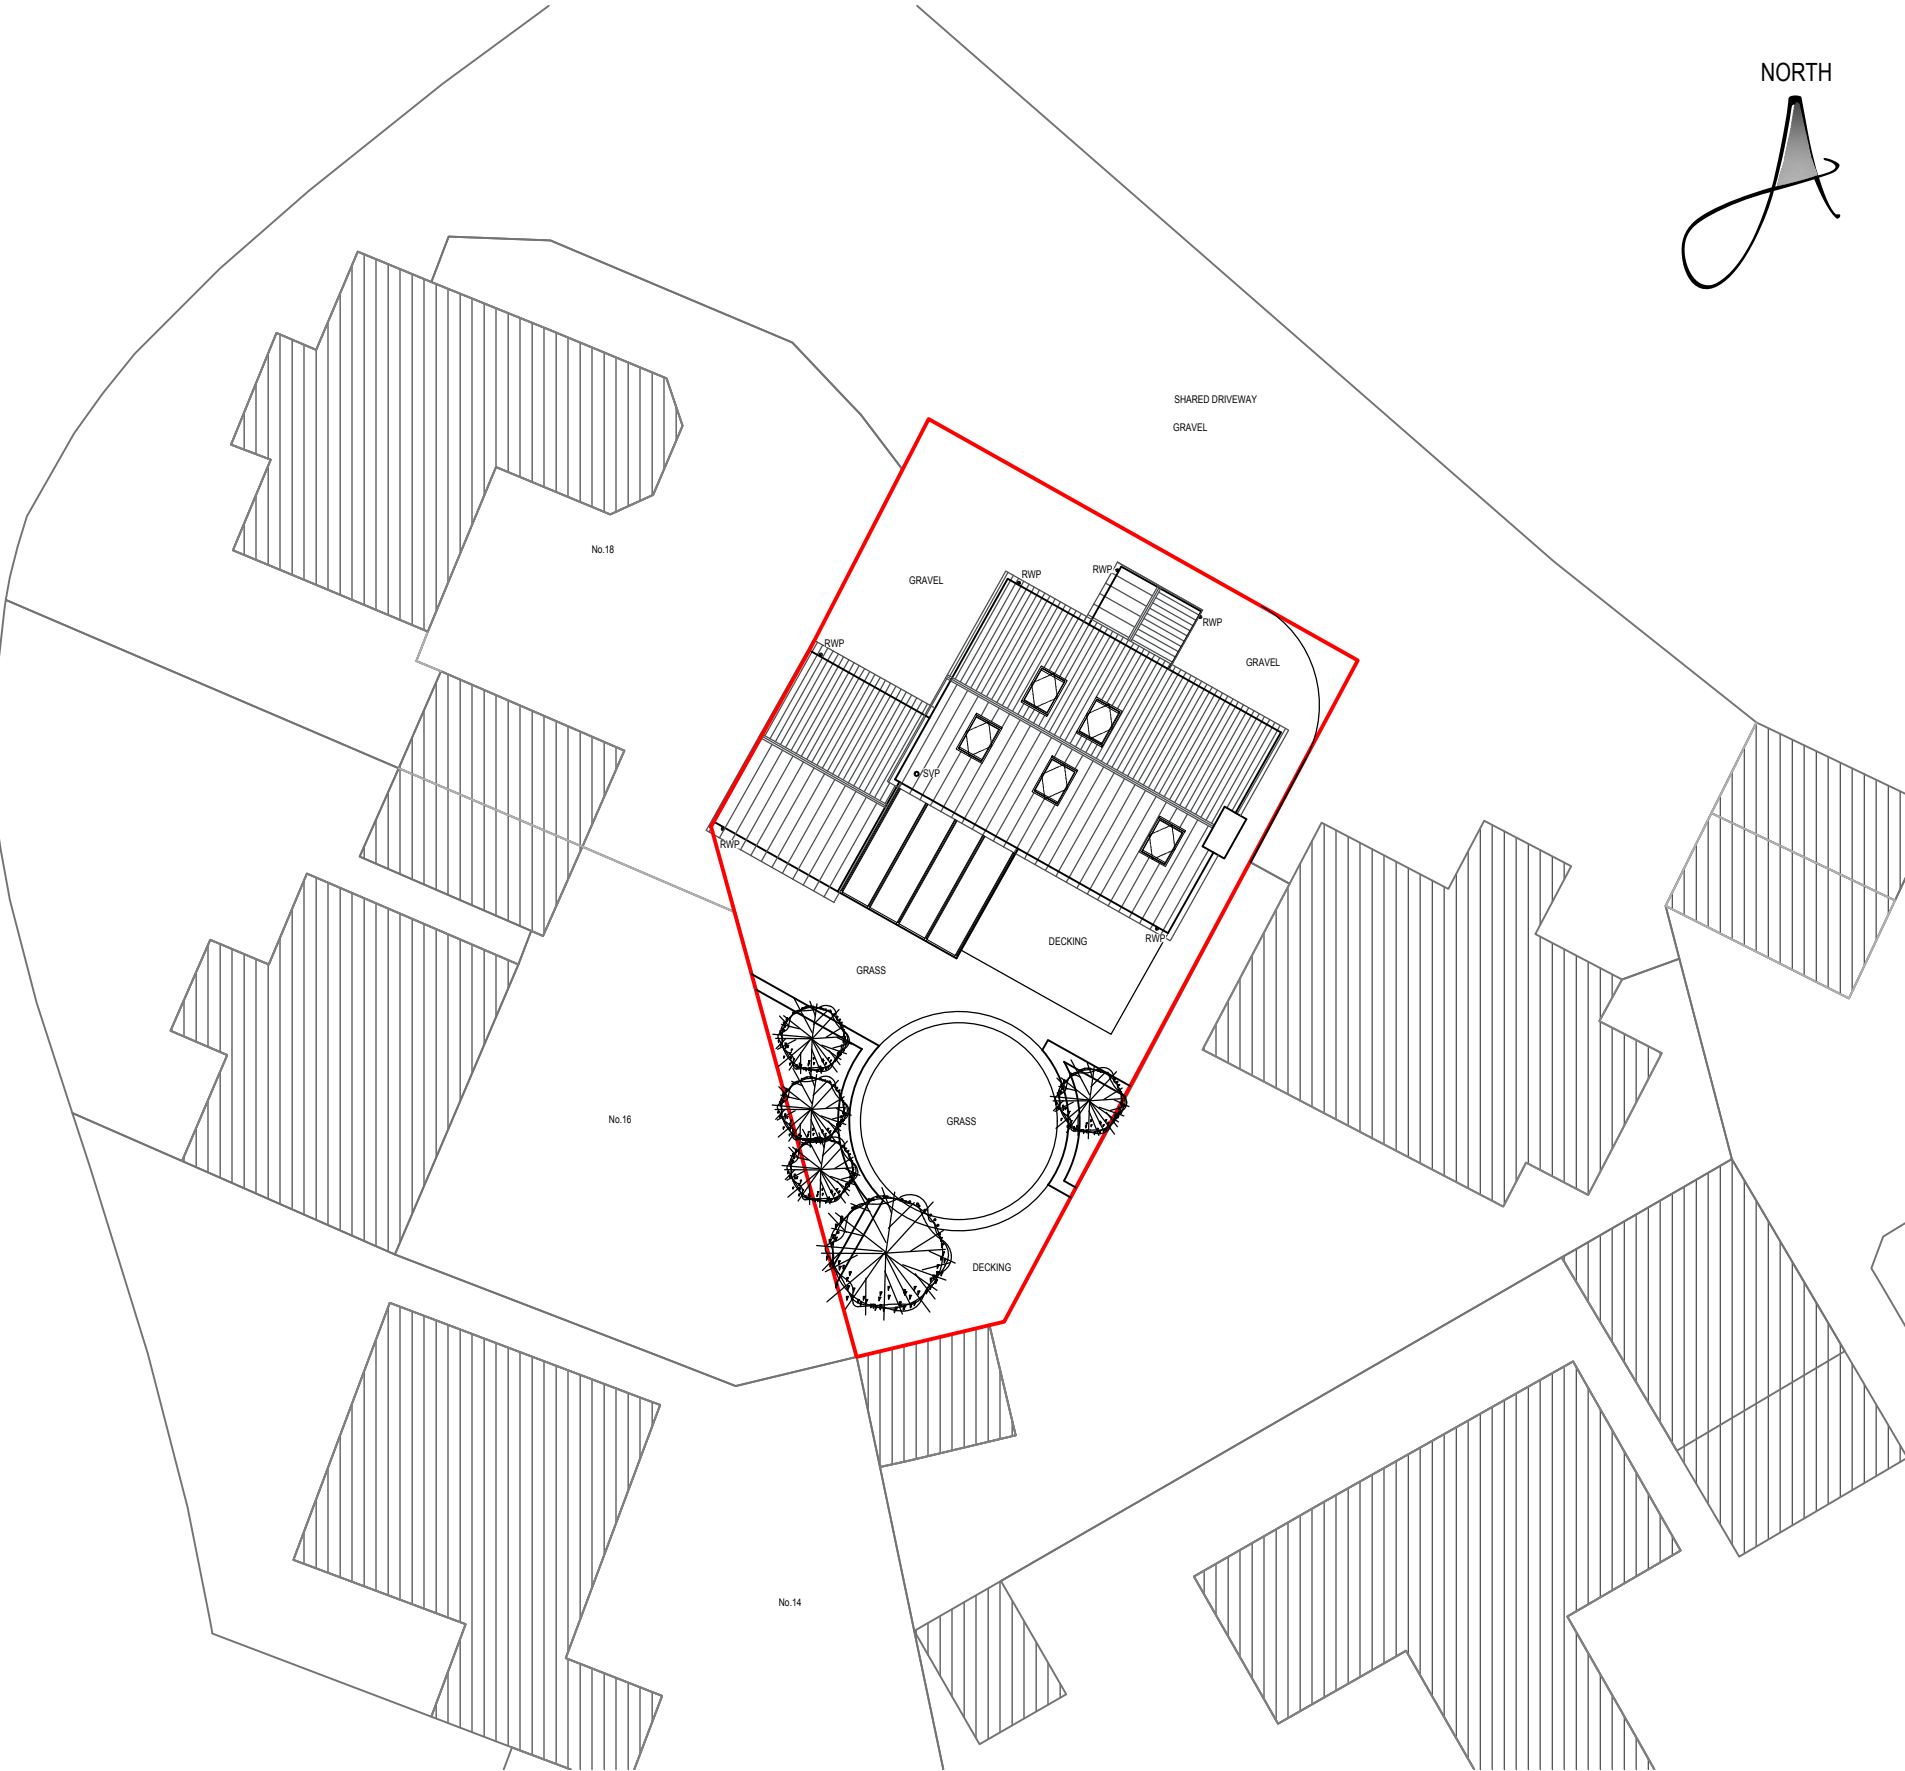

EXISTING SITE PLAN

1:200 2m 4 6m 8 10m 12

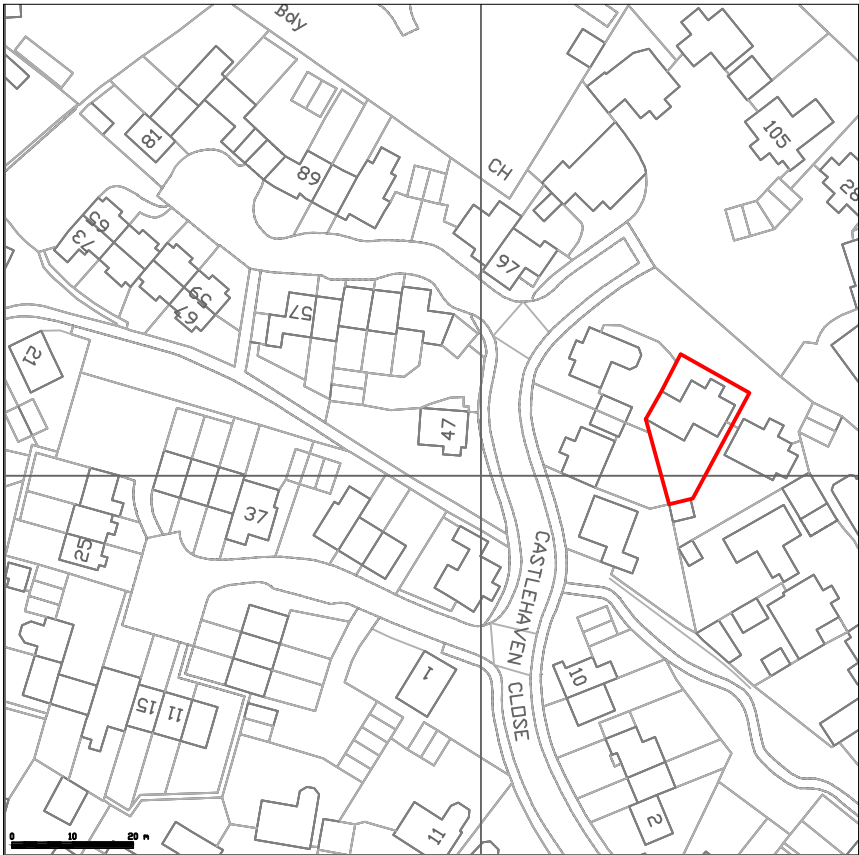

SITE LOCATION PLAN

1:1250 12.5m 25 37.5m 50 62.5m 75

- LEGEND**
- Site Boundary
 - Existing tree planting.
 - Existing greenery.
 - Access Door
 - Primary Access Door

REVISIONS		DATE
CLIENT: MR & MRS NOAKES		
PROJECT: PROPOSED SINGLE STOREY REAR EXTENSION TO REPLACE CONSERVATORY TOGETHER WITH INTERNAL RECONFIGURATION AT 20 CASTLEHAVEN CLOSE, CHIPPENHAM, WILTSHIRE, SN15 3TH		
TITLE: EXISTING SITE PLAN SITE LOCATION PLAN		
DRAWN: RJ	SCALES @ A3:	
CHECKED: JA	1:200,	
DATE: SEPT 25	1:1250	
DRG No: AA/25/31/01	REV: -	

Armstrong
architecture

THE OLD BAKEHOUSE, 21 TIMBER STREET,
CHIPPENHAM, WILTSHIRE, SN15 3BS
01249 404 004 info@armstrongarchitecture.co.uk