



Existing Front Elevation


Existing Side Elevation

Existing Rear Elevation

Existing Side Elevation



Proposed Front Elevation

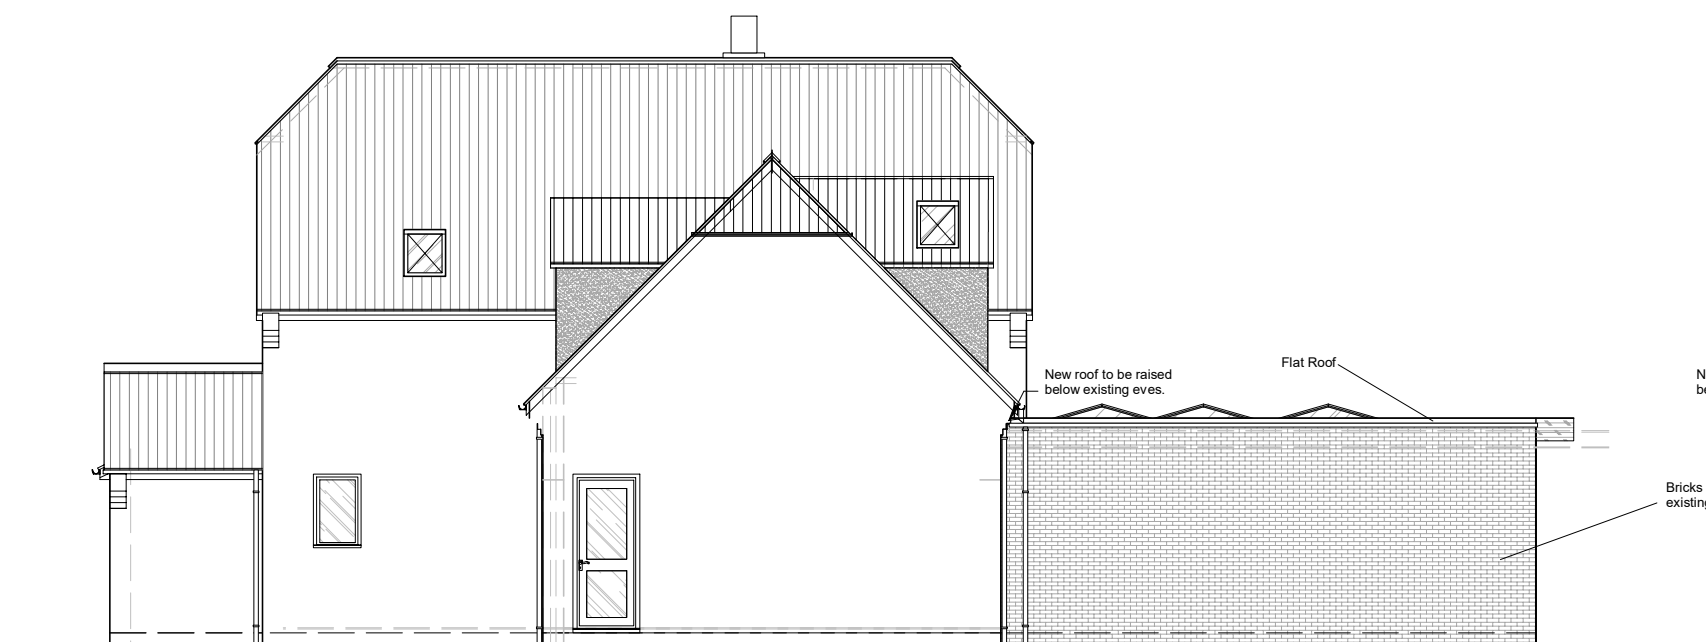



Proposed Side Elevation





Proposed Rear Elevation





Proposed Side Elevation

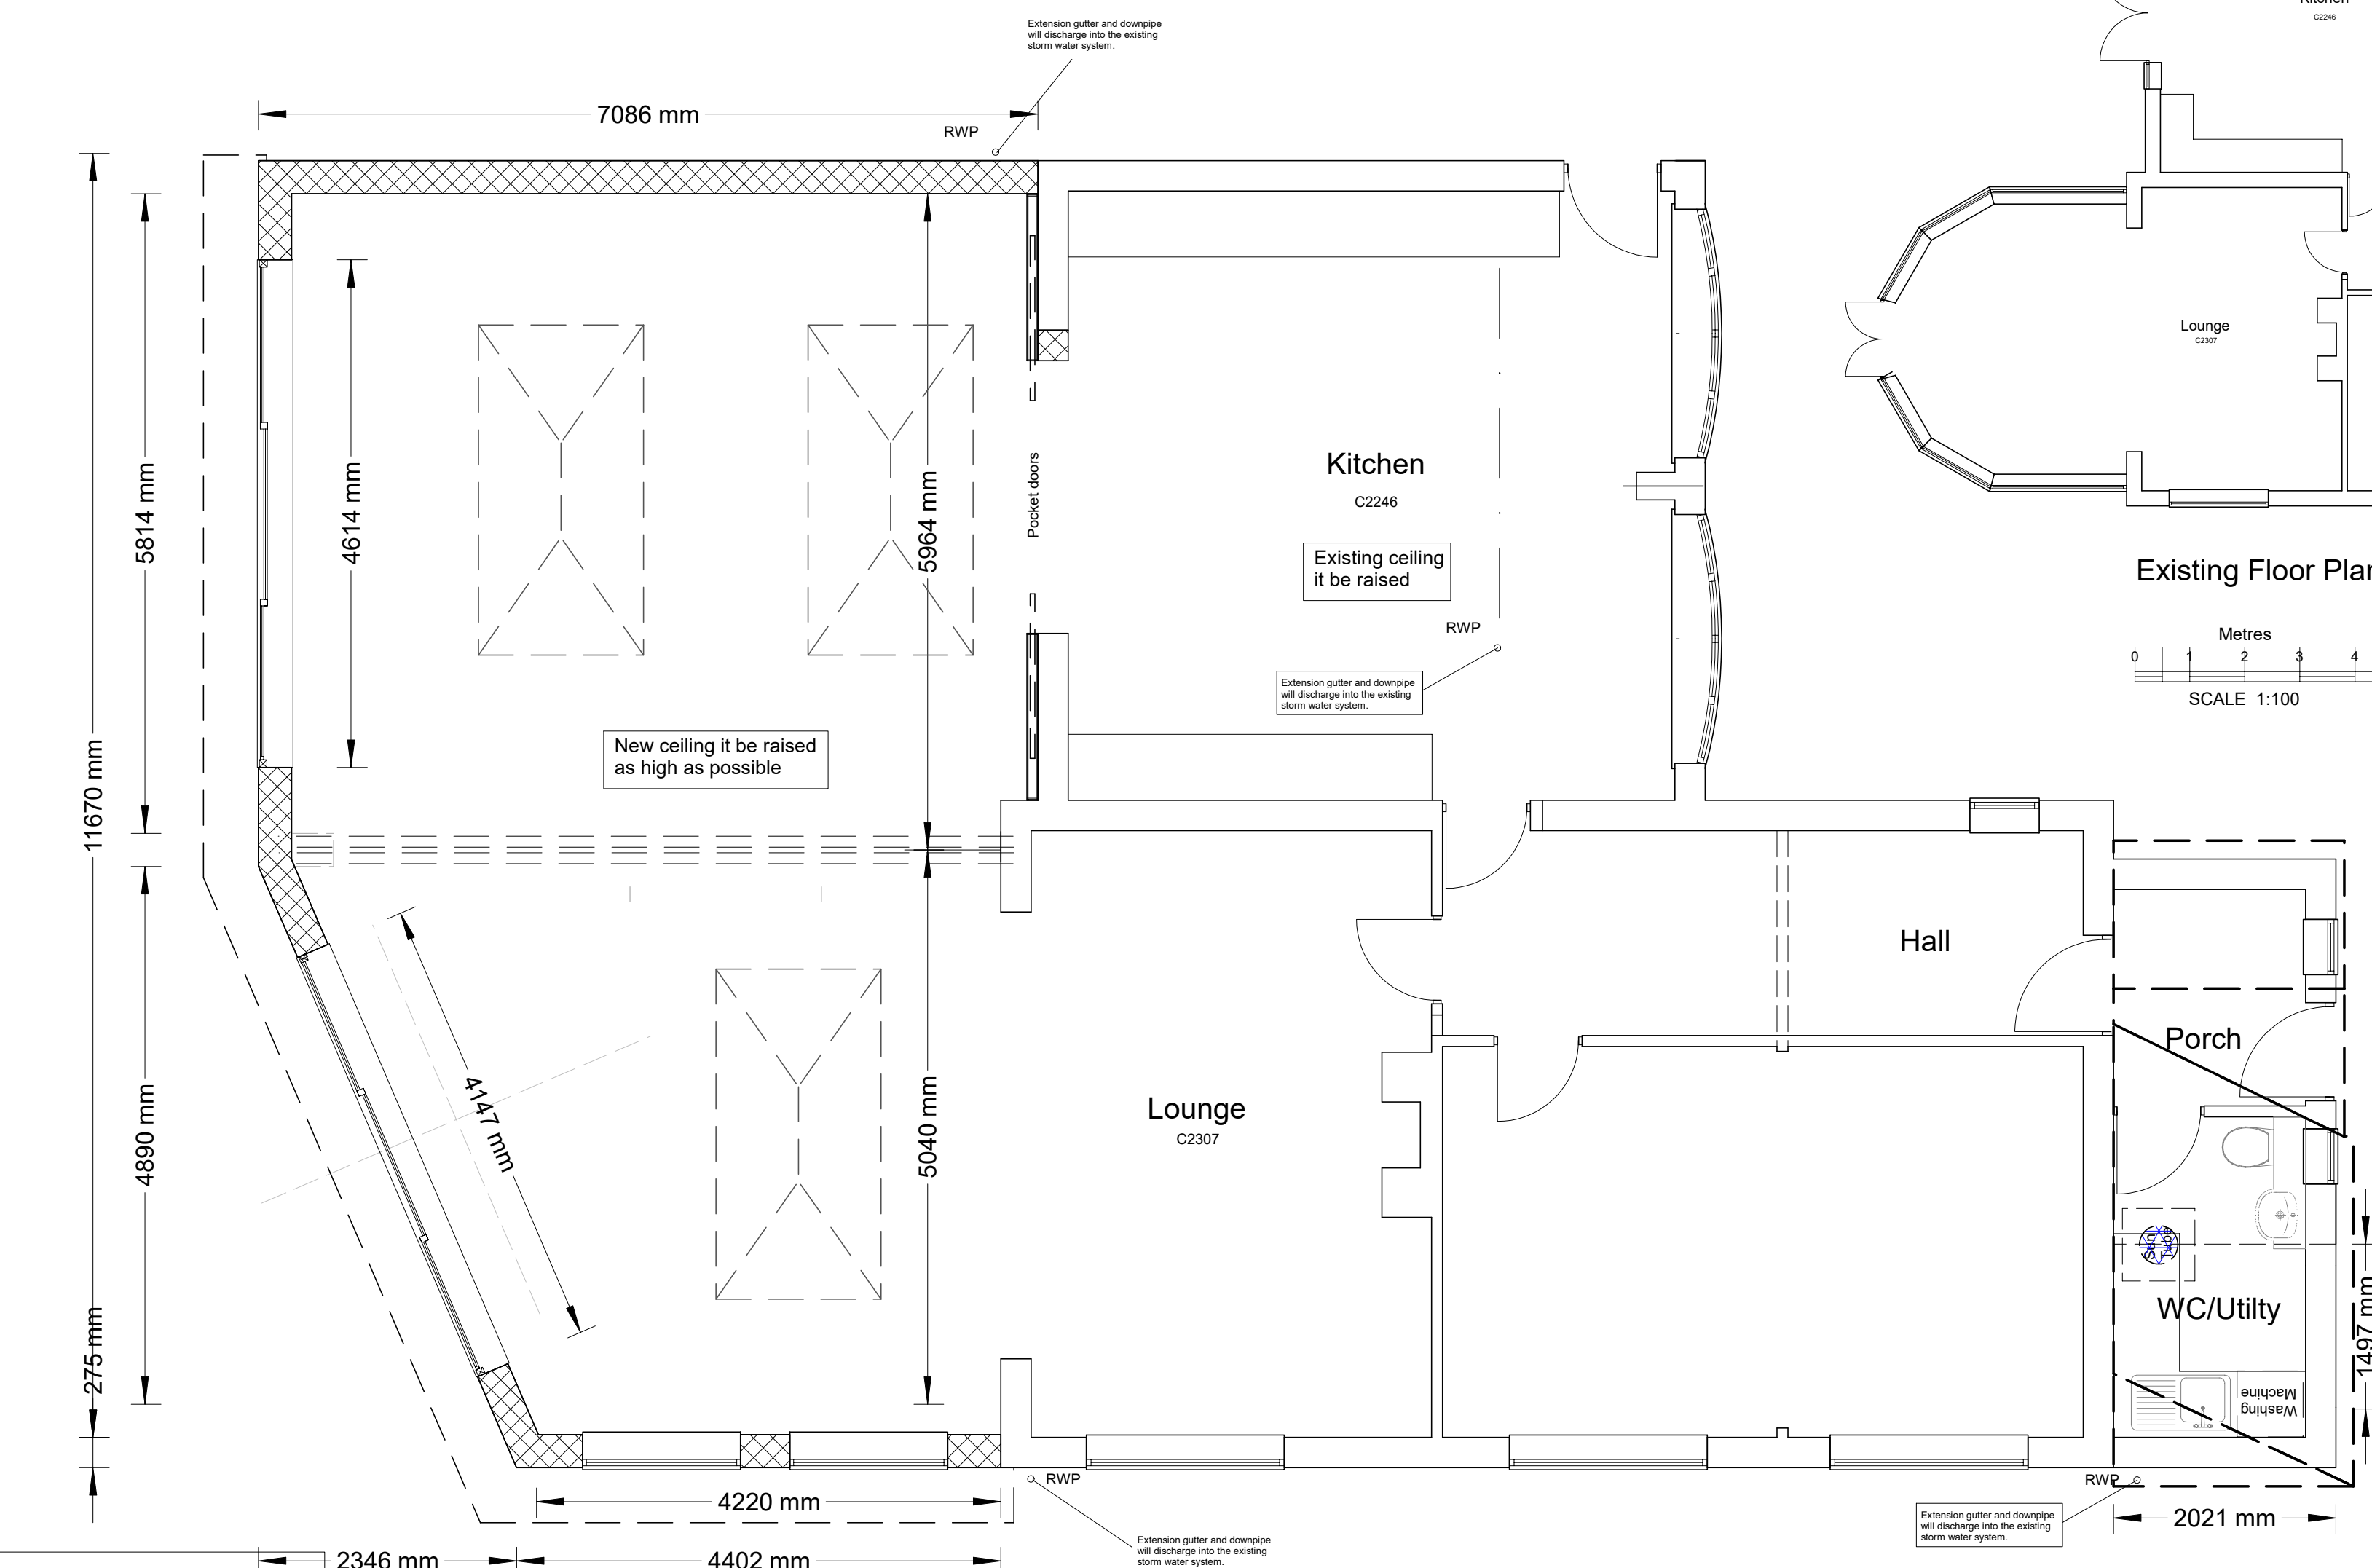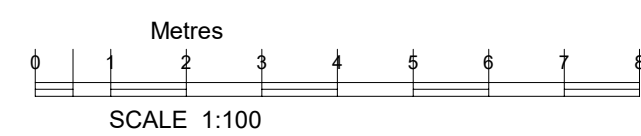



Proposed Floor Plan

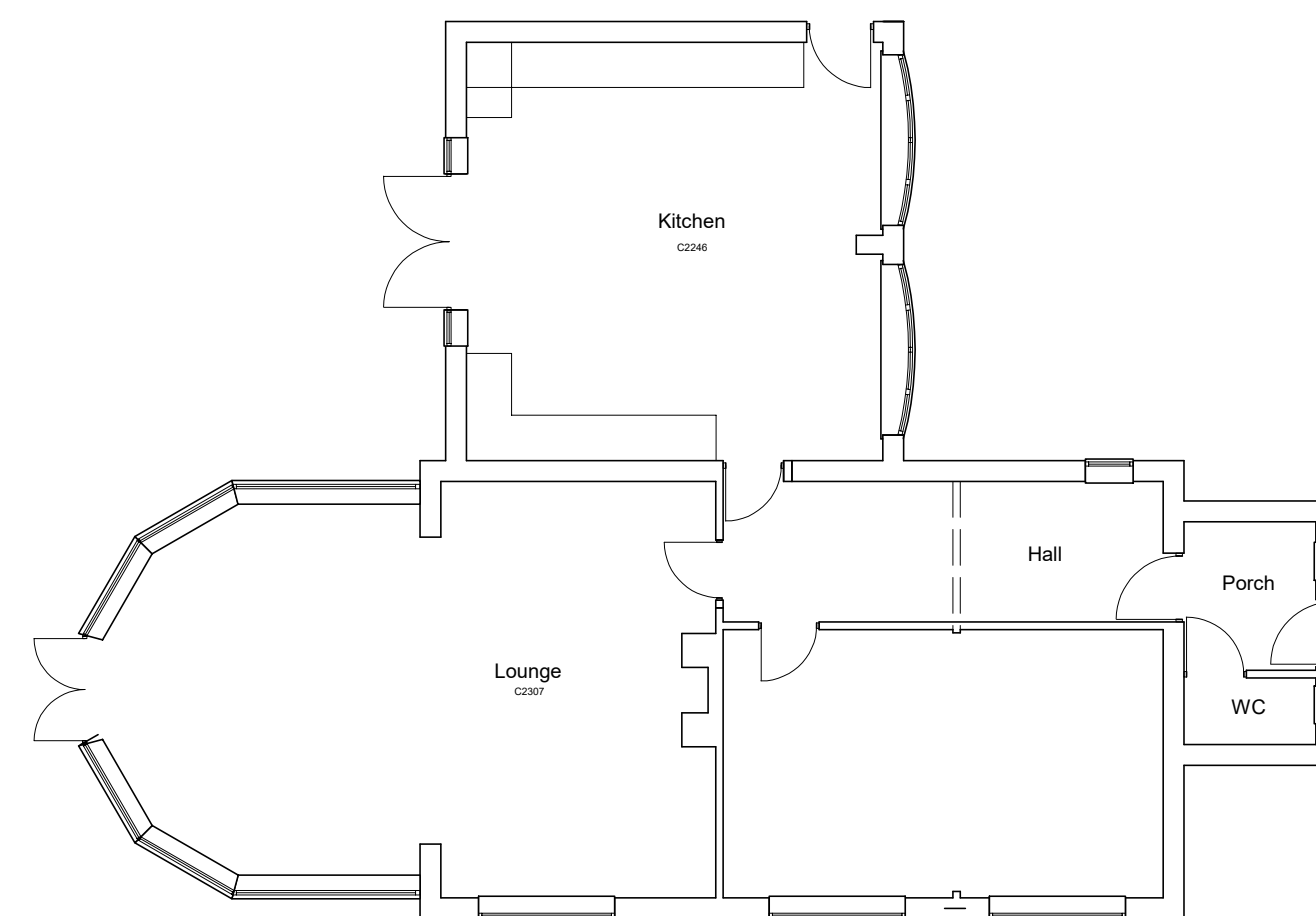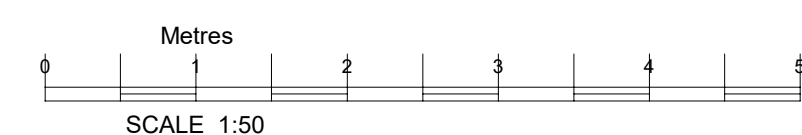


Existing Floor Plan

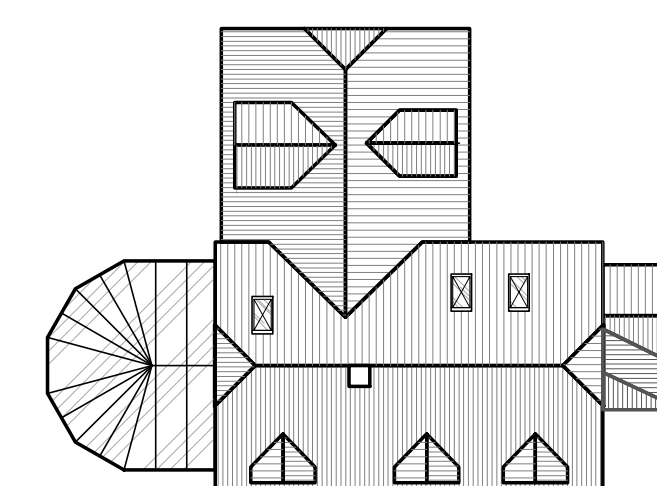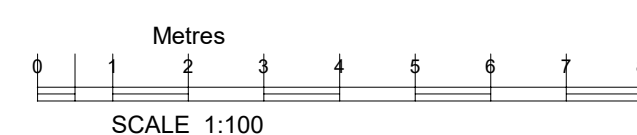



Existing Roof Plan

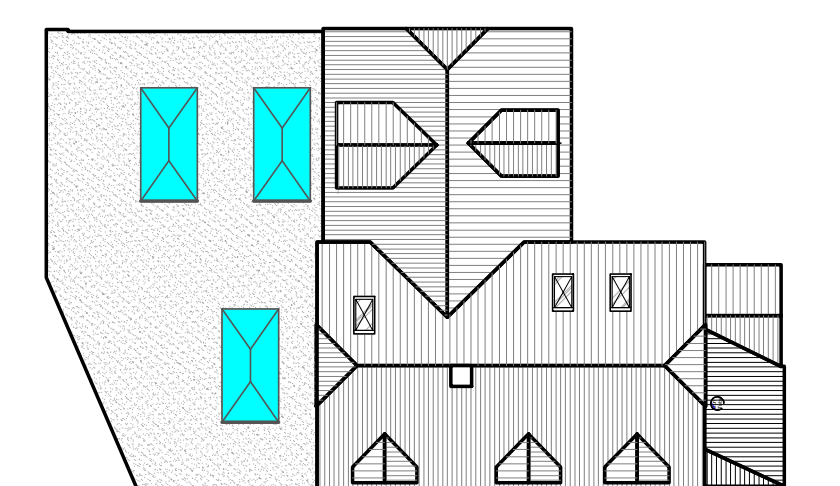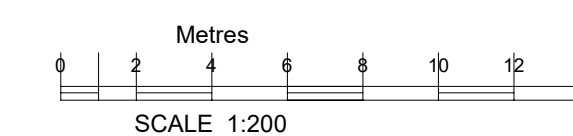


Proposed Roof Plan

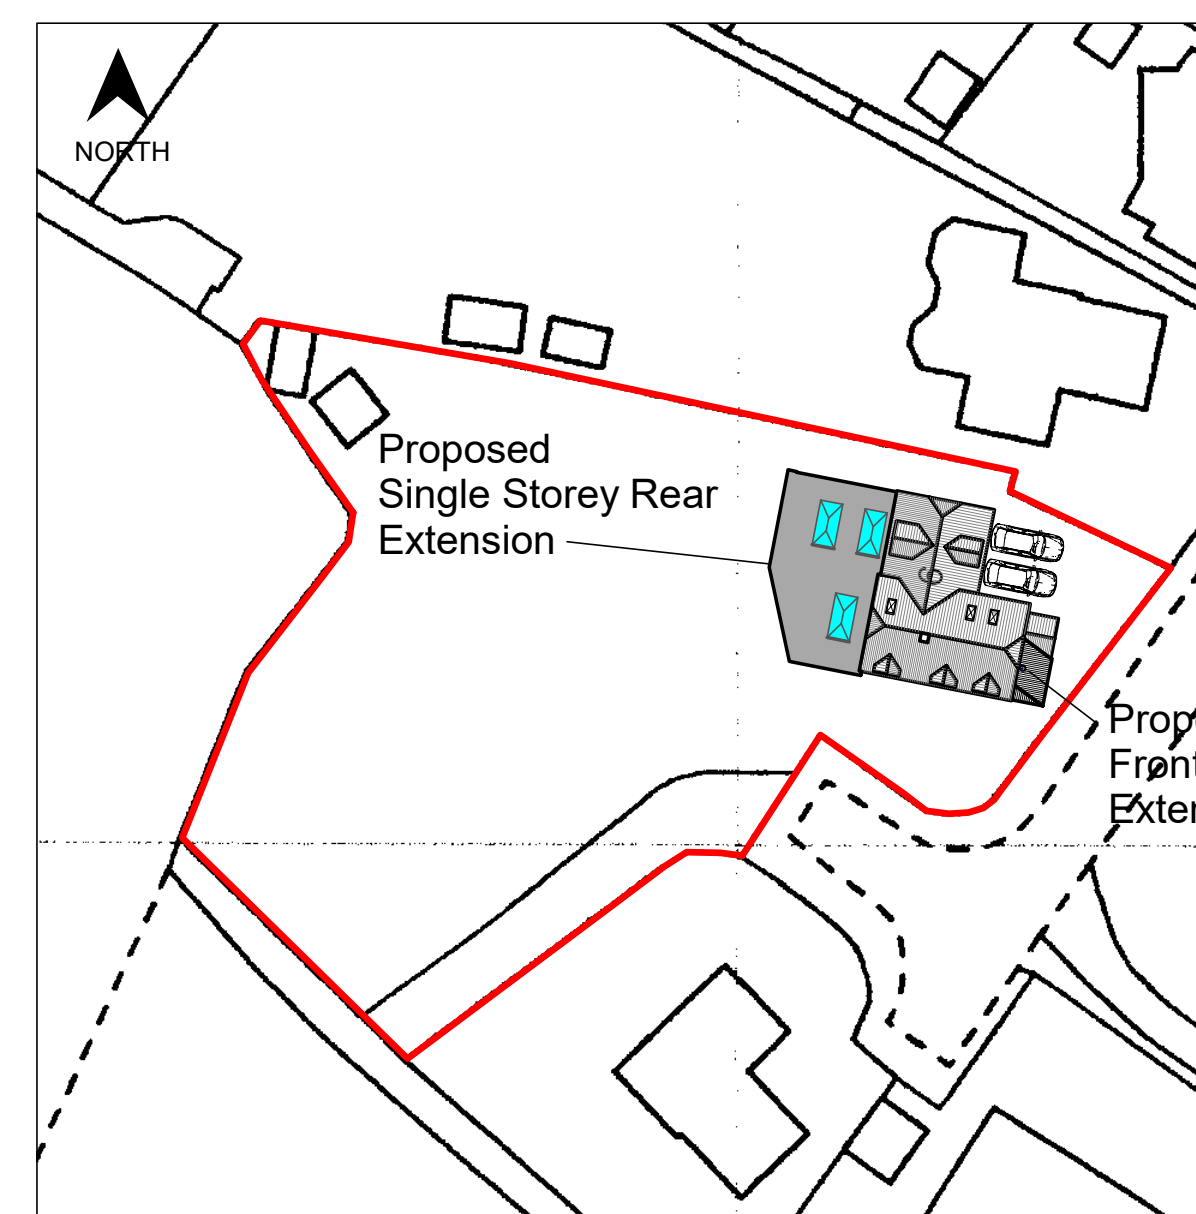

BLOCK PLAN SCALE 1:500

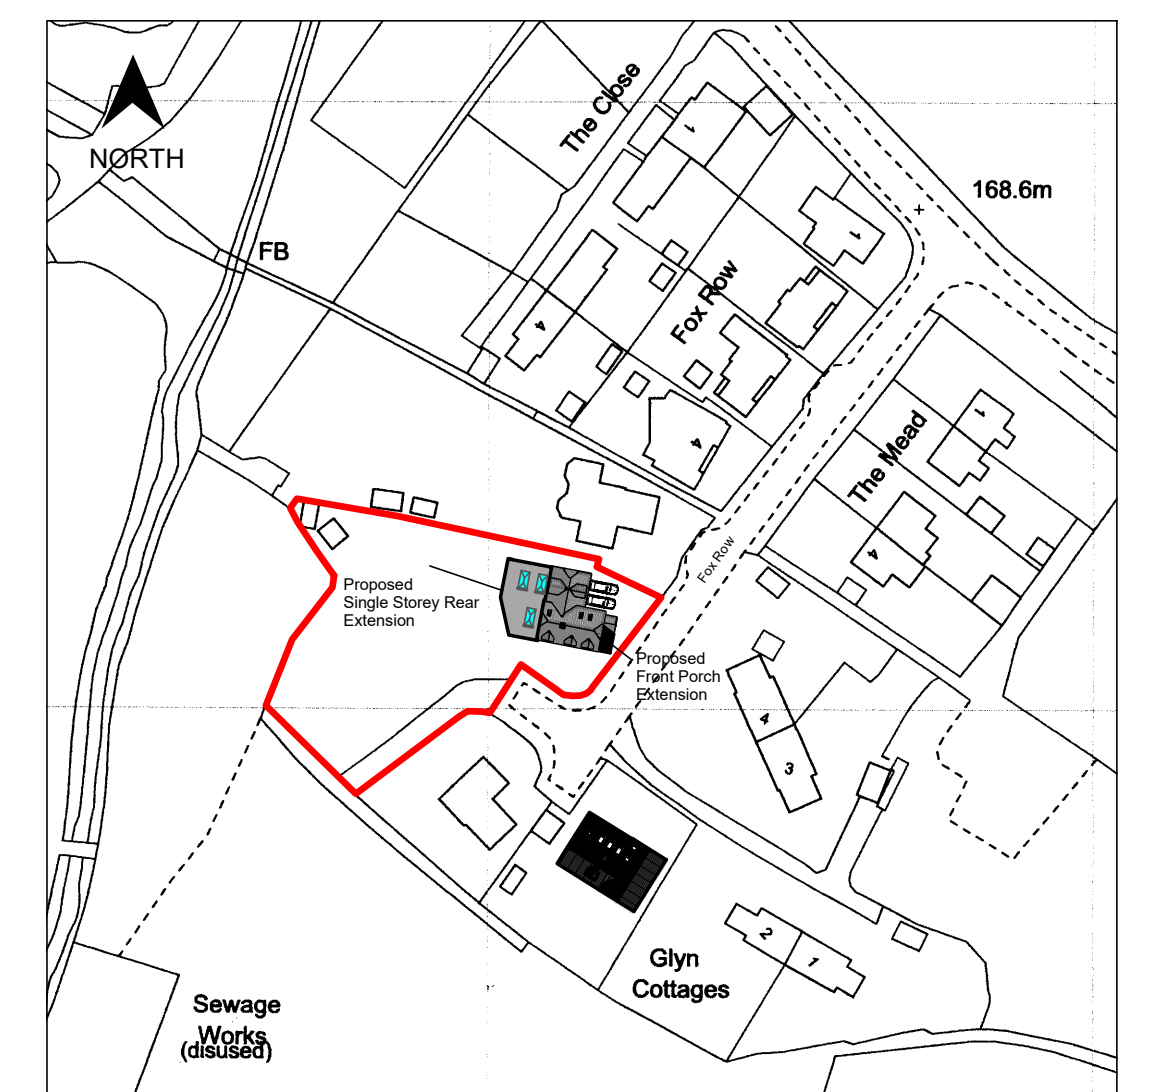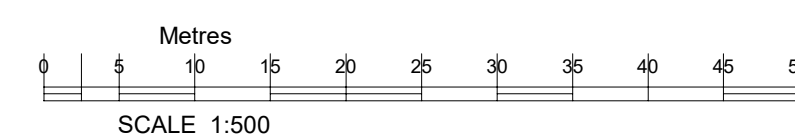

SITE PLAN SCALE 1:1250  
Licence number 100019980  
Grid 410314 E, 174834 N

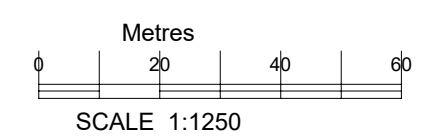

Note  
This Drawing Has Been Prepared  
To Obtain Planning Consent Only.  
It is Not To Be Used For  
Construction Purposes.

All Dimensions approximated These  
Plans Can Be Scaled For Planning  
Purposes Only

C Copyright  
FS CONSULTANCY  
High Trees  
362 Marlborough Road,  
Swindon,  
Wiltshire SN3 1NP  
TEL. 01793 420244

|           |   |
|-----------|---|
| CLIENT    | Mr & Mrs J Knight                                                                                            |
| TITLE     | Proposed Single Storey Rear & Front Porch Extension<br>6 Fox Row, Winterbourne Bassett,<br>Wiltshire SN4 9PZ |
| SIZE      | A1   |
| CAGE CODE | 001 02/12/2025                                                                                               |
| DWG NO    | 001 02/12/2025                                                                                               |
| REV       | 1:1   |
| SCALE     | 1:1250/1:500/1:100/1:50                                                                                      |
| SHEET     | 1:1   |