


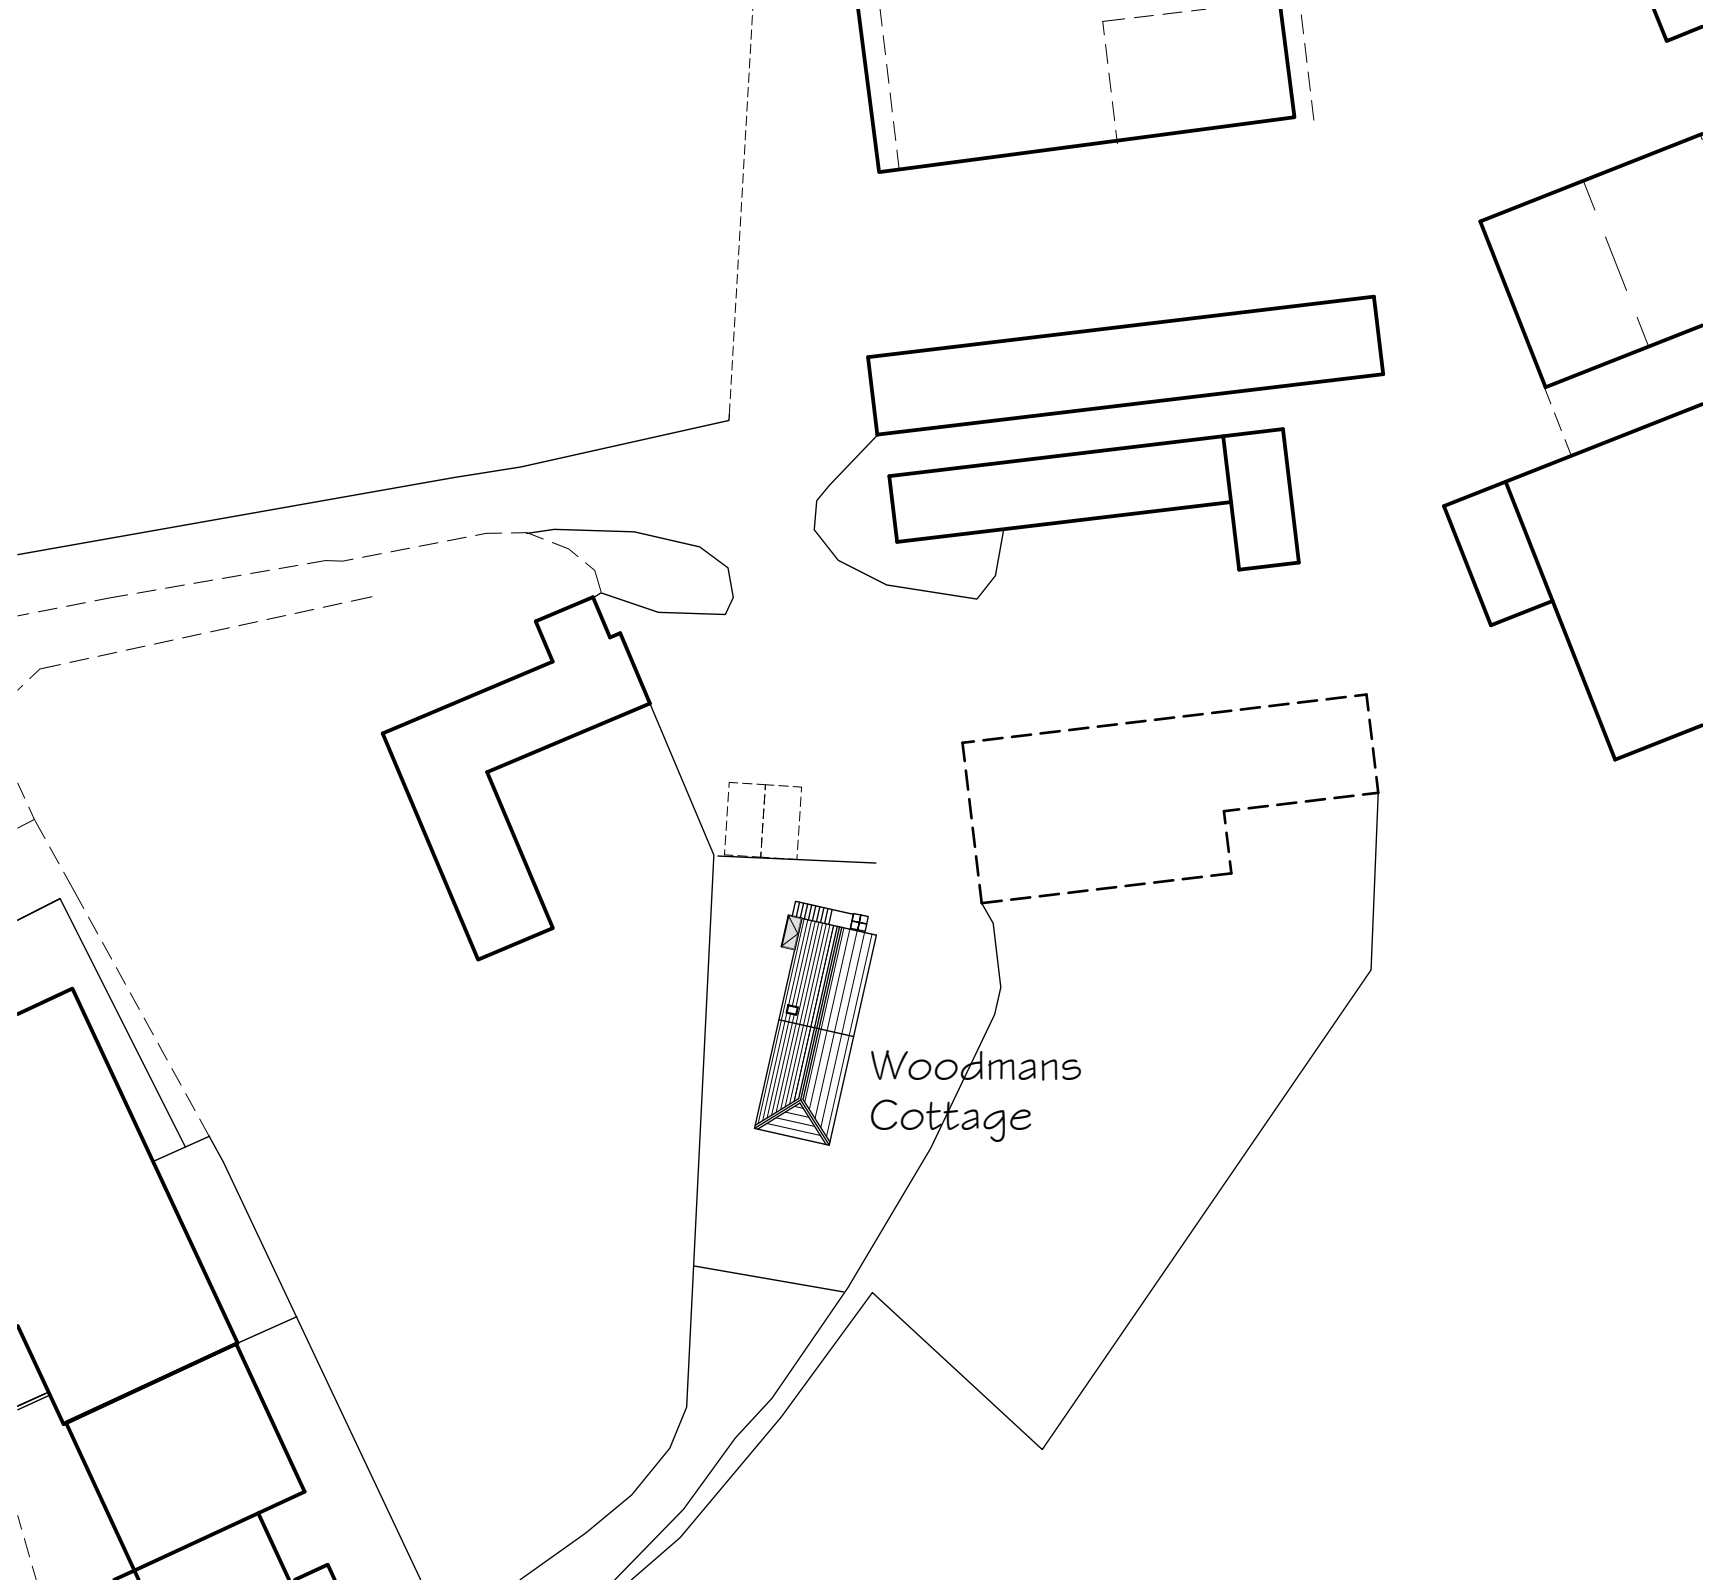

-  Bin store
-  Cycle store



Rev Date Notes



TOWN AND
COUNTRY
PLANNING
DEVELOPMENT
CONSULTANTS

LPC (TRULL) LTD.,
TRULL, TETBURY, GLOUCESTERSHIRE GL8 8SQ
Tel: 01285 841433 email: admin@lpctrull.com

Client
Mr A Jackson
Project
Nables Farm

Drawing
SITE PLAN - WOODMANS
COTTAGE

Date: February 2026 Scale: 1:500 @ A3
Drawing Number:
LPC 2065 PR 701

