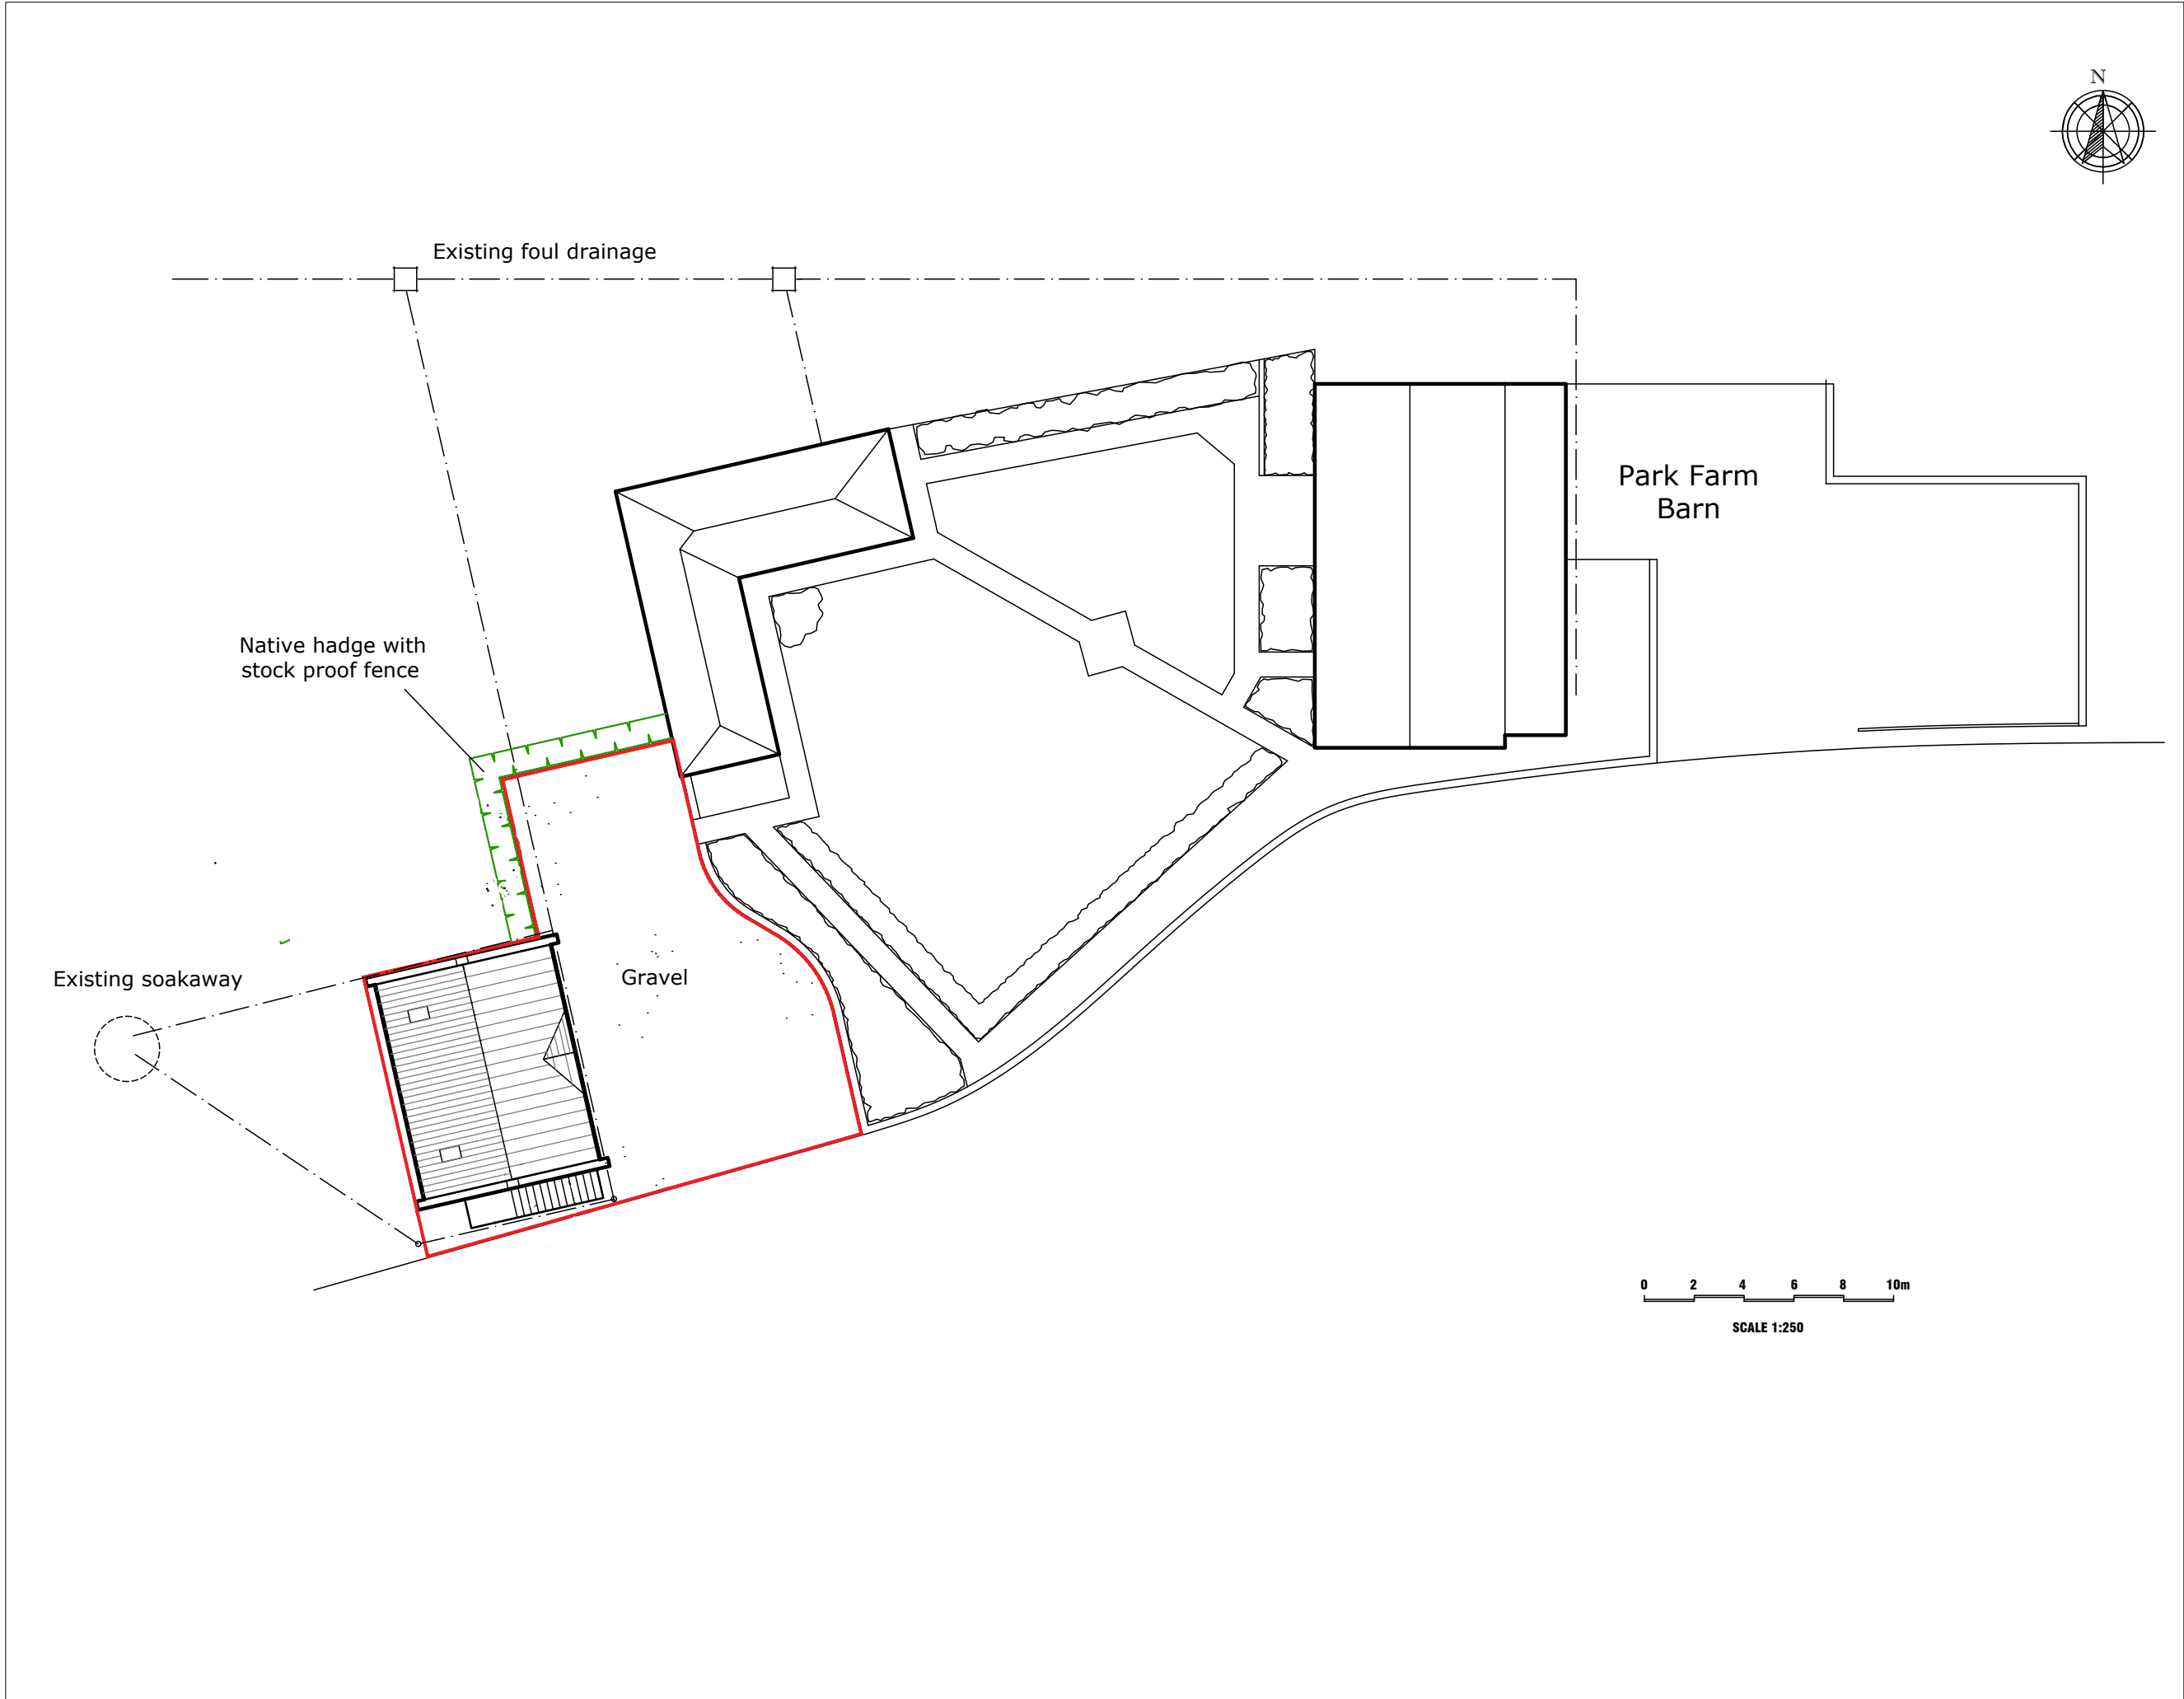


All dimensions to be checked on site. Drawing for planning purposes only - Not for construction. Reproduction of this drawing is prohibited without the consent in writing of Land Development & Planning Consultants Ltd. Site plans are reproduced from the Ordnance Survey sheets with the permission of The Controller of HM Stationery Office. Crown Copyright Reserved. Licence Number AL546755.

The Studio,
82 Broadmead,
Corsham,
SN13 9AP

DATE
Nov 2025

DESCRIPTION
Site Layout
SCALE:
1:250 @ A3

PROJECT NO.
PROJECT
Park Farm Barn

DRAWING No.
P03