




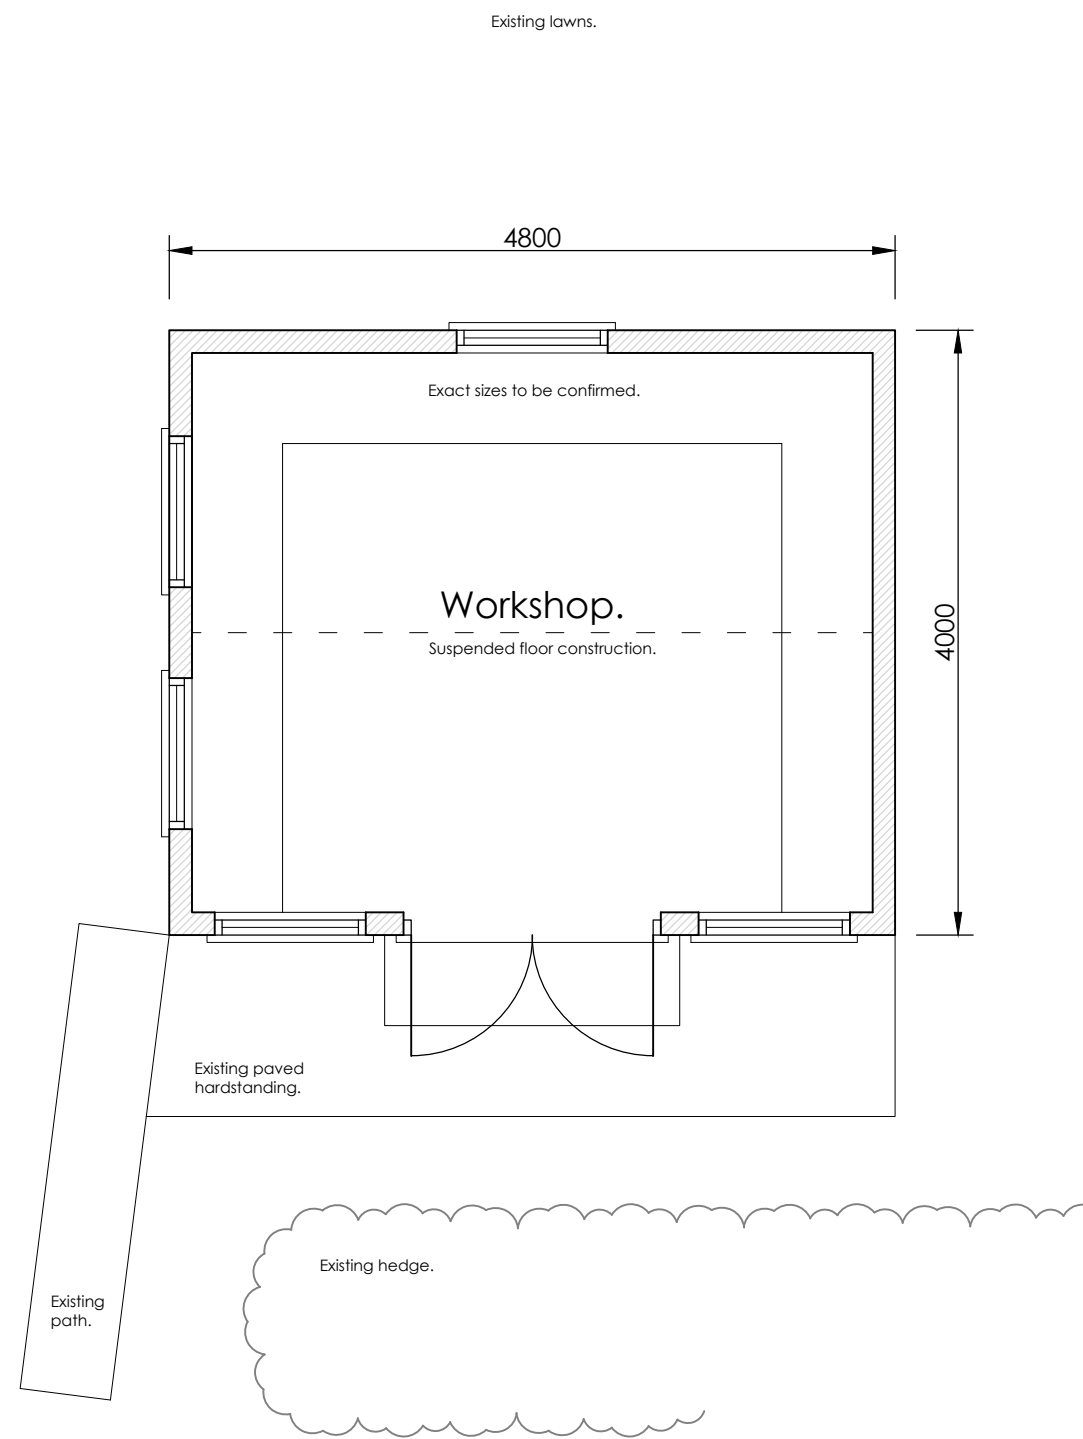


Proposed Ground Floor Plan 1:50

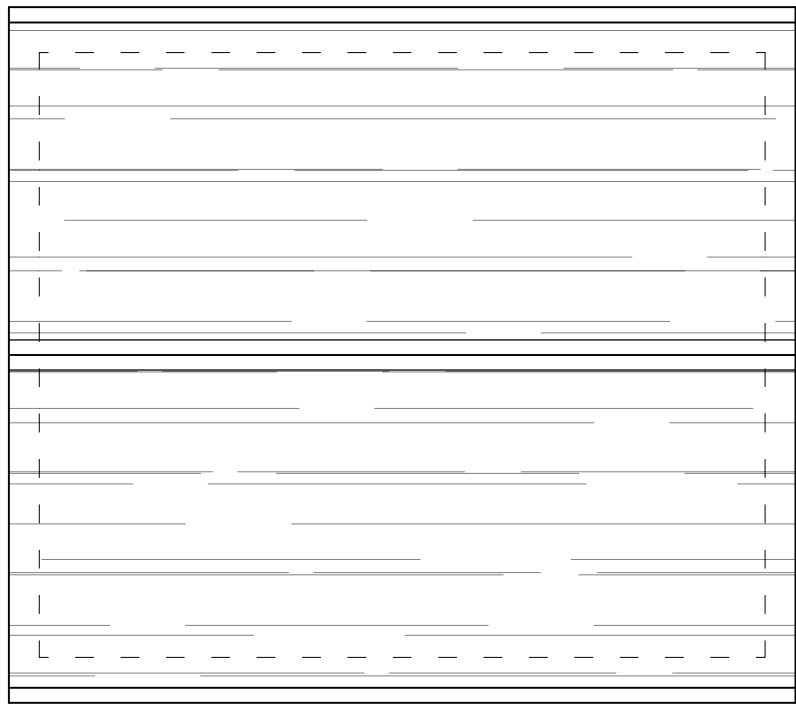

Proposed Roof Plan 1:50

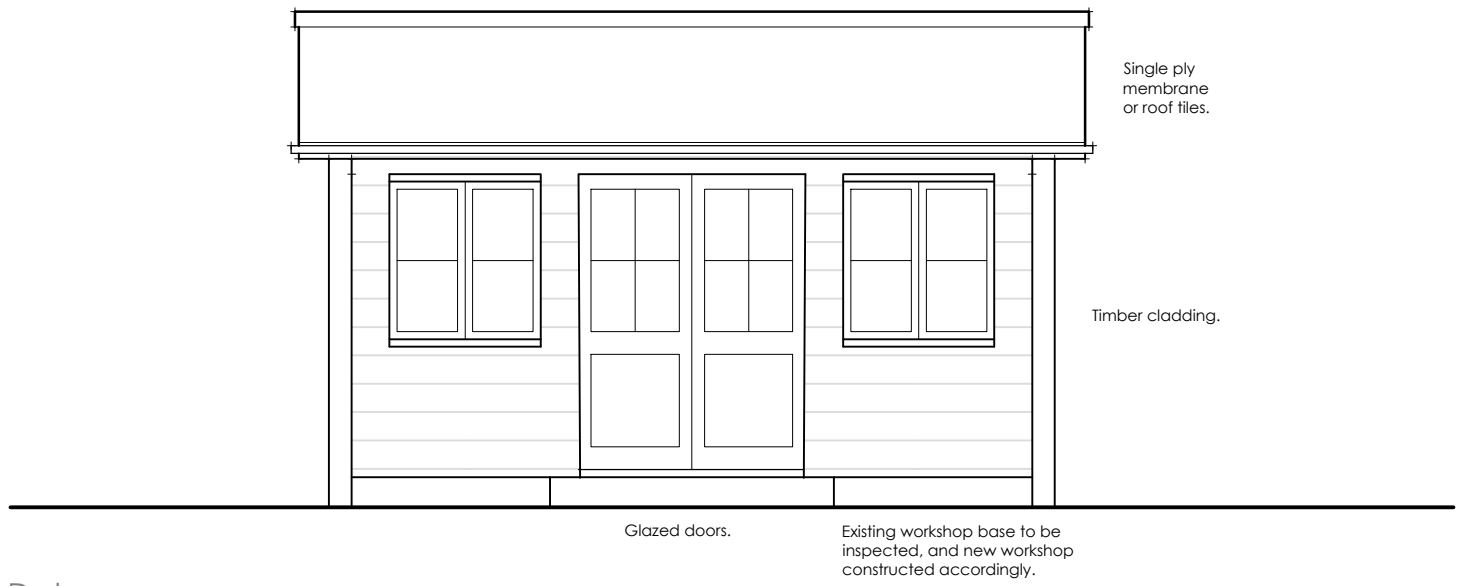


North-East Elevation (Front) 1:50

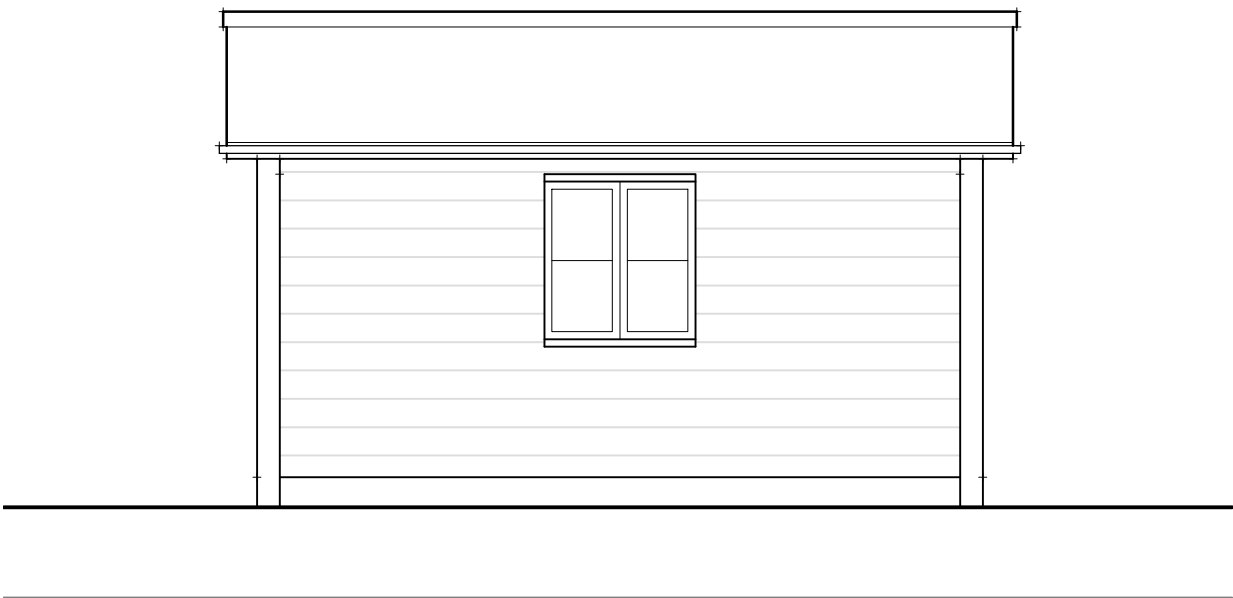


South-West Elevation (Back) 1:50



South-East Elevation (Side) 1:50

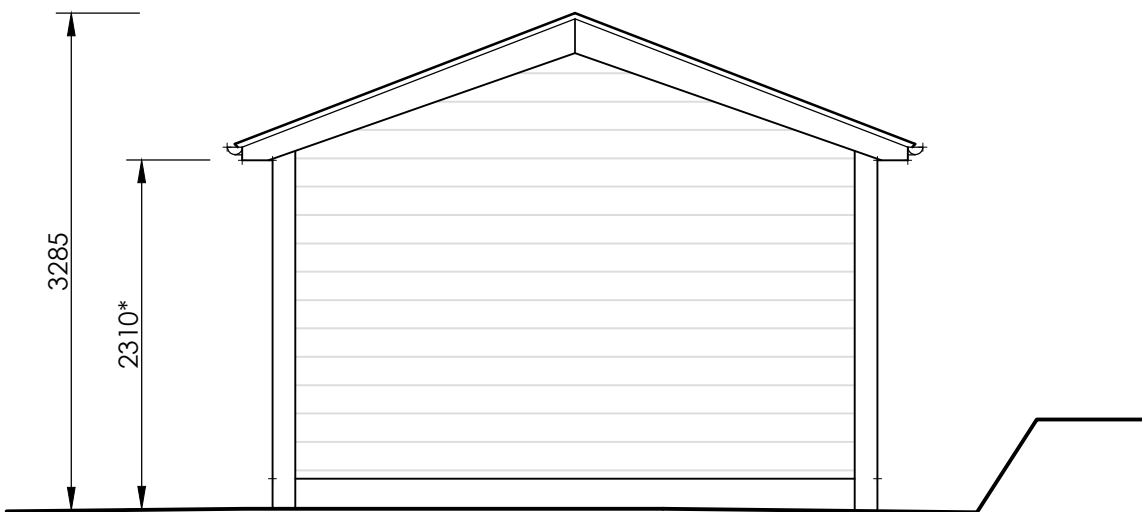


North-West Elevation (Side) 1:50

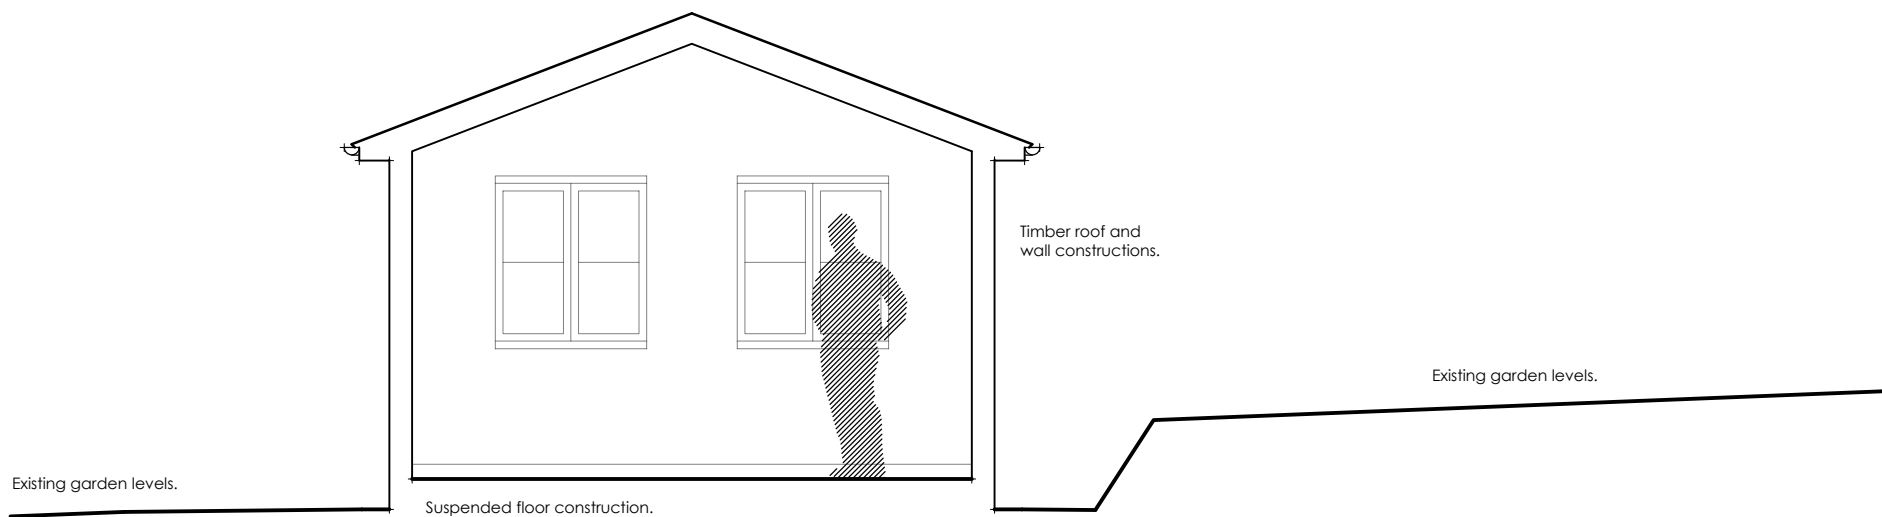

Proposed Section 1:50

MATERIALS SCHEDULE:	
WALLS:	Timber cladding.
ROOF:	Single ply membrane or Slate colour roof tiles.
DOORS:	Painted timber.
WINDOWS:	Painted timber.
RW GOODS:	Aluminium, with rainwater harvesting.

 

PROJECT: Cleeve Cottage, High Street, Fovant, Salisbury, Wiltshire, SP3 5JL. JOB No: 25042 DATE: February 2026
DRAWING: Replacement Workshop - Proposed Plans and Elevations. DRWG No: 206 SCALE: 1:50 at A2
THIS DRAWING AND ALL ASSOCIATED INFORMATION IS PROTECTED BY COPYRIGHT



R & S CONSULTANTS LTD
SURVEYORS AND ARCHITECTURAL TECHNOLOGISTS
THE OLD COACH HOUSE, BARTON HILL, SHAFTESBURY, DORSET, SP7 8DQ.
RICHARD 07887763526 BEN 07792224875