



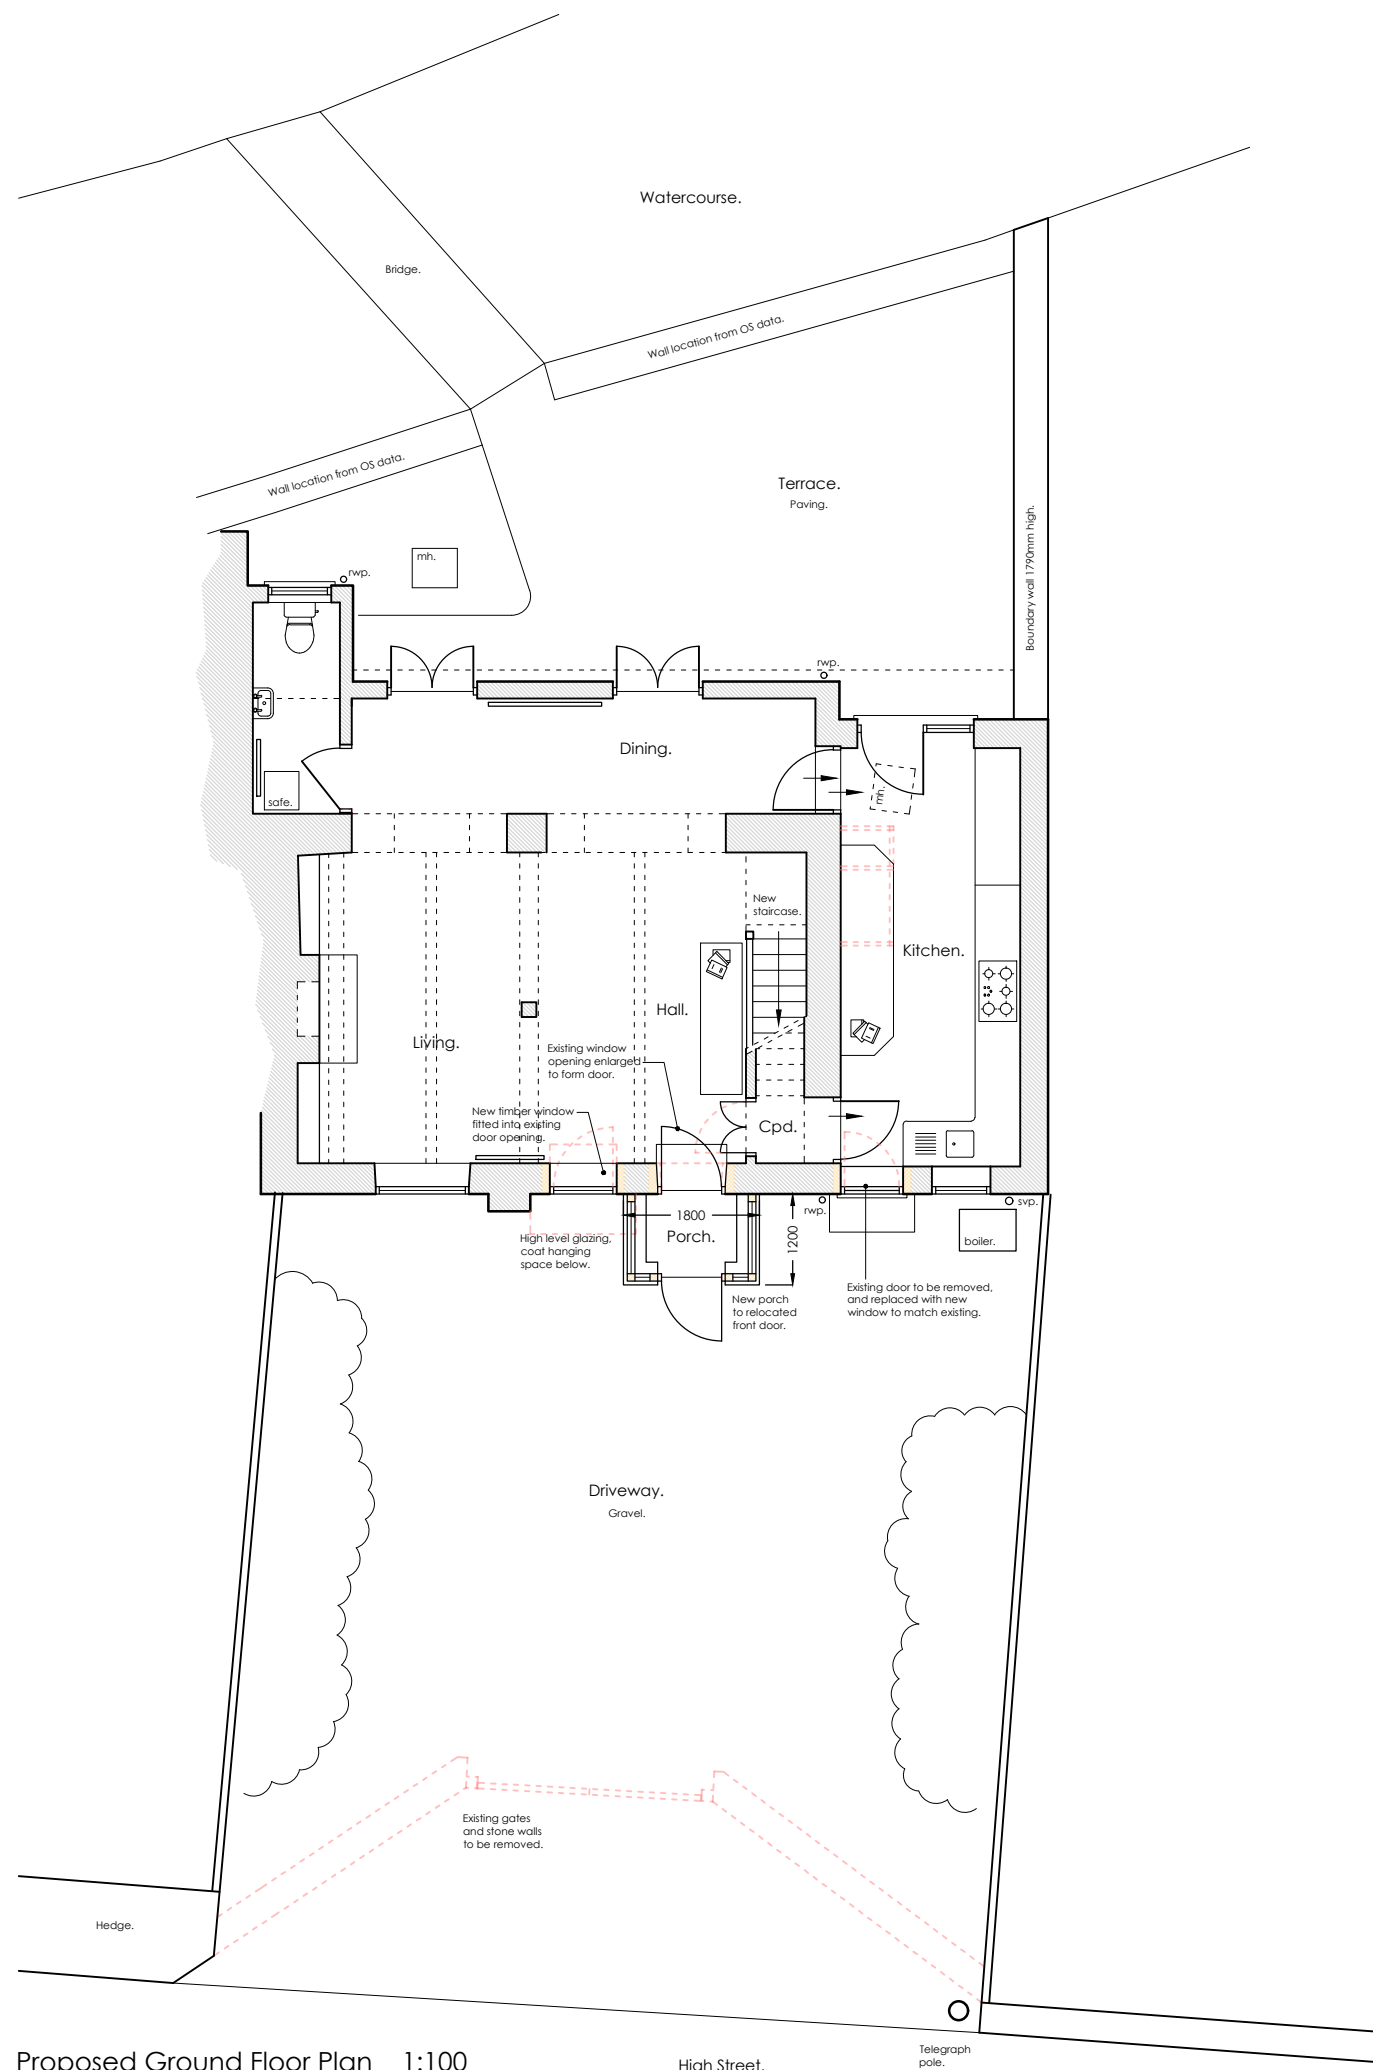



Proposed Ground Floor Plan 1:100

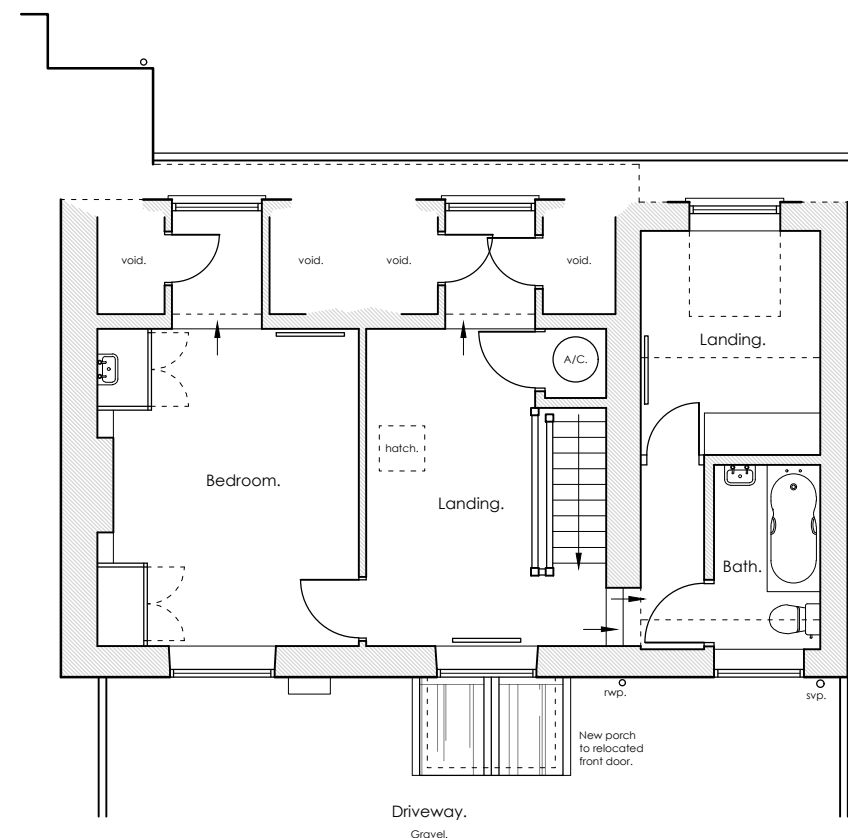

Proposed First Floor Plan 1:100

DRAWING LEGEND:

	New Glazed Openings.
	Existing walls
	Existing wall removed
	New walls / alterations

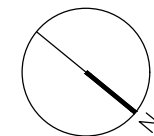 

PROJECT: Cleeve Cottage, High Street, Fovant, Salisbury, Wiltshire, SP3 5JL.
DRAWING: Proposed Floor Plans.
THIS DRAWING AND ALL ASSOCIATED INFORMATION IS PROTECTED BY COPYRIGHT

JOB No: 25042
DRWG No: 204

DATE: February 2026
SCALE: 1:100 at A3



R & S CONSULTANTS LTD
SURVEYORS AND ARCHITECTURAL TECHNOLOGISTS
THE OLD COACH HOUSE, BARTON HILL, SHAFTESBURY, DORSET, SP7 8DQ.
RICHARD 07887763526 BEN 07792224875