




1 EXISTING/PROPOSED FRONT (WEST) ELEVATION (no change)
Scale: 1:100

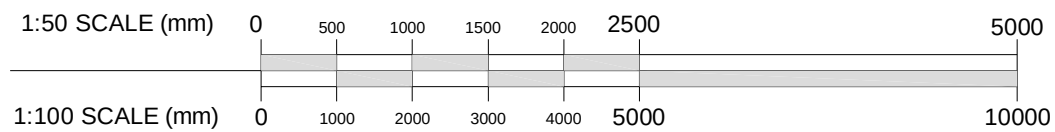

- Notes:
1. Contractor to check all dimensions and report omissions and errors to the Architect.
 2. Claire Truman of Heritage Revival accepts no liability for use of this drawing by parties other than those for which it was prepared.
 3. When issued in dwg format as an uncontrolled version of this drawing it is to enable the recipient to prepare their own documents/drawings/models for which they are solely responsible. This drawing is based upon project information current at the time of issue. Claire Truman of Heritage Revival accepts no liability for any alterations after it is issued by Heritage Revival.
 4. This drawing does not contain shared coordinates and is not issued for coordination purposes.
 5. This drawing is not issued for building control purposes.

00 Draft Issue 09.02.26

REV	DESCRIPTION	DATE
-----	-------------	------



t: +44 (0) [redacted] e: info@heritagerevivaluk i: www.heritagerevivaluk

PROJECT
Stable Cottage, 7 Heywood Farm Barns. SL6 3LL
PROJECT NUMBER
1353
TITLE
PROPOSED ALTERATIONS
EXISTING & PROPOSED GA
WEST ELEVATION

SCALE	DATE	DRAWN BY
as stated @ A3	09.02.2026	CT
DRAWING NO.	REV	
1360-HR-A-TP-0102	00	