




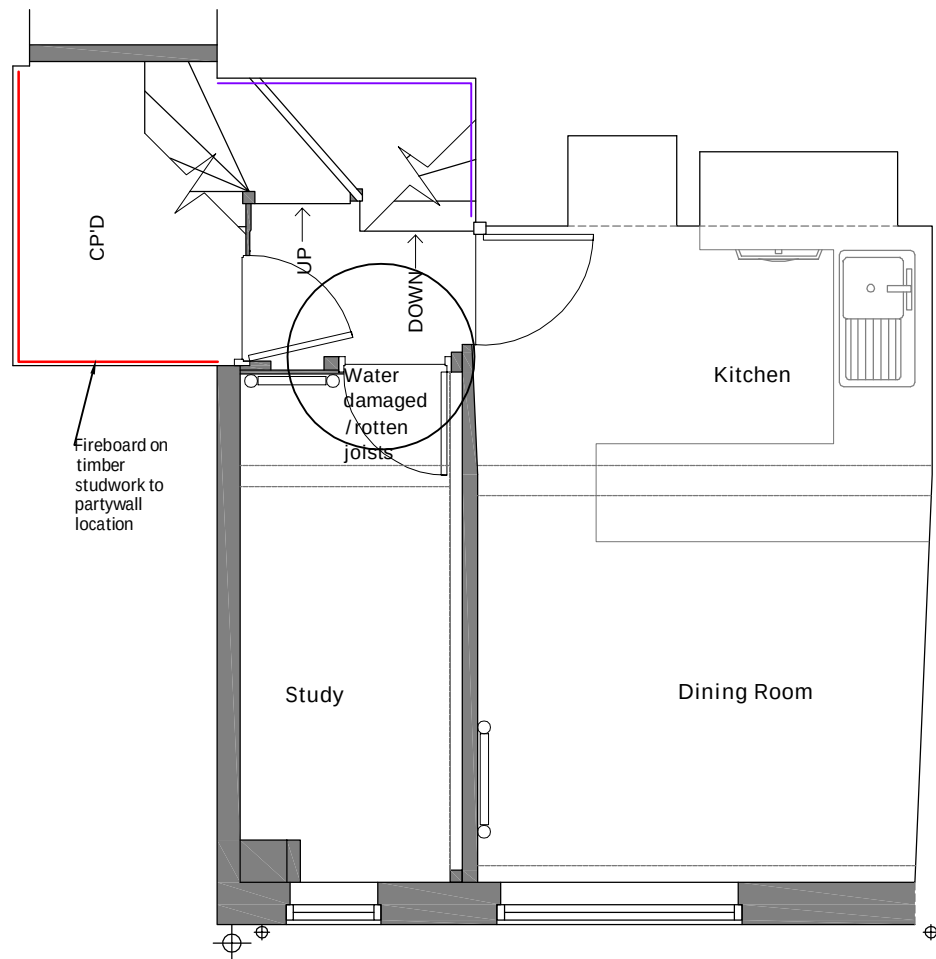



2 PROPOSED FIRST FLOOR PLAN
Scale: 1:50

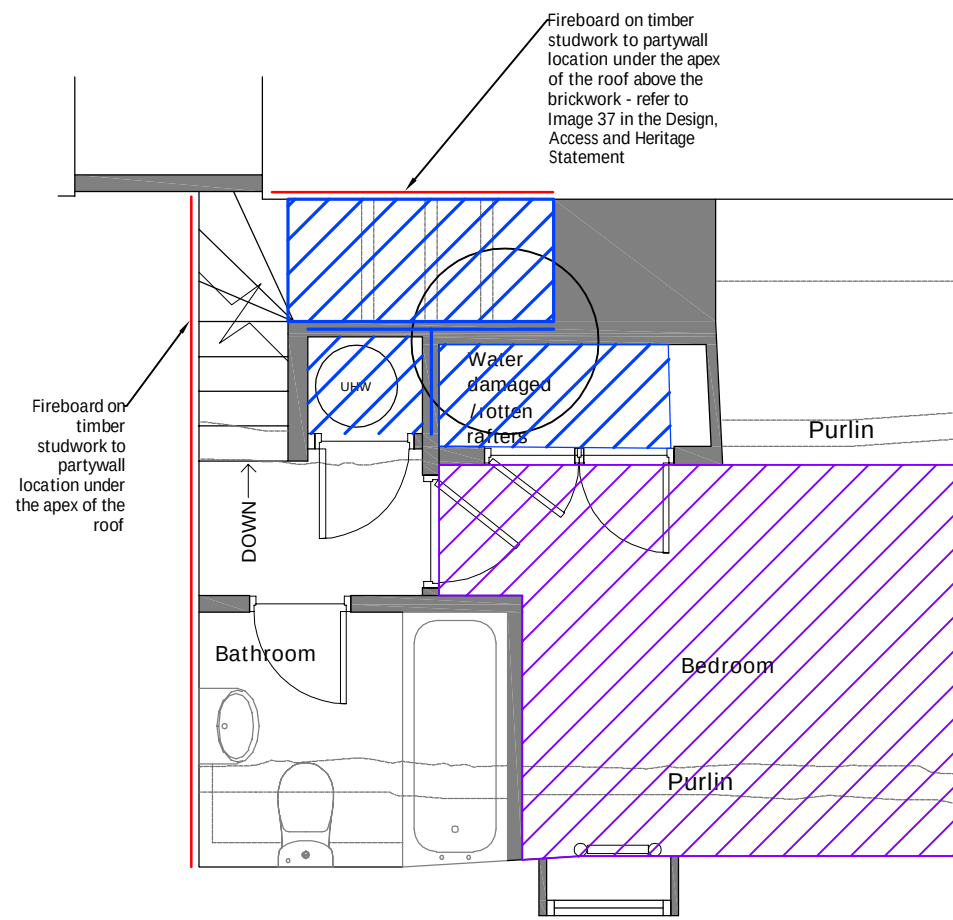

3 PROPOSED ATTIC FLOOR PLAN
Scale: 1:50

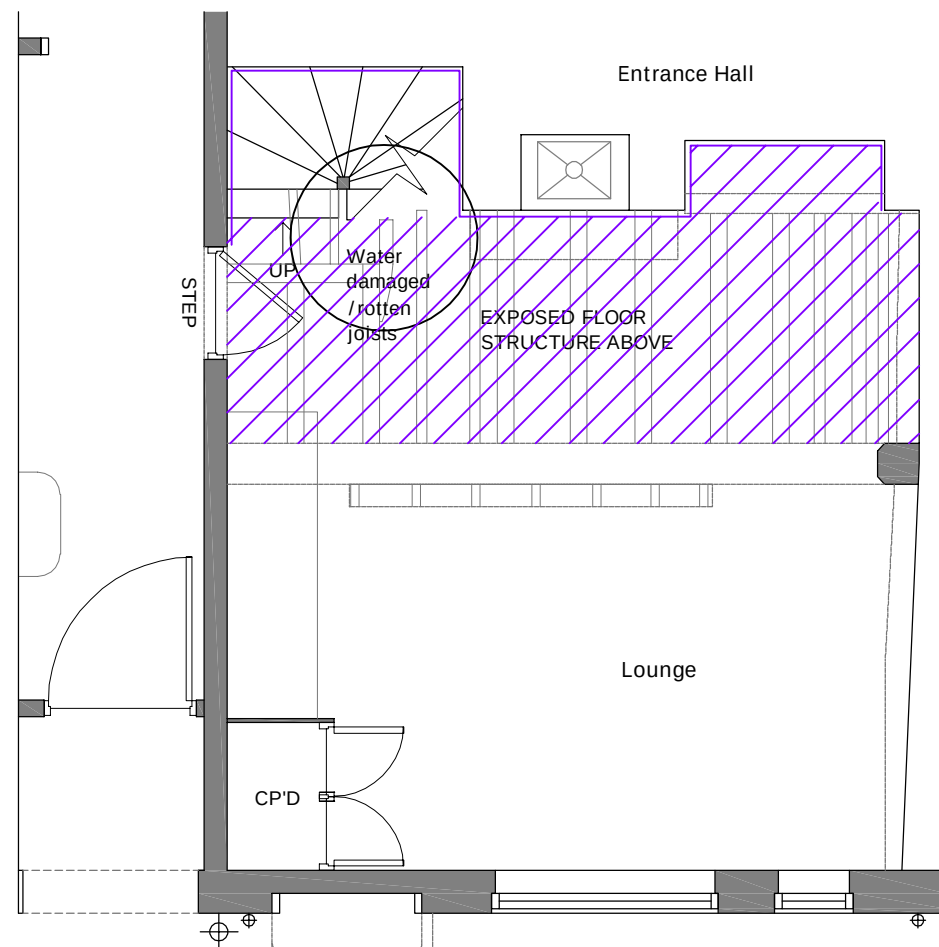

1 PROPOSED GROUND FLOOR PLAN
Scale: 1:50

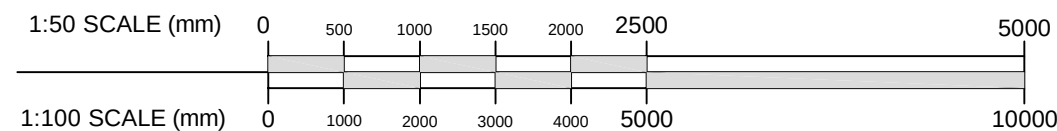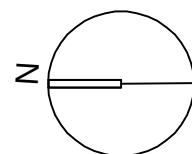

- Notes:
1. Contractor to check all dimensions and report omissions and errors to the Architect.
 2. Claire Truman of Heritage Revival accepts no liability for use of this drawing by parties other than those for which it was prepared.
 3. When issued in dwg format as an uncontrolled version of this drawing it is to enable the recipient to prepare their own documents/drawings/models for which they are solely responsible. This drawing is based upon project information current at the time of issue. Claire Truman of Heritage Revival accepts no liability for any alterations after it is issued by Heritage Revival.
 4. This drawing does not contain shared coordinates and is not issued for coordination purposes.
 5. This drawing is not issued for building control purposes.

KEY

- Existing fabric
- Proposed plasterboard ceiling
- Proposed plasterboard ceiling
- Proposed lime plaster ceiling
- Proposed lime plaster wall
- Proposed fireboard

00 Draft Issue 09.02.26

REV	DESCRIPTION	DATE
-----	-------------	------



01 +44 (0) [redacted] | e: info@heritagerevivaluk | w: www.heritagerevivaluk

PROJECT
43 Herd Street, Marlborough SN8 1DG
PROJECT NUMBER
1360
TITLE
PROPOSED ALTERATIONS
PROPOSED GENERAL ARRANGEMENT
PLANS

SCALE	DATE	DRAWN BY
as stated @ A3	09.02.2026	CT
DRAWING NO.	REV	
1360-HR-A-TP-0201	00	