




FRONT ELEVATION
Scale 1:100

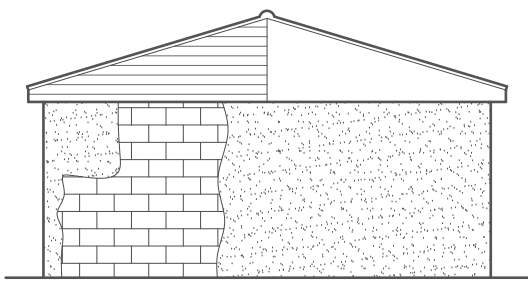


SIDE ELEVATION
Scale 1:100

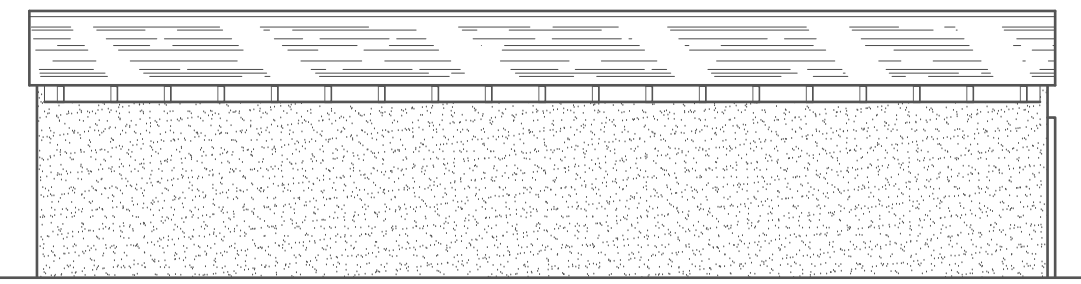



REAR ELEVATION
Scale 1:100

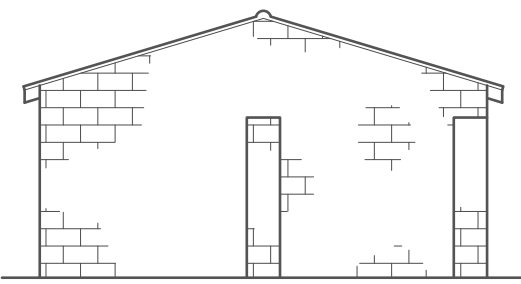


SIDE ELEVATION
Scale 1:100

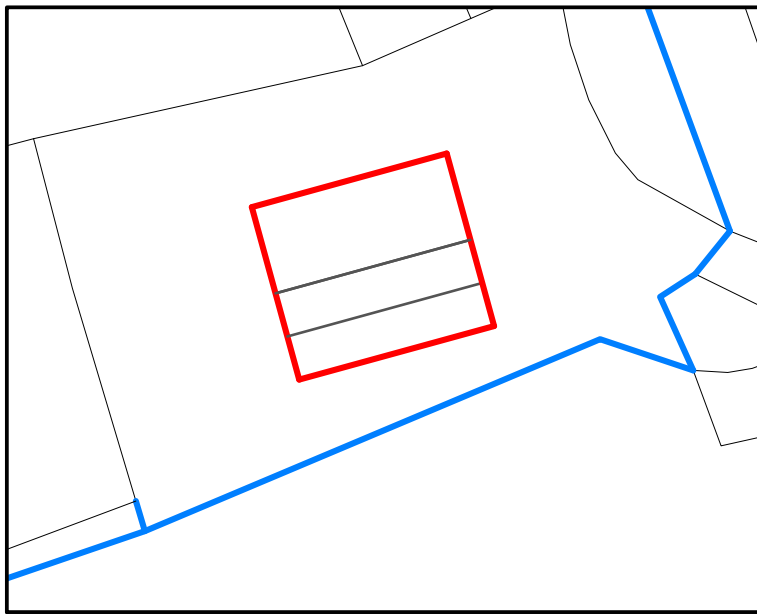



BLOCK PLAN
Scale 1:500

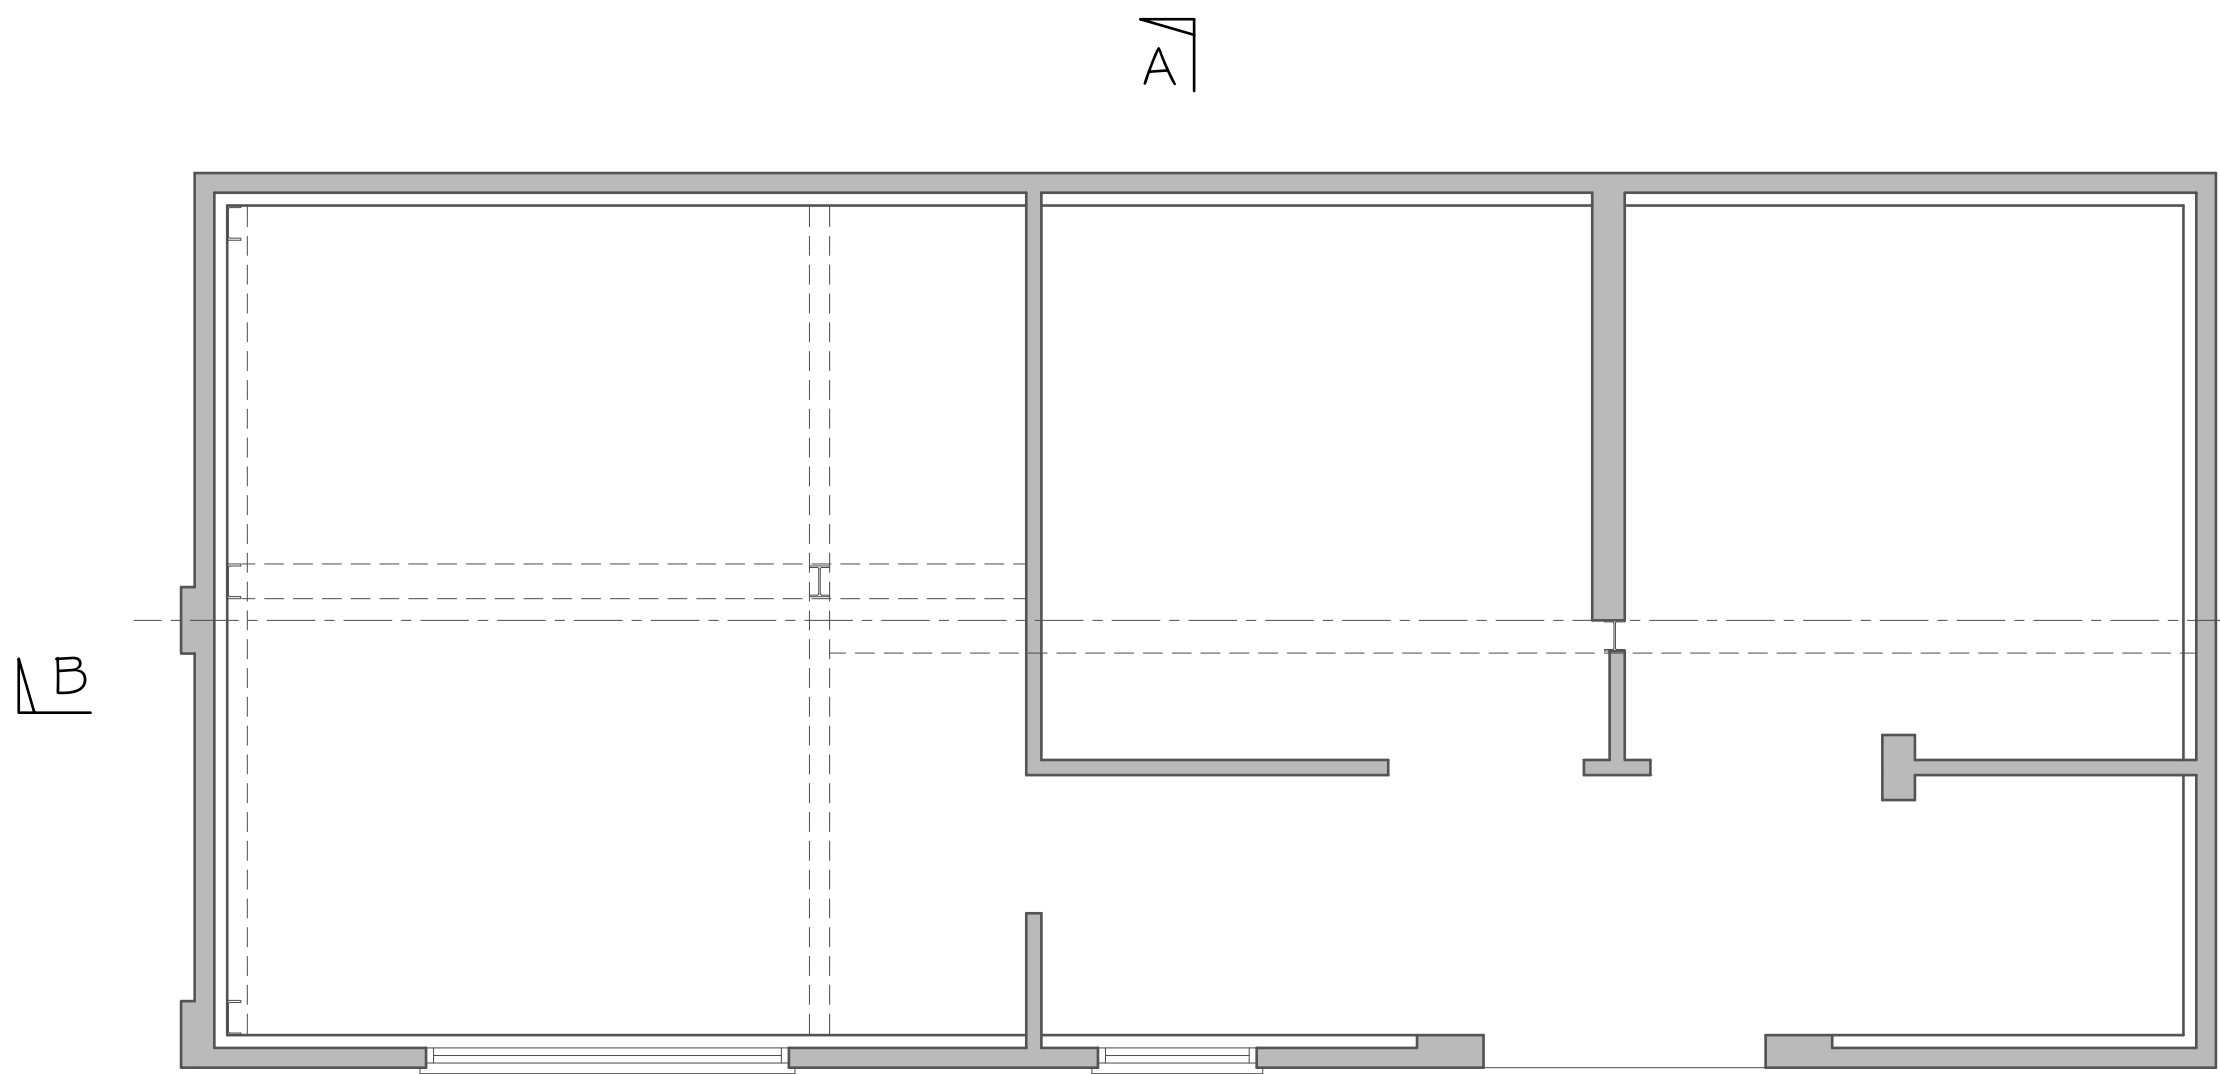 



GROUND FLOOR PLAN
Scale 1:50

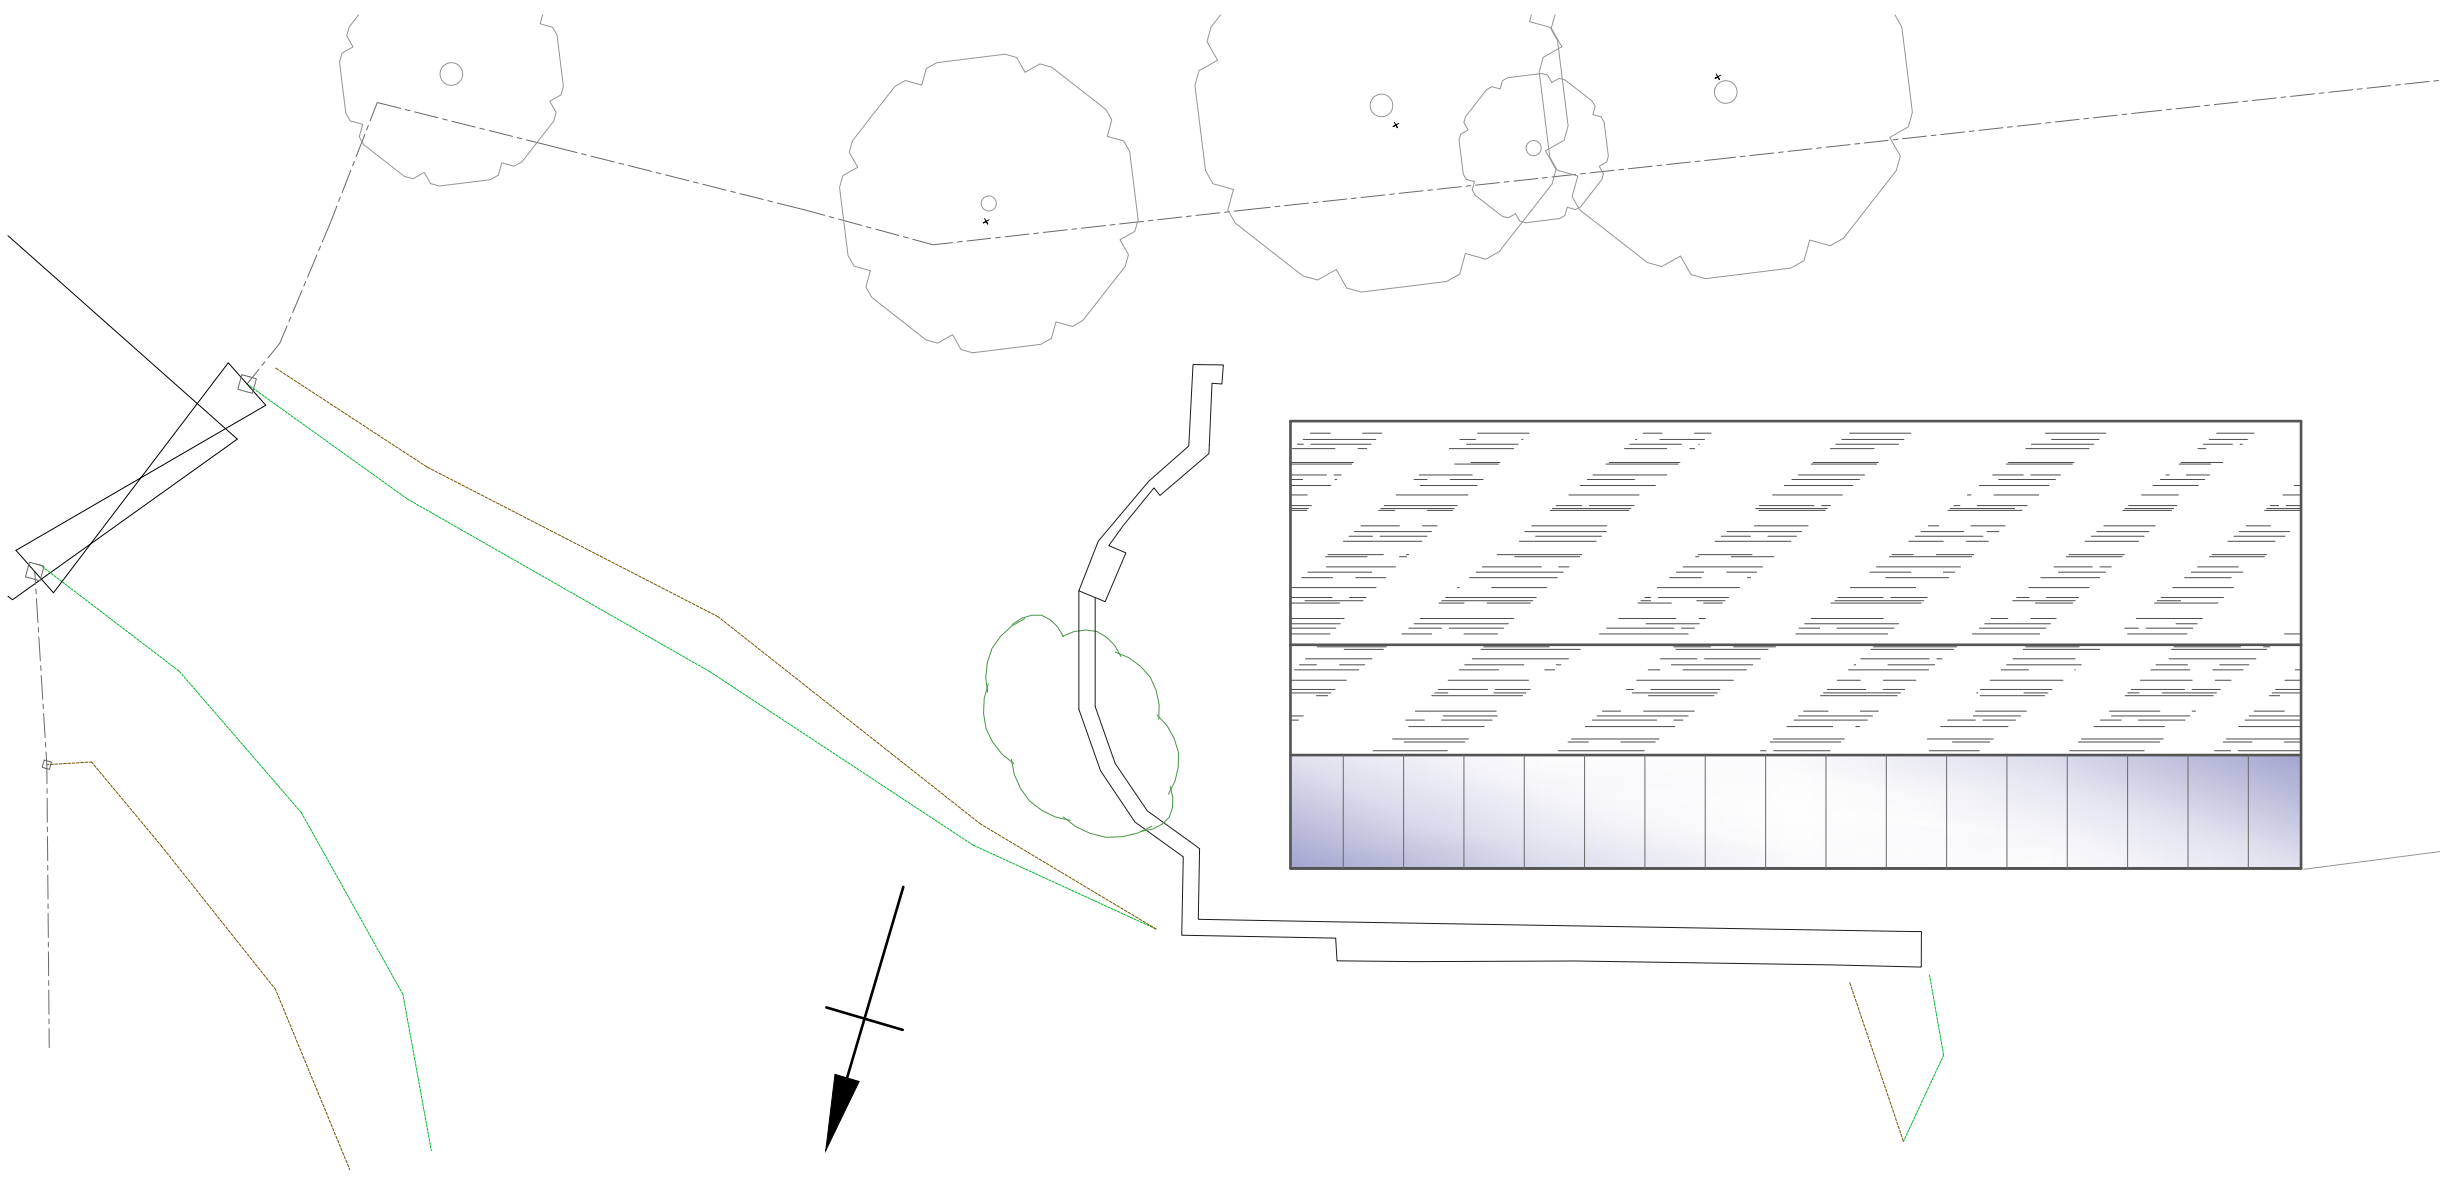


ROOF PLAN
Scale 1:100

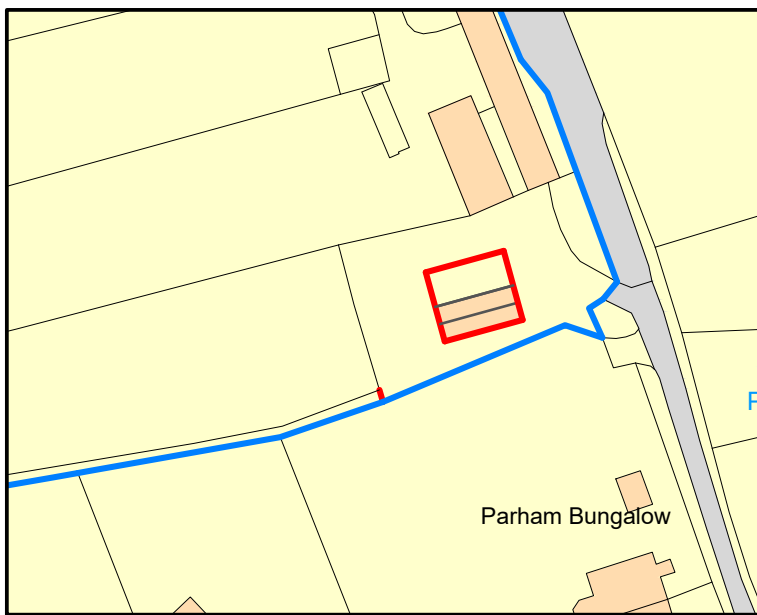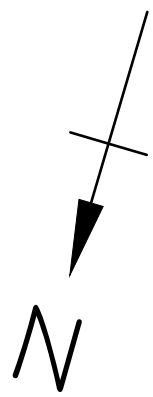


LOCATION PLAN
Scale 1:1250

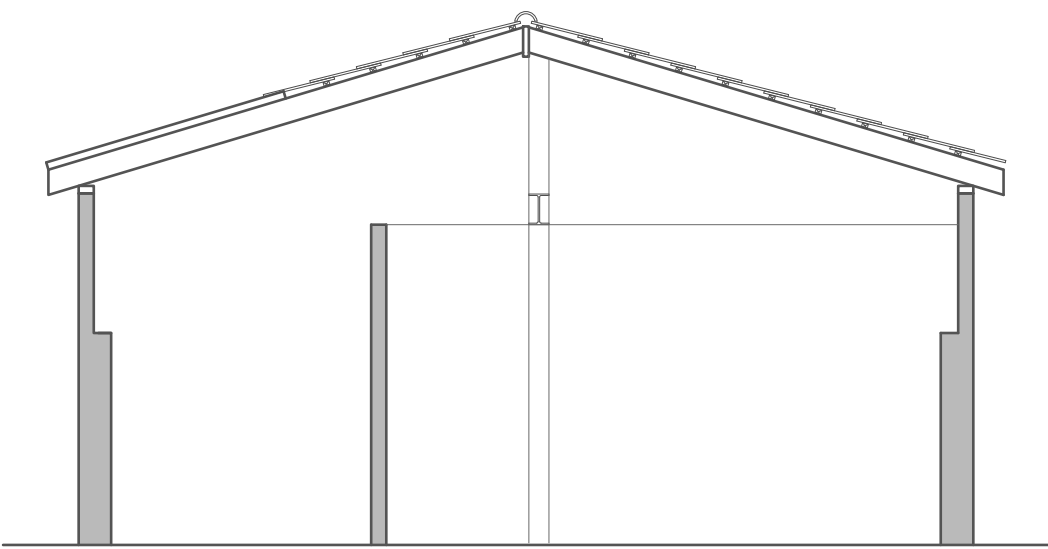 

SECTION A-A
Scale 1:50

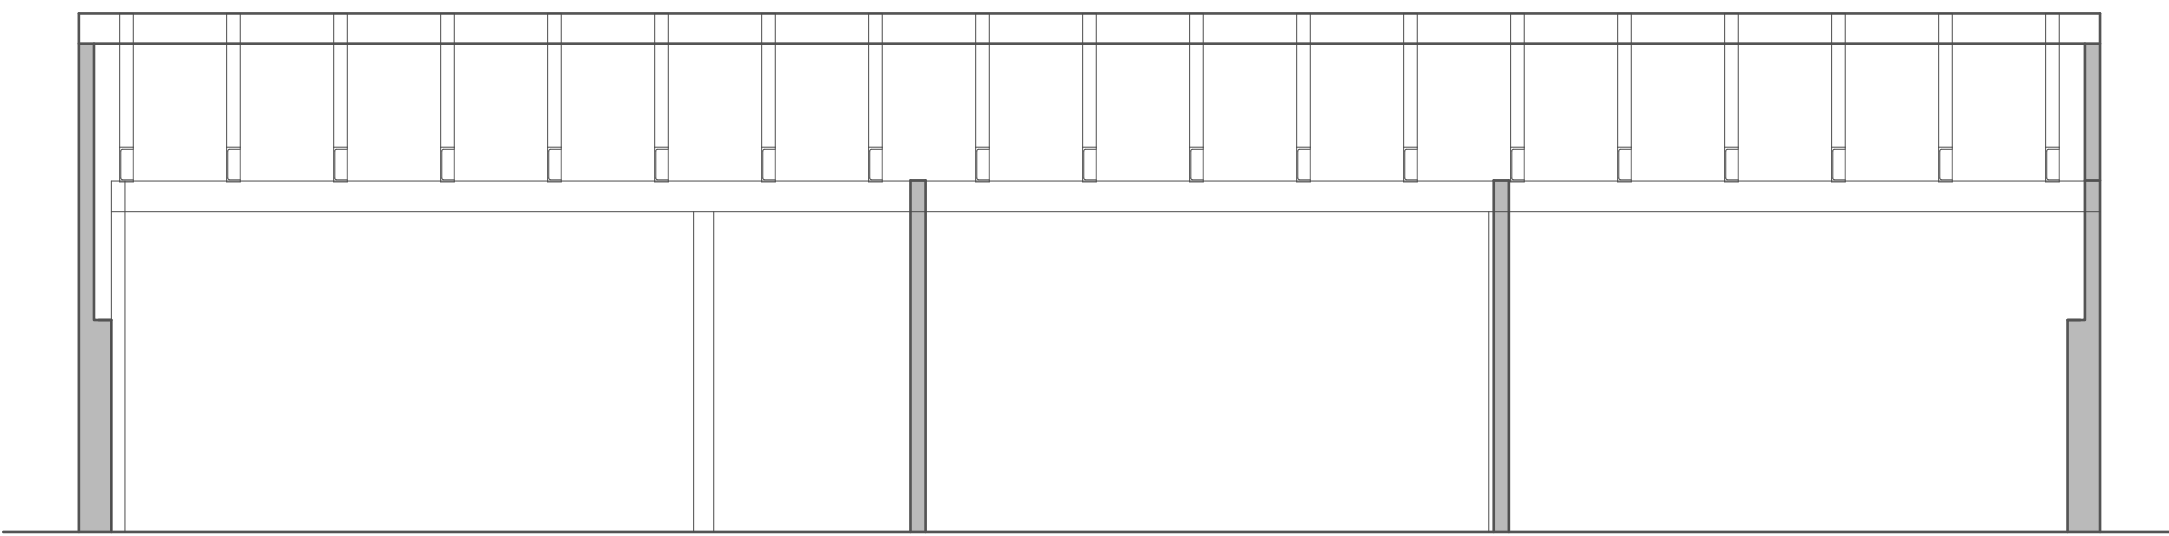

SECTION B-B
Scale 1:50

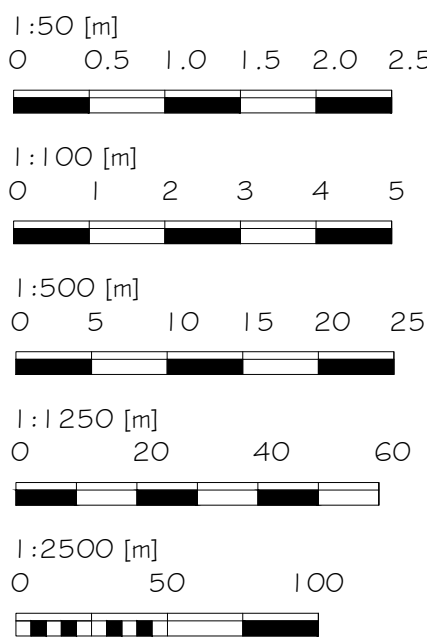

Alex Dawson
www.addraughting.co.uk
alex@addraughting.co.uk
01672 511412
07791 341698

59 Barrow Close
Marlborough
Wiltshire
SN8 2BE



AD DRAUGHTING
ARCHITECTURAL SERVICES

Client

PHILLIPPA STRICKLAND

Job Title

CONVERSION AT:
WEATHERTOP,
PARNHAMS LANE,
WILTSHIRE,
SN10 4QA.

Drawing Title

EXISTING ELEVATIONS AND PLANS

Scale

AS SHOWN

Date

03/12/2025

Drawn

AD

Drawing No.

1589-01

Rev

A