





© THIS DRAWING IS THE COPYRIGHT OF
MICHAEL LYONS ARCHITECTURE AND
MUST NOT BE COPIED, USED OR
DISCLOSED WITHOUT PRIOR PERMISSION.

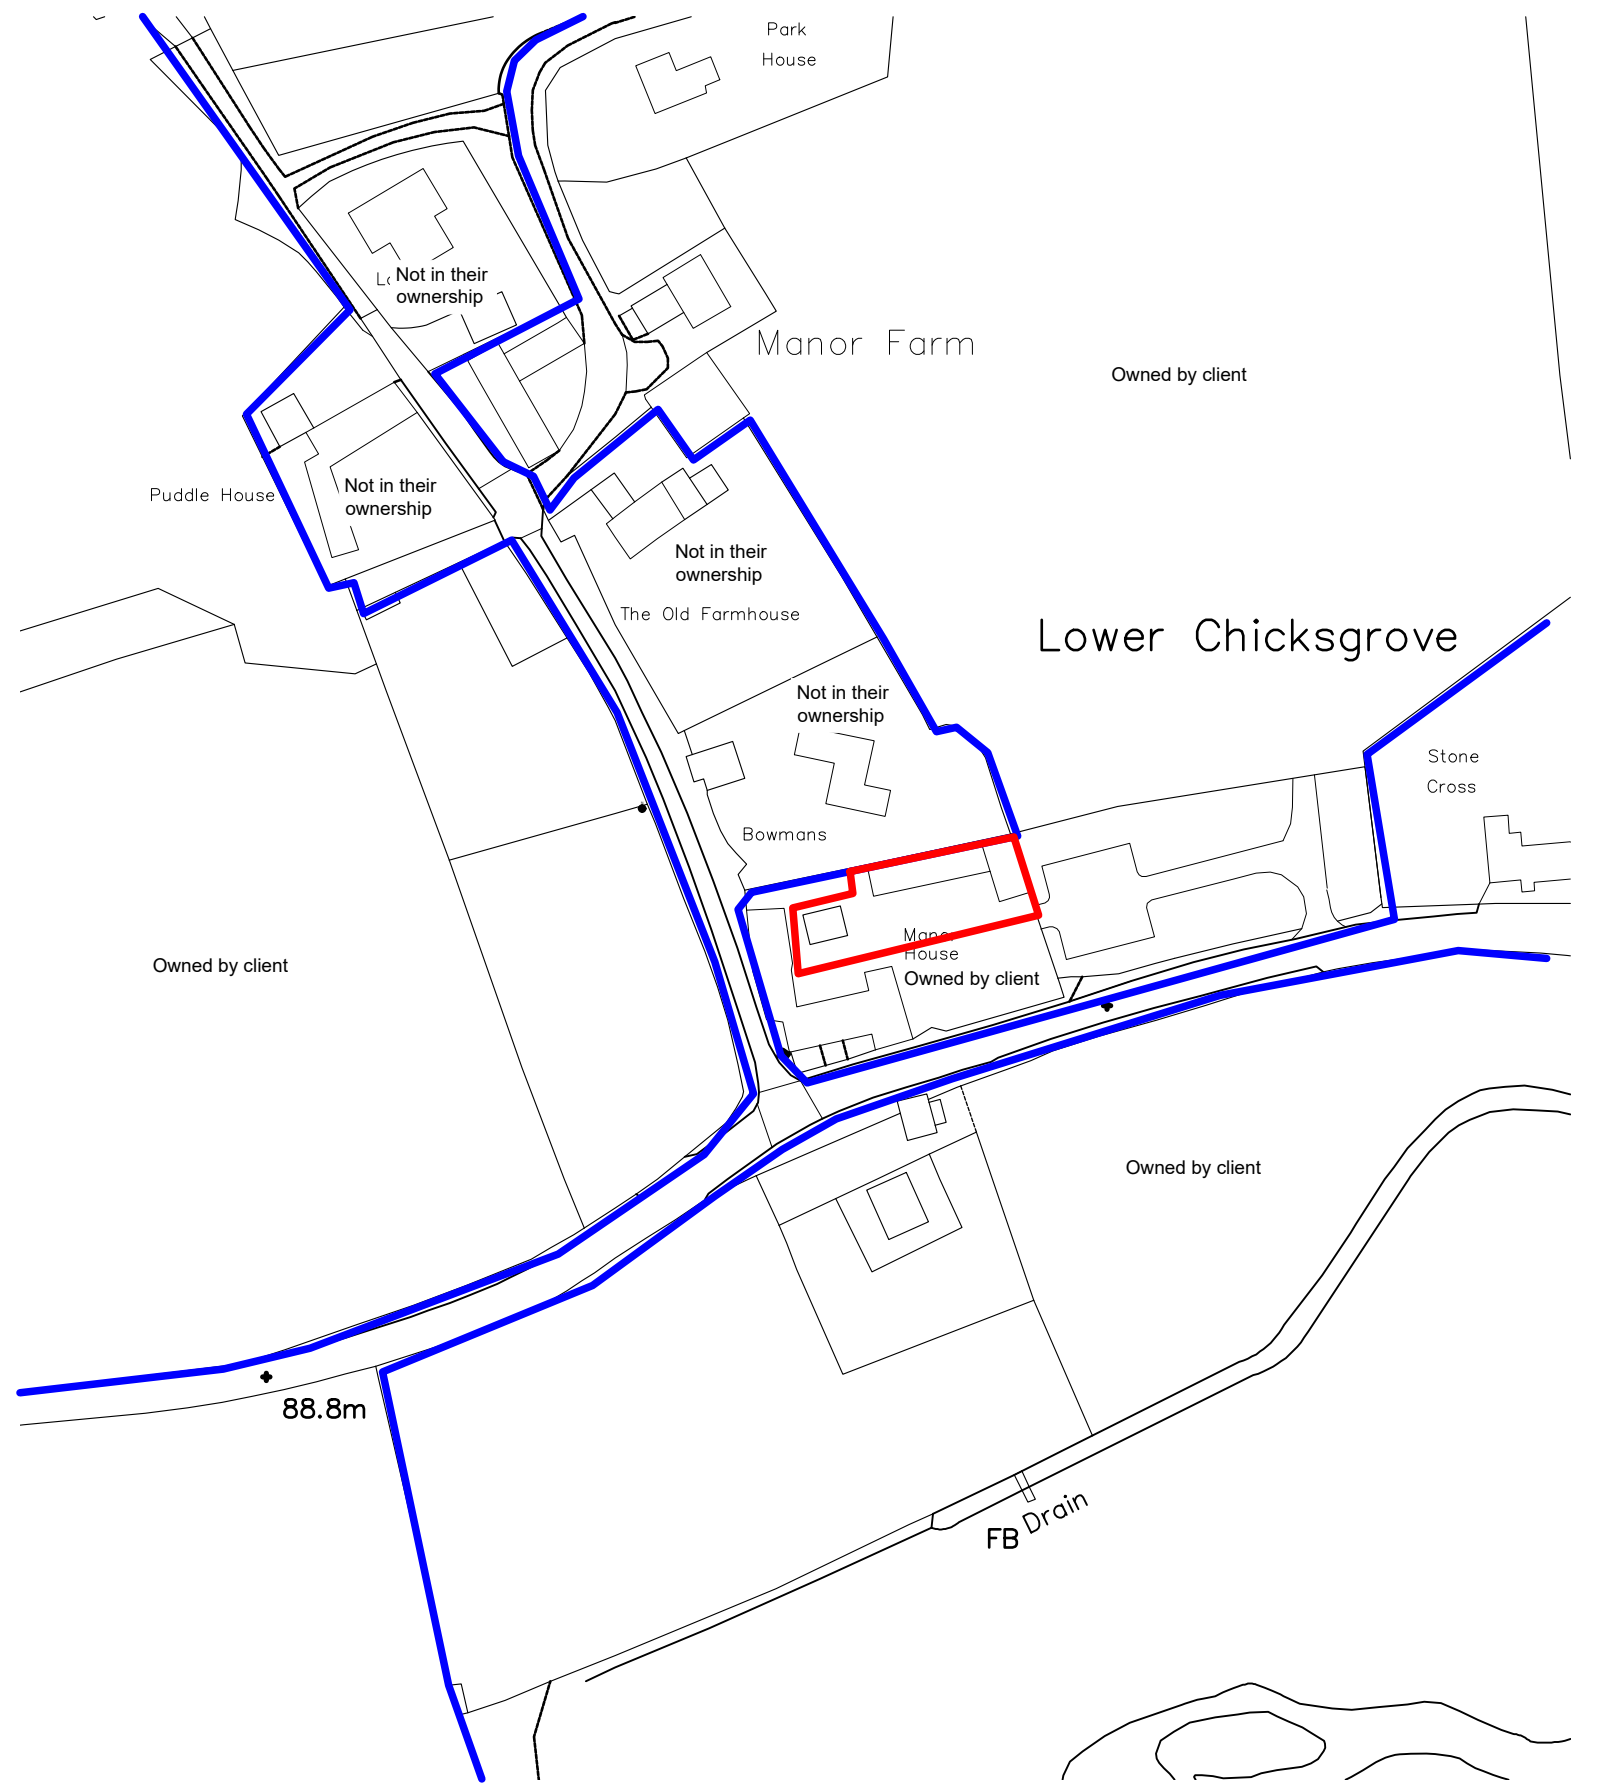

Existing Site Plan
Scale 1:200 @ A1

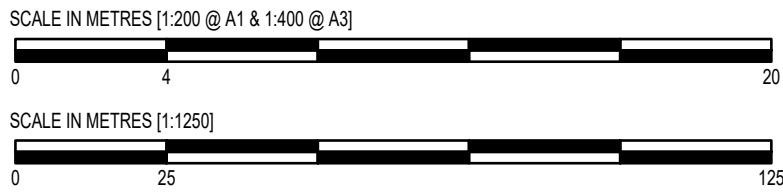

Existing Location Plan
Scale 1:1250 @ A1

Ordnance Survey (c) Crown Copyright 2019.
All rights reserved.
Licence number 100022432

A Drawing title changed 17-12-2025

Revisions

Michael Lyons Architecture

1 Manor Farm Barns
Burcombe Lane, Burcombe
Salisbury, SP2 0EJ
Tel: 01722 743186
info@mlarchitecture.co.uk

Project:
Chicksgrove Manor
Chicksgrove
SP3 6NA
Drawing:
Manor House
Existing Site Plan & Location Plan

Drawing No: **550/C/P.01 A**

Scale:
1:200 & 1:1250 @ A1
1:400 & 1:2500 @ A3

Origination Date: August 25

Drawn by: ET
Issued by: ET
Approved by: MD

☒ For Approval	☐ For Comment
☐ For Information	☐ Tender
☐ Construction	☐ As Built