


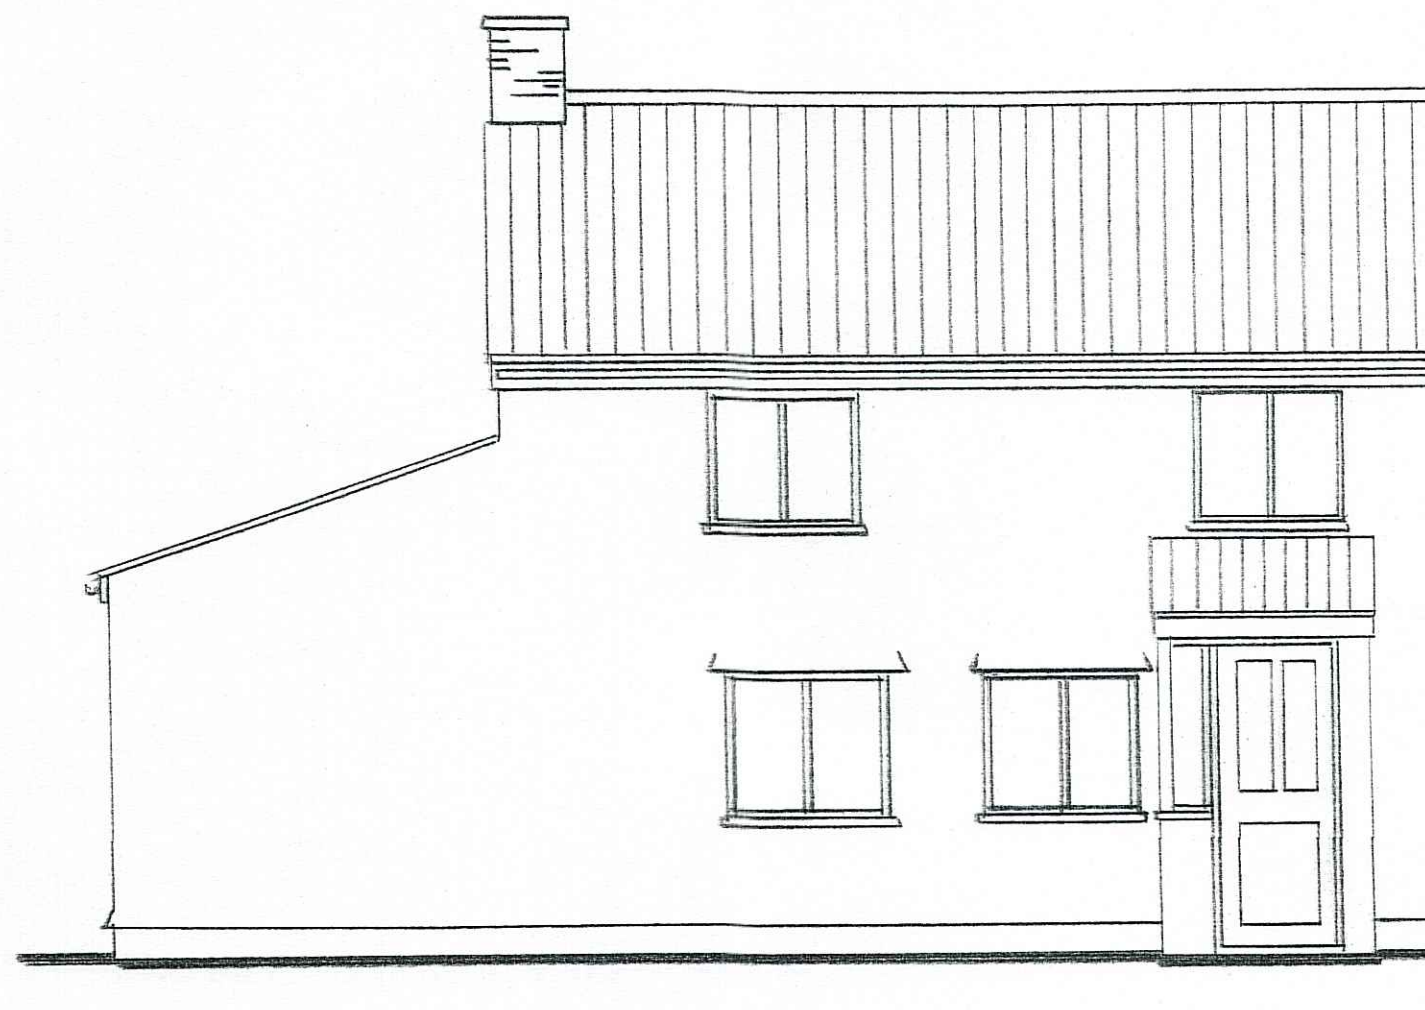


EXISTING FRONT ELEVATION




EXISTING SIDE ELEVATION



EXISTING REAR ELEVATION

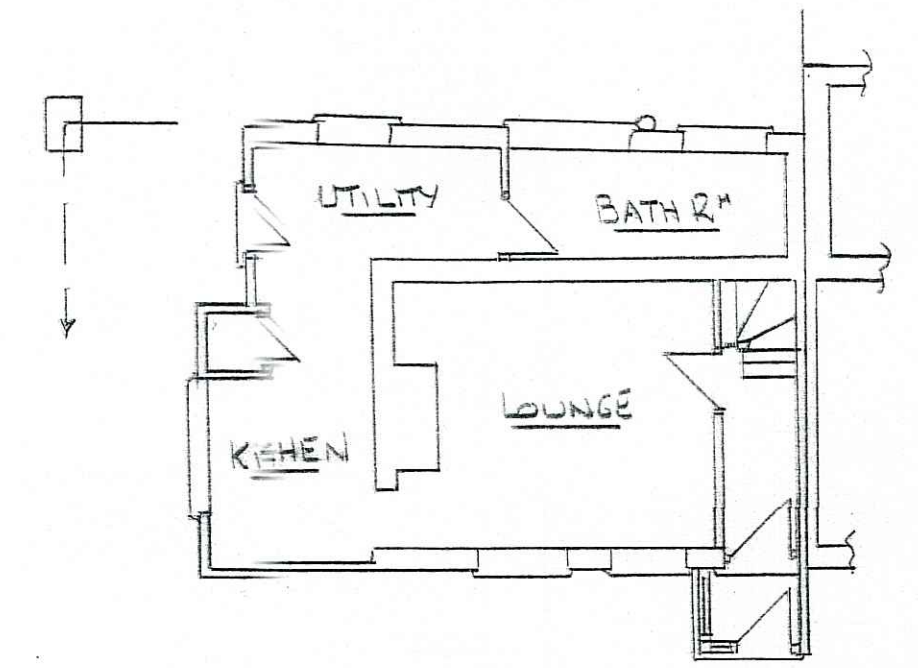

EXISTING GROUND FLOOR

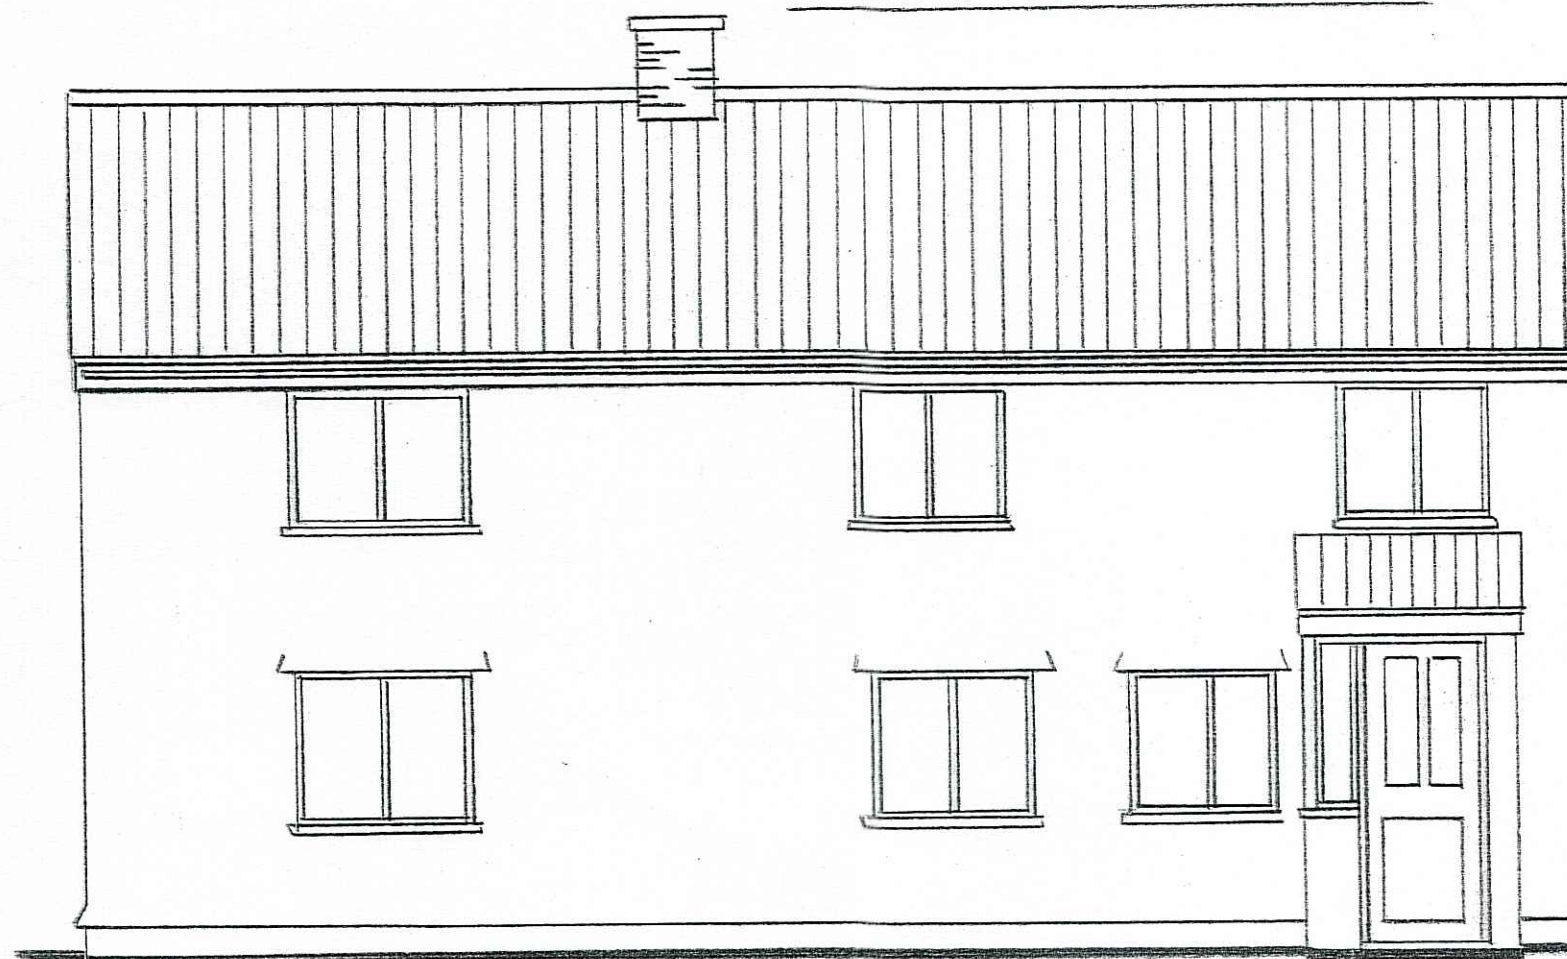


PROPOSED FRONT ELEVATION




PROPOSED SIDE ELEVATION




PROPOSED REAR ELEVATION

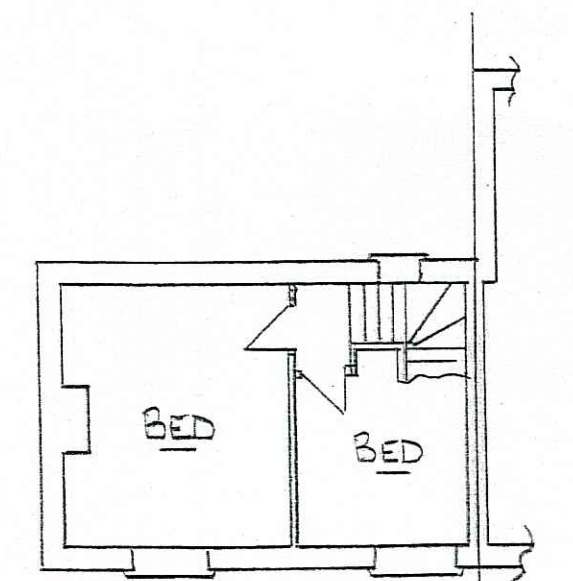


EXISTING FIRST FLOOR

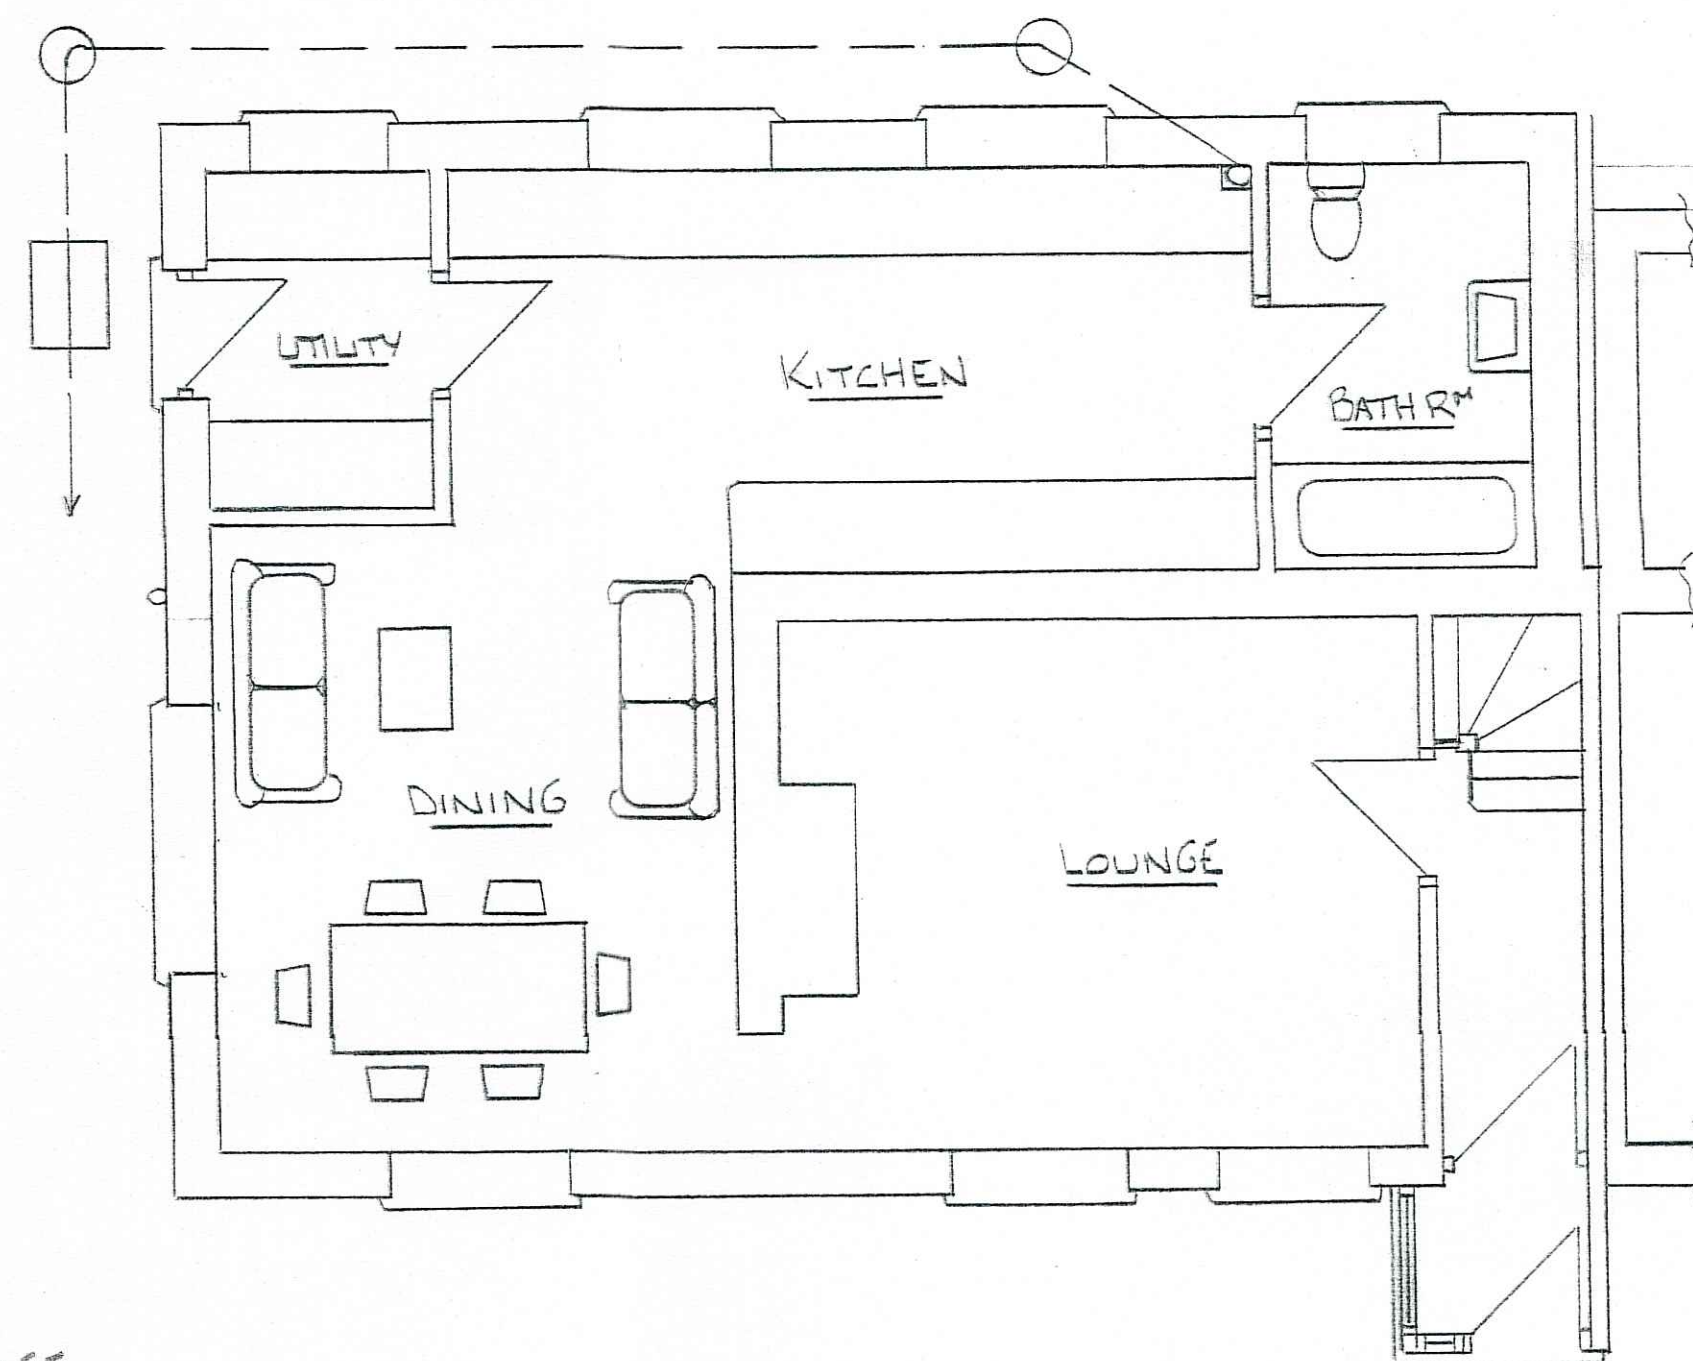


PROPOSED GROUND FLOOR

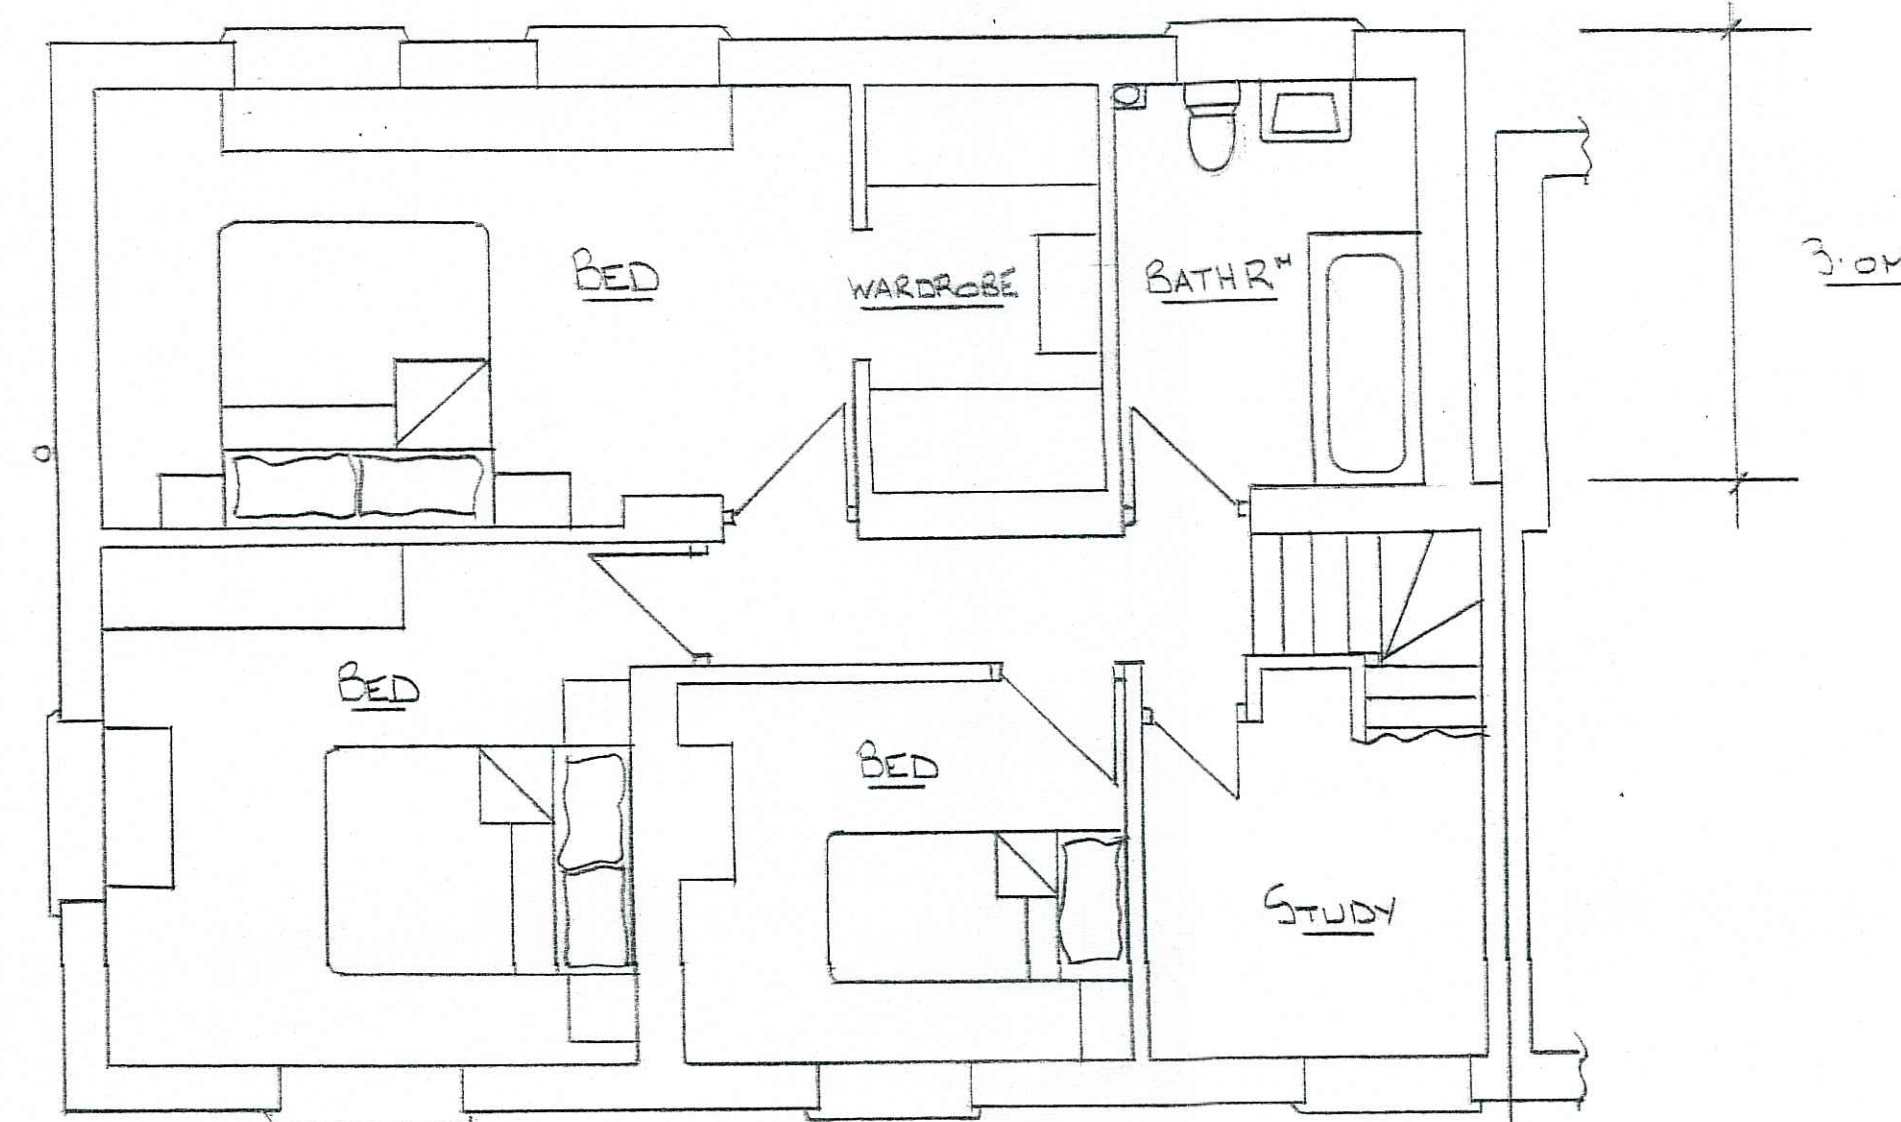

PROPOSED FIRST FLOOR

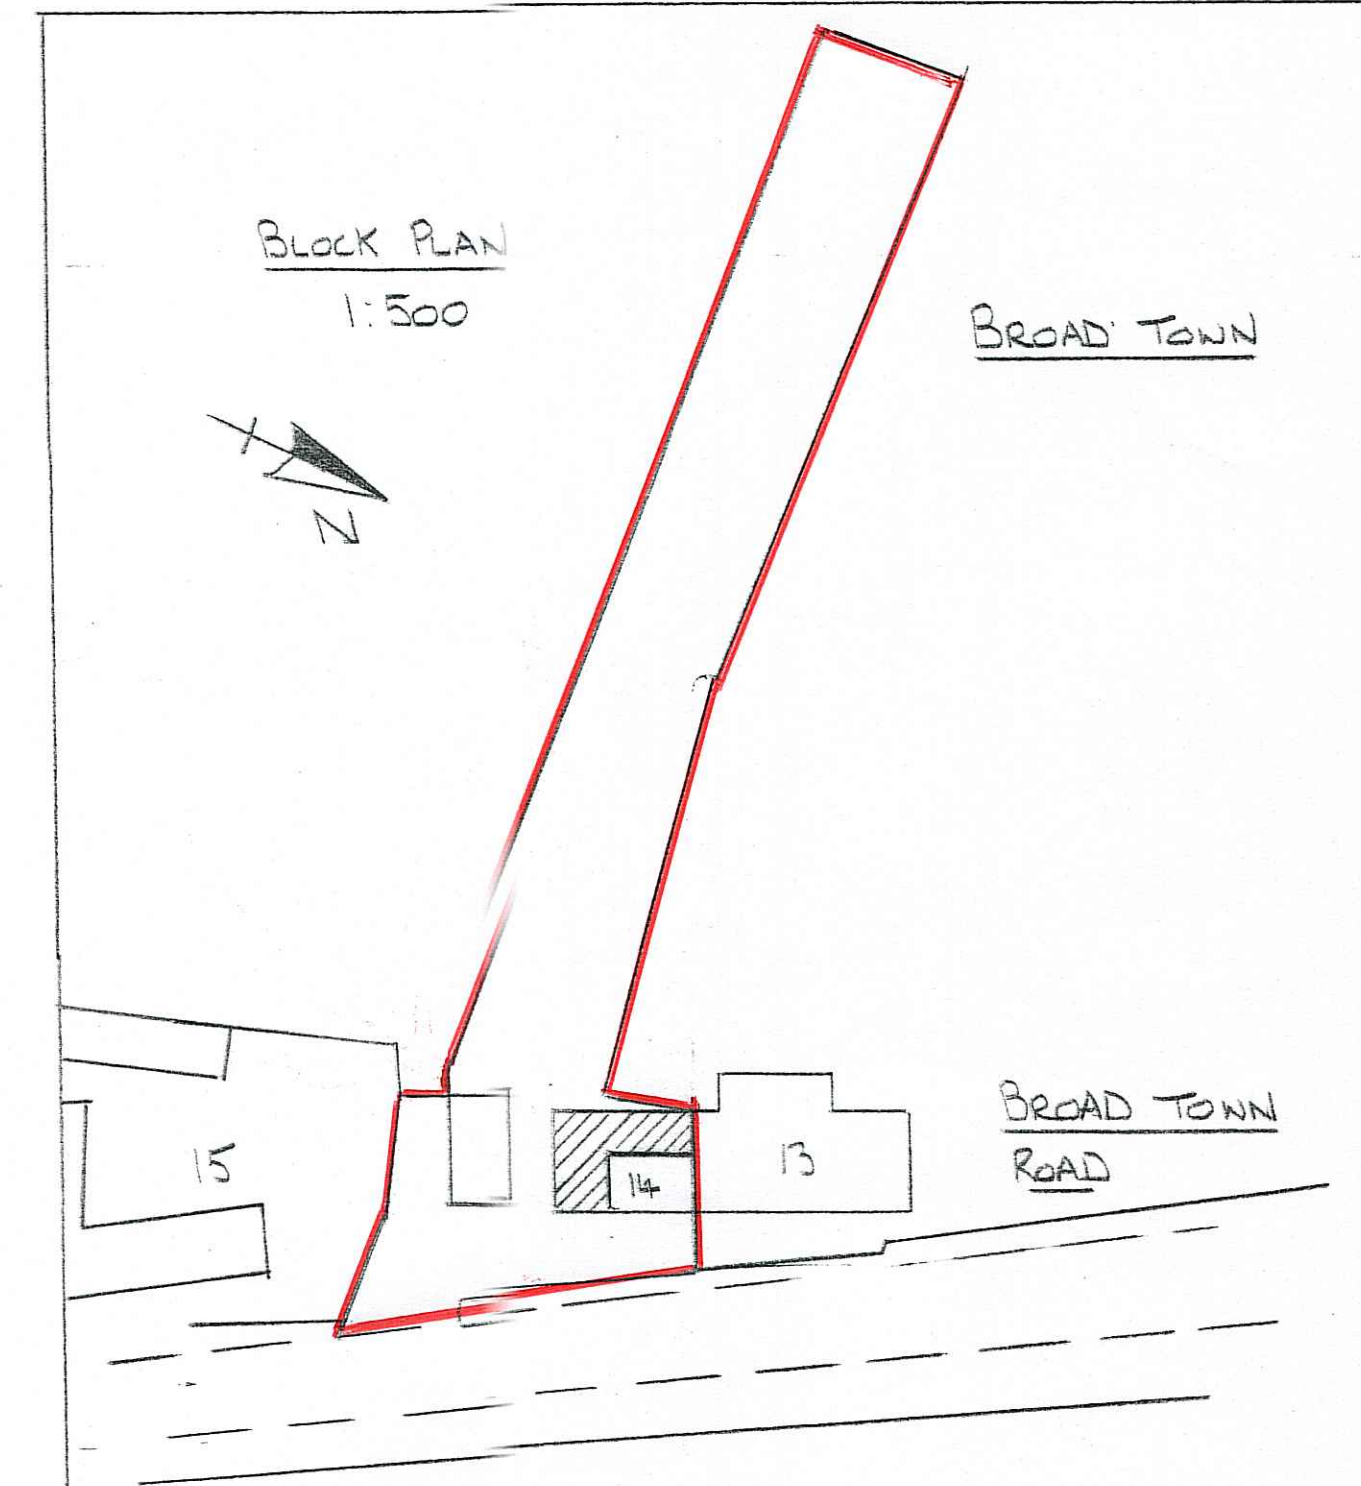


DRAINAGE
EXPOSED AND CONFIRM
EXISTING AND PROPOSED
DRAINAGE ON SITE BEFORE
BUILDING WORK COMMENCES

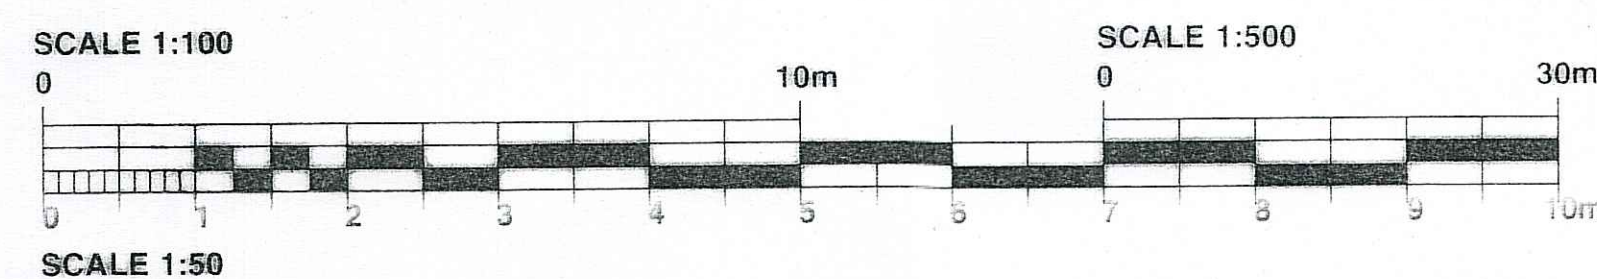

NOTE!

THIS DRAWING IS FOR PLANNING
APPLICATION ONLY NOT TO BE
USED FOR CONSTRUCTION
PURPOSES

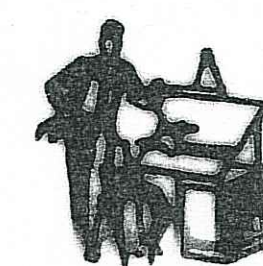

NIGEL PACKER

DESIGN TEAM

email: nigelpacker@gmail.com

SCALE

1:50 1:100

DATE

11/11/2008

DESCRIPTION

PROPOSED SIDE & REAR EXTENSION
AT 14 BROAD TOWN ROAD

DRAWING NO.

2345/1

DRAWING SIZE A1