

Revisions:

Client:
Mr & Mrs P Nierop

Site Address:
Land adjacent to Walnut House
Cholderton
Salisbury
Wiltshire
SP4 0DH


Drawing Title:
PROPOSED GARAGE

Drawing No.: 25-1110/G1


Scale: 1:50 @ A1

Drawn By.: SA


Date: 16/02/2026

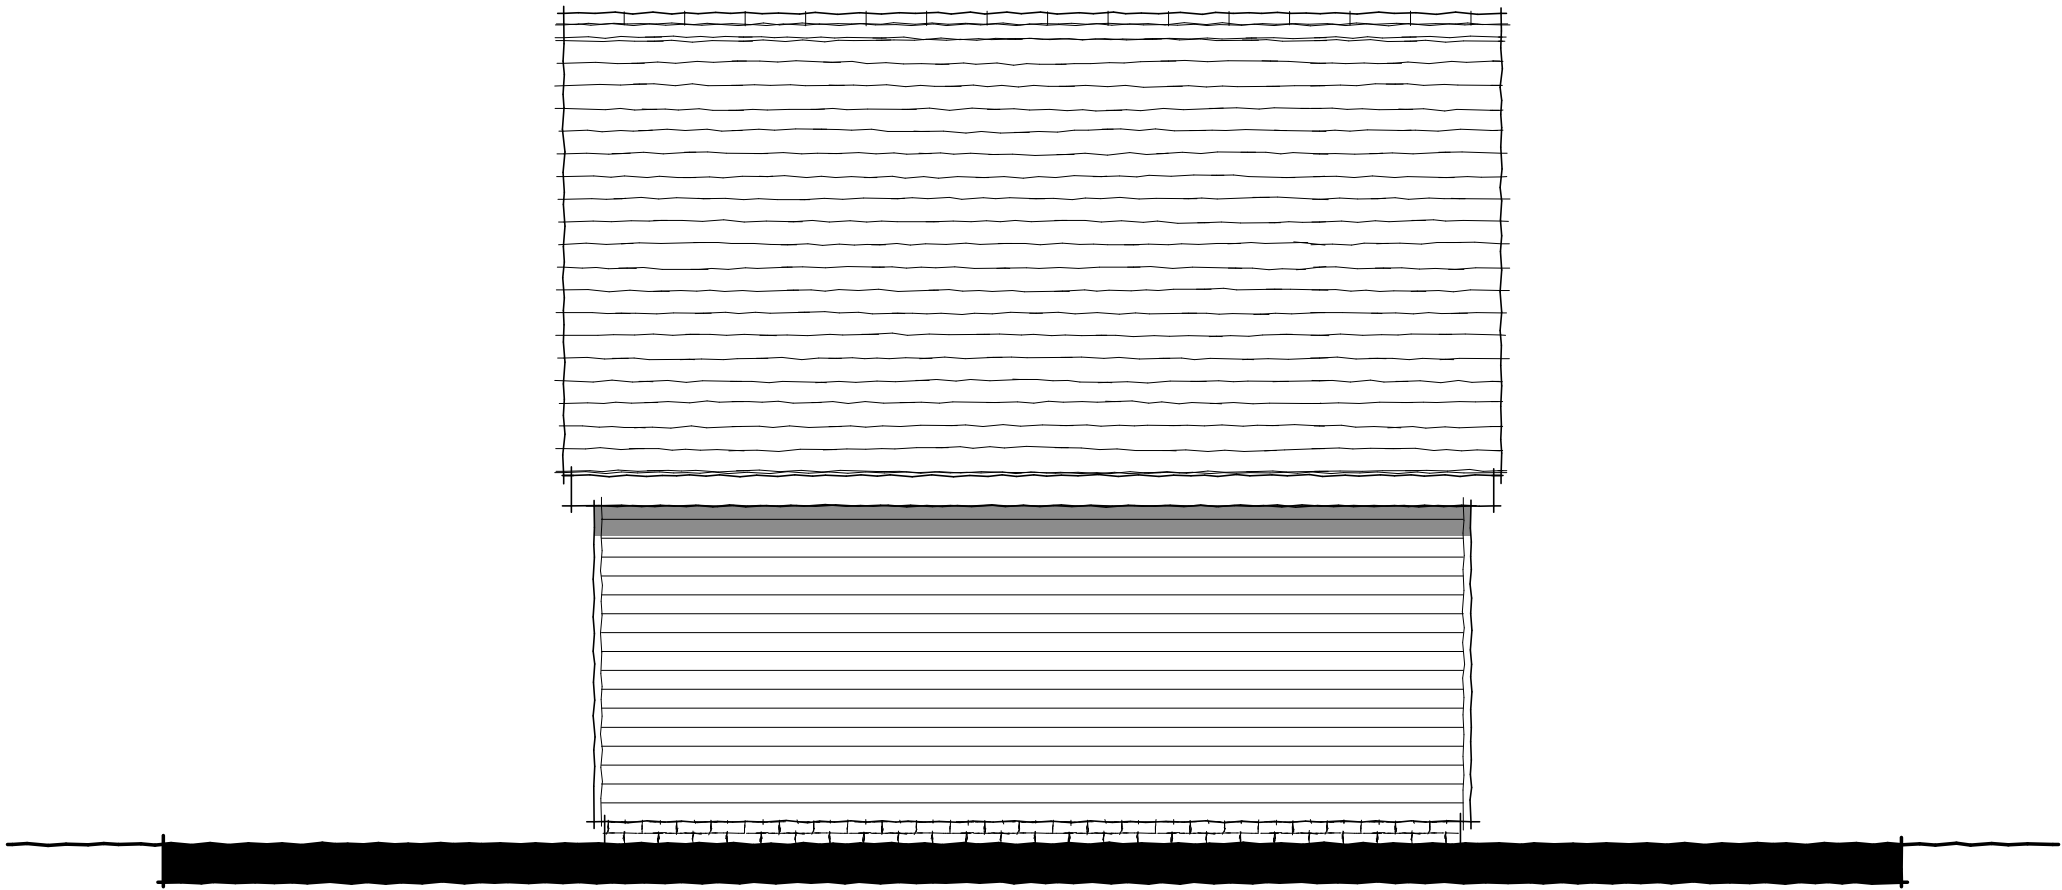


NORTH ELEVATION

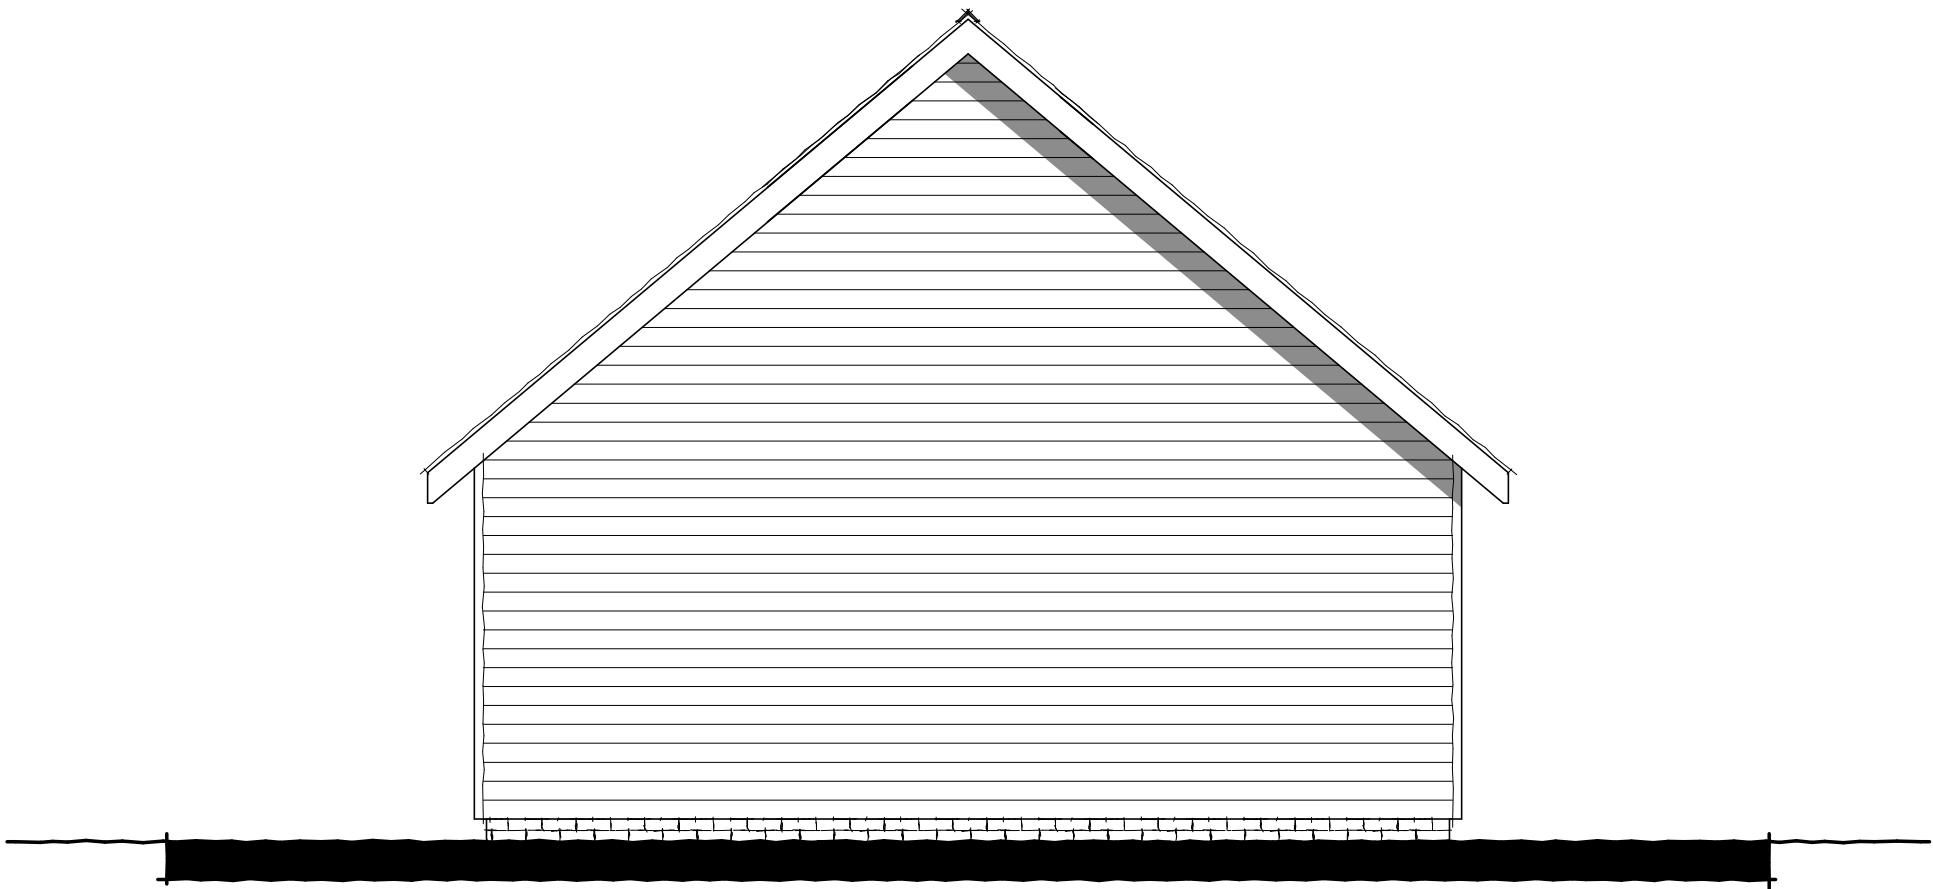

WEST ELEVATION

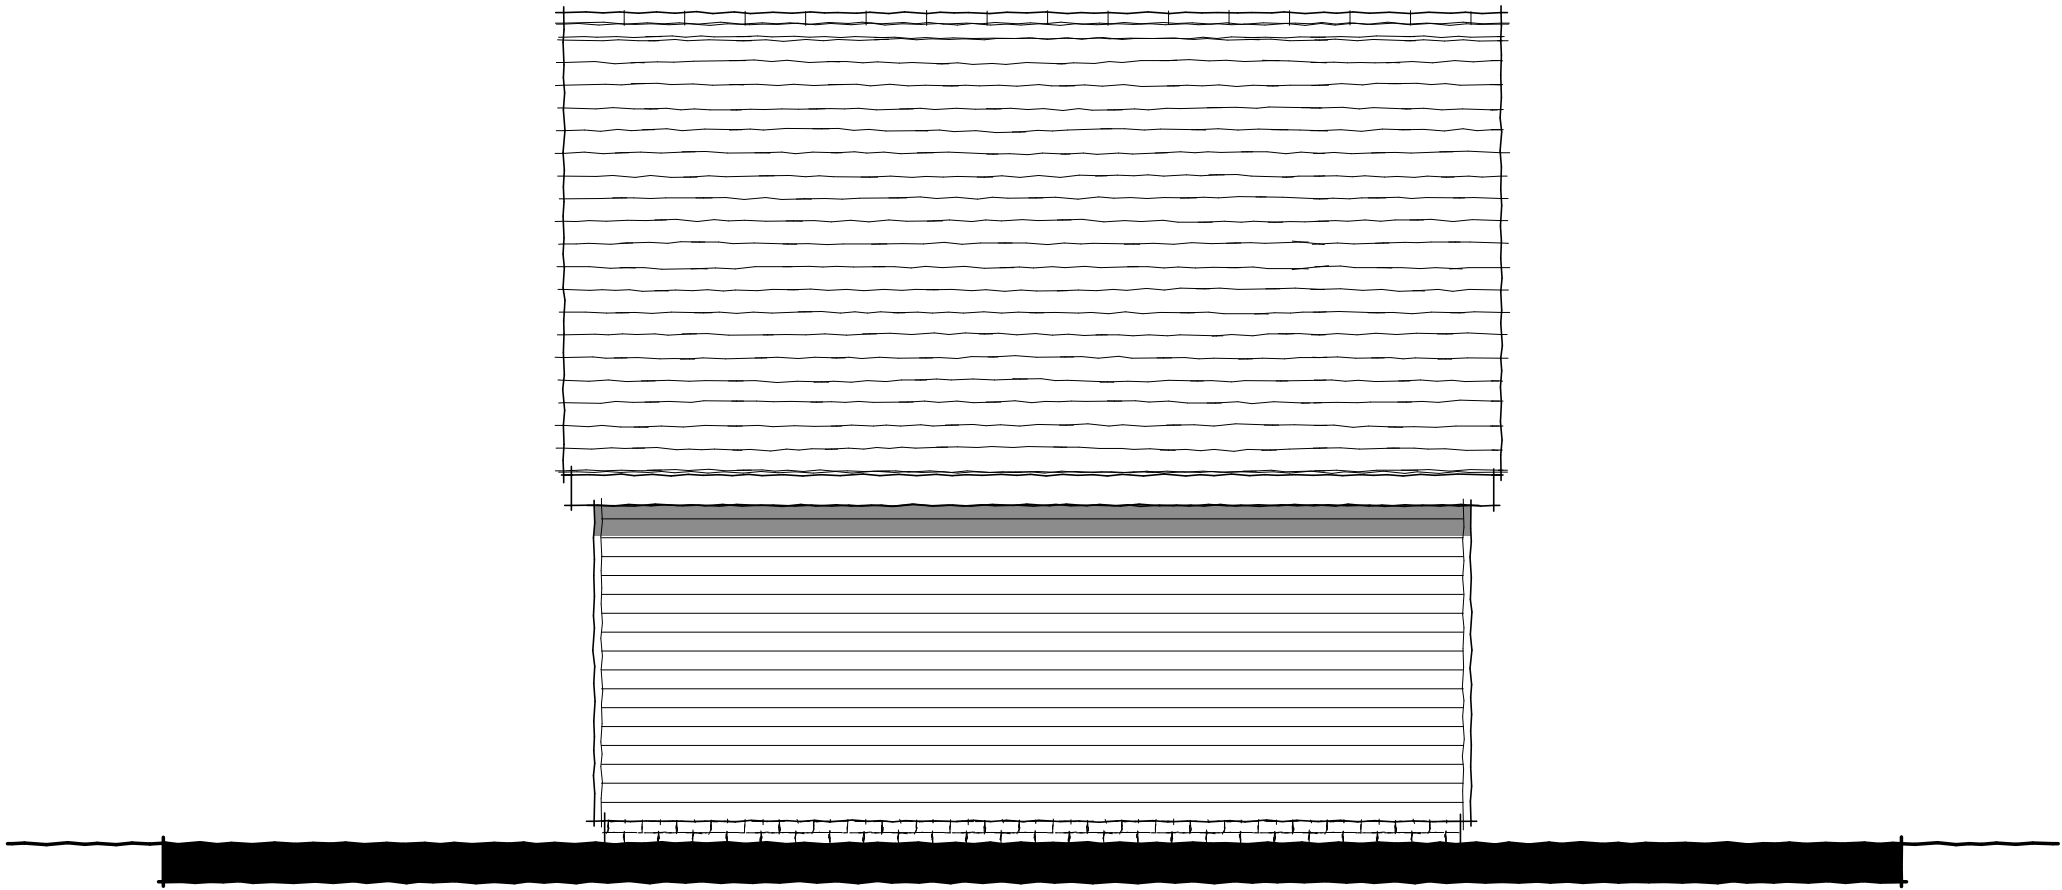

SOUTH ELEVATION

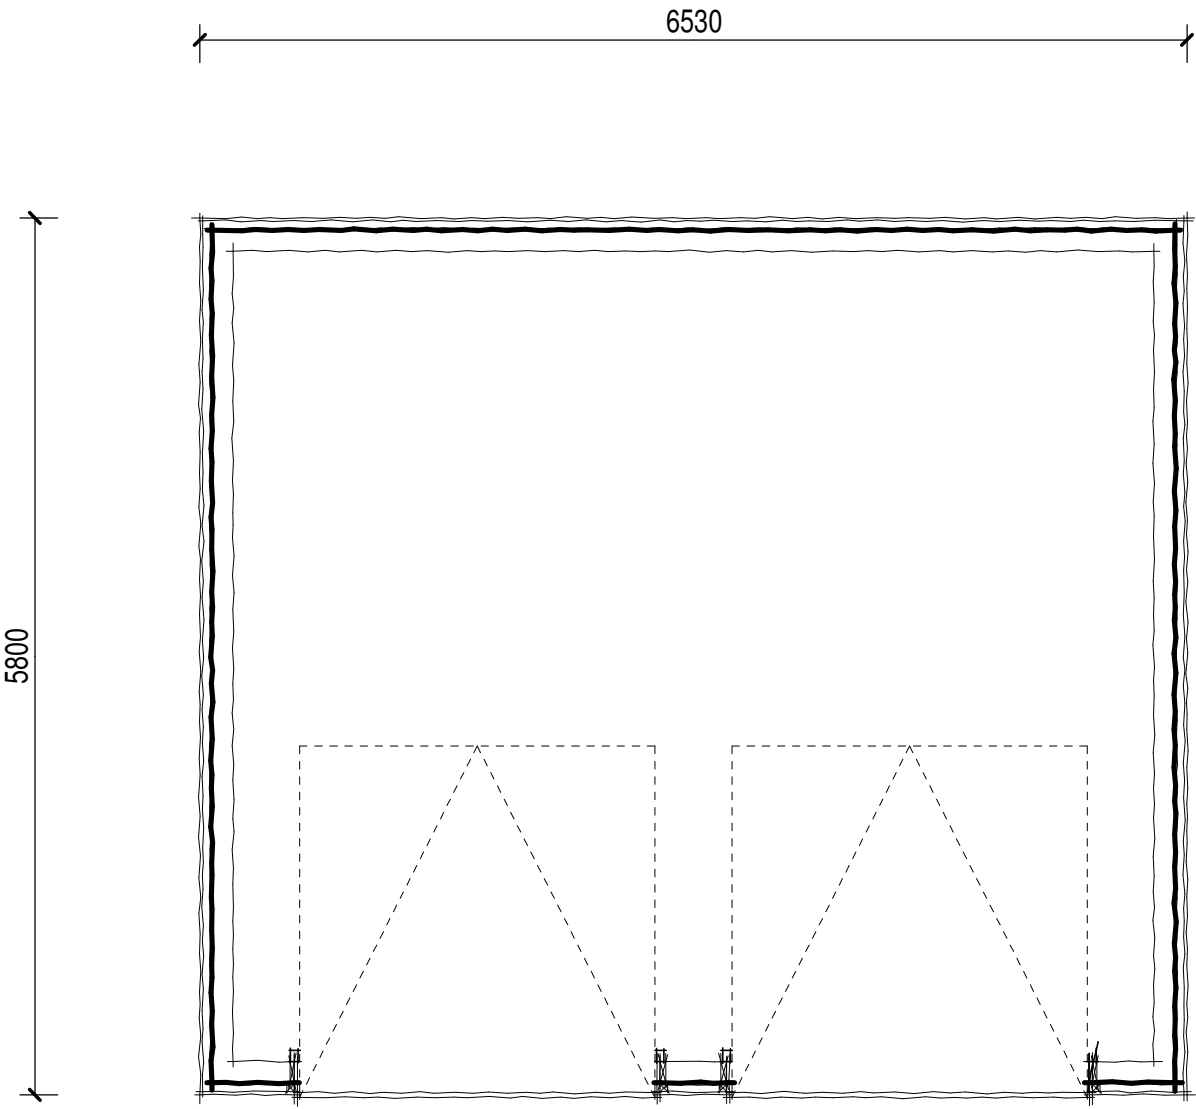

PLAN



EAST ELEVATION

