


THIS DRAWING IS COPYRIGHT AND SHALL NOT BE REPRODUCED WITHOUT THE ARCHITECT'S CONSENT.
THIS DRAWING MAY BE SCALED FOR PLANNING PURPOSES ONLY
ANY DISCREPANCIES FROM THIS DRAWING SHOULD BE NOTIFIED TO THE ARCHITECT.- IF IN DOUBT ASK.

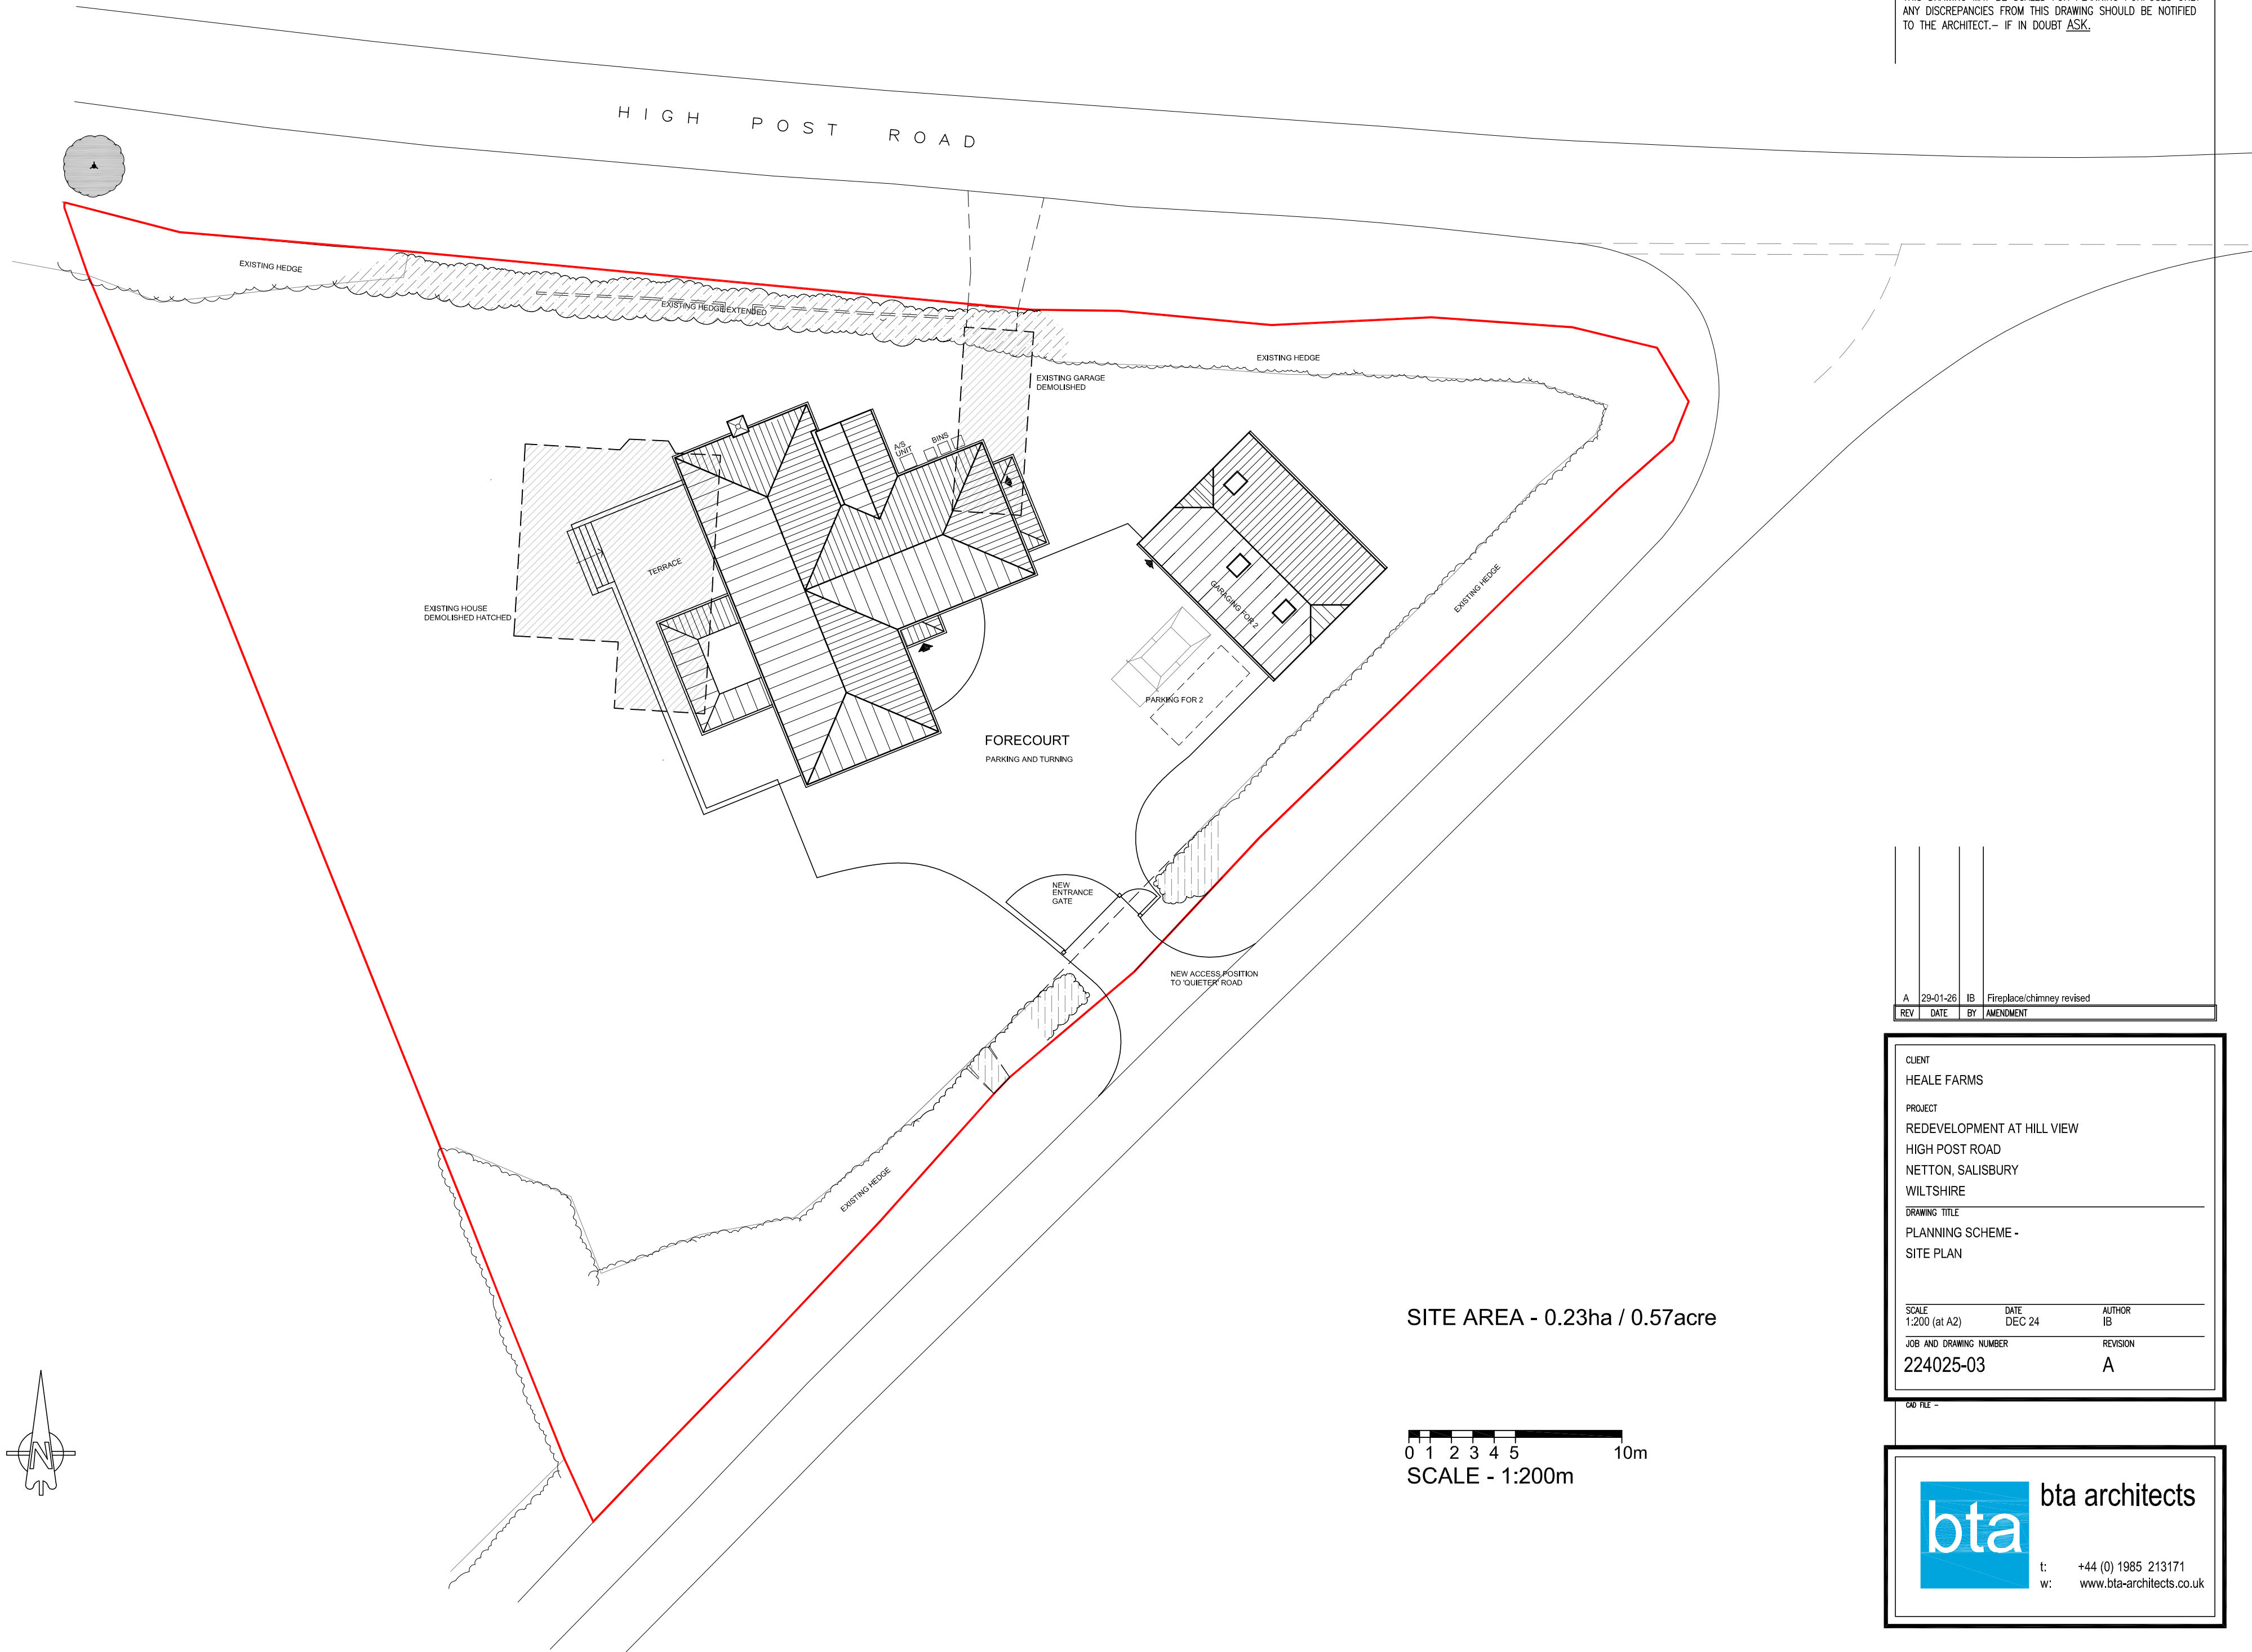

A	29-01-26	IB	Fireplace/chimney revised
REV	DATE	BY	AMENDMENT

CLIENT
HEALE FARMS

PROJECT
REDEVELOPMENT AT HILL VIEW
HIGH POST ROAD
NETTON, SALISBURY
WILTSHIRE

DRAWING TITLE
PLANNING SCHEME -
SITE PLAN

SCALE 1:200 (at A2)	DATE DEC 24	AUTHOR IB
JOB AND DRAWING NUMBER 224025-03	REVISION A	

000 FILE -

bta bta architects

t: +44 (0) 1985 213171
w: www.bta-architects.co.uk