




THIS DRAWING IS COPYRIGHT AND SHALL NOT BE REPRODUCED WITHOUT THE ARCHITECT'S CONSENT.
THIS DRAWING MAY BE SCALED FOR PLANNING PURPOSES ONLY
ANY DISCREPANCIES FROM THIS DRAWING SHOULD BE NOTIFIED TO THE ARCHITECT.- IF IN DOUBT ASK.

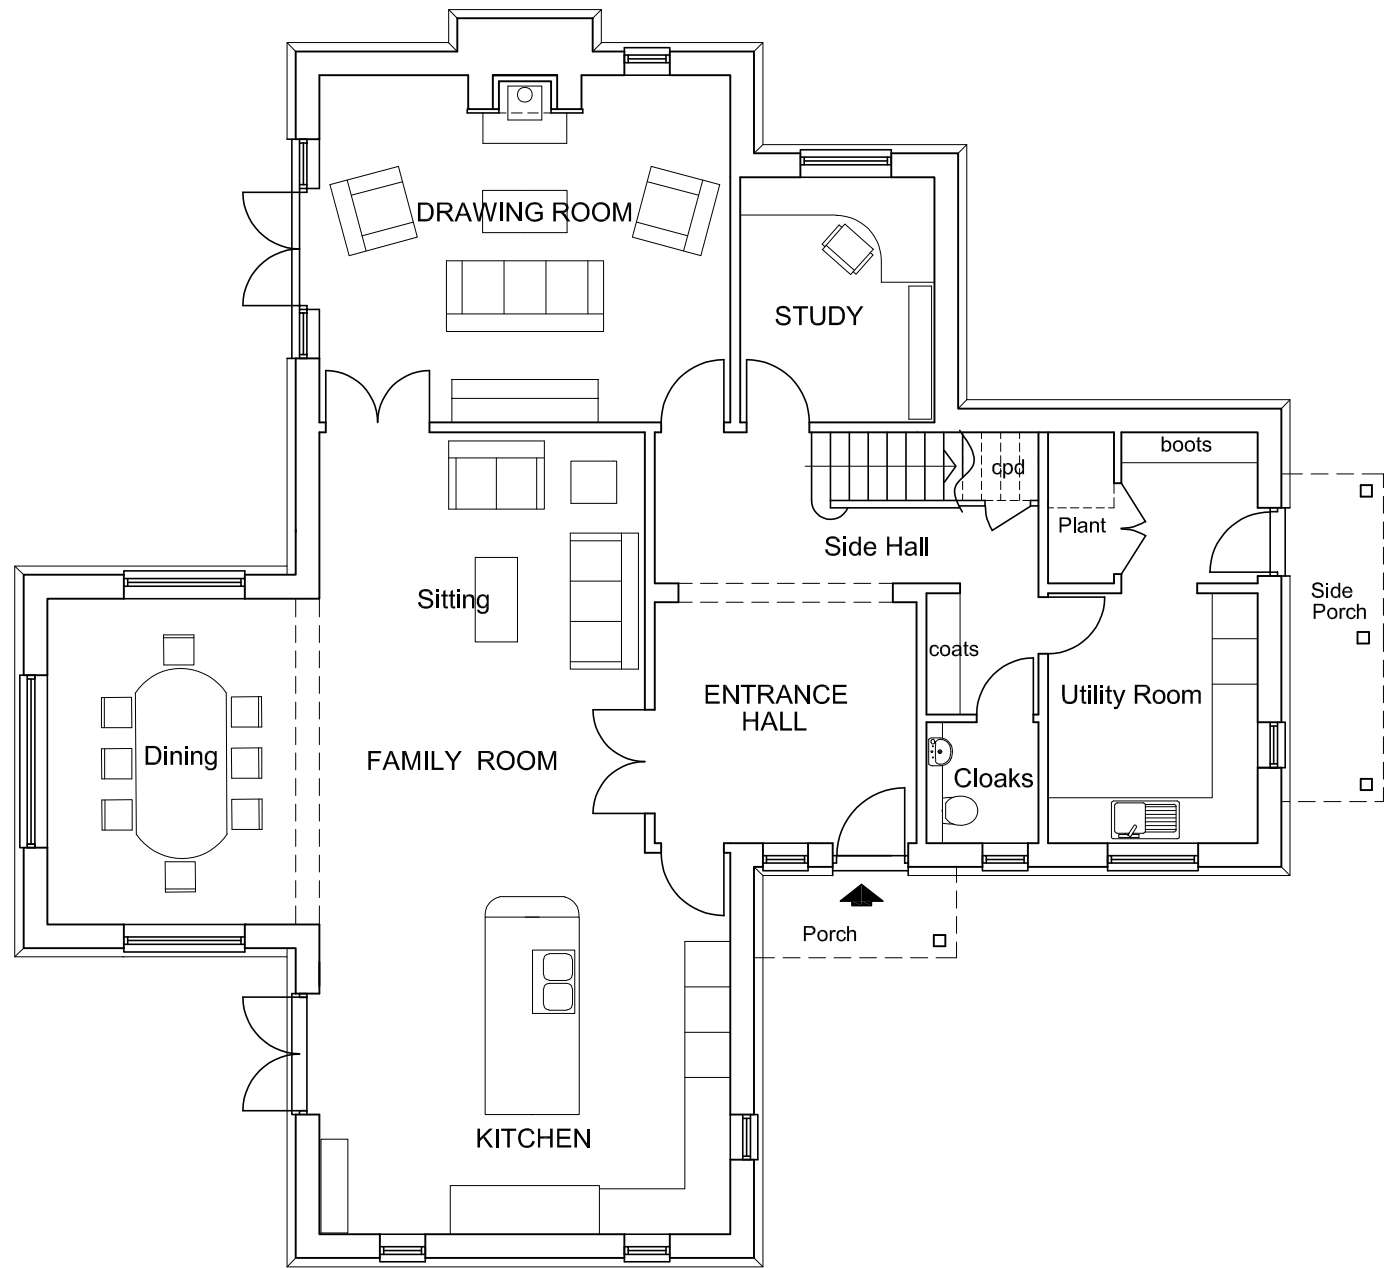

GROUND FLOOR PLAN

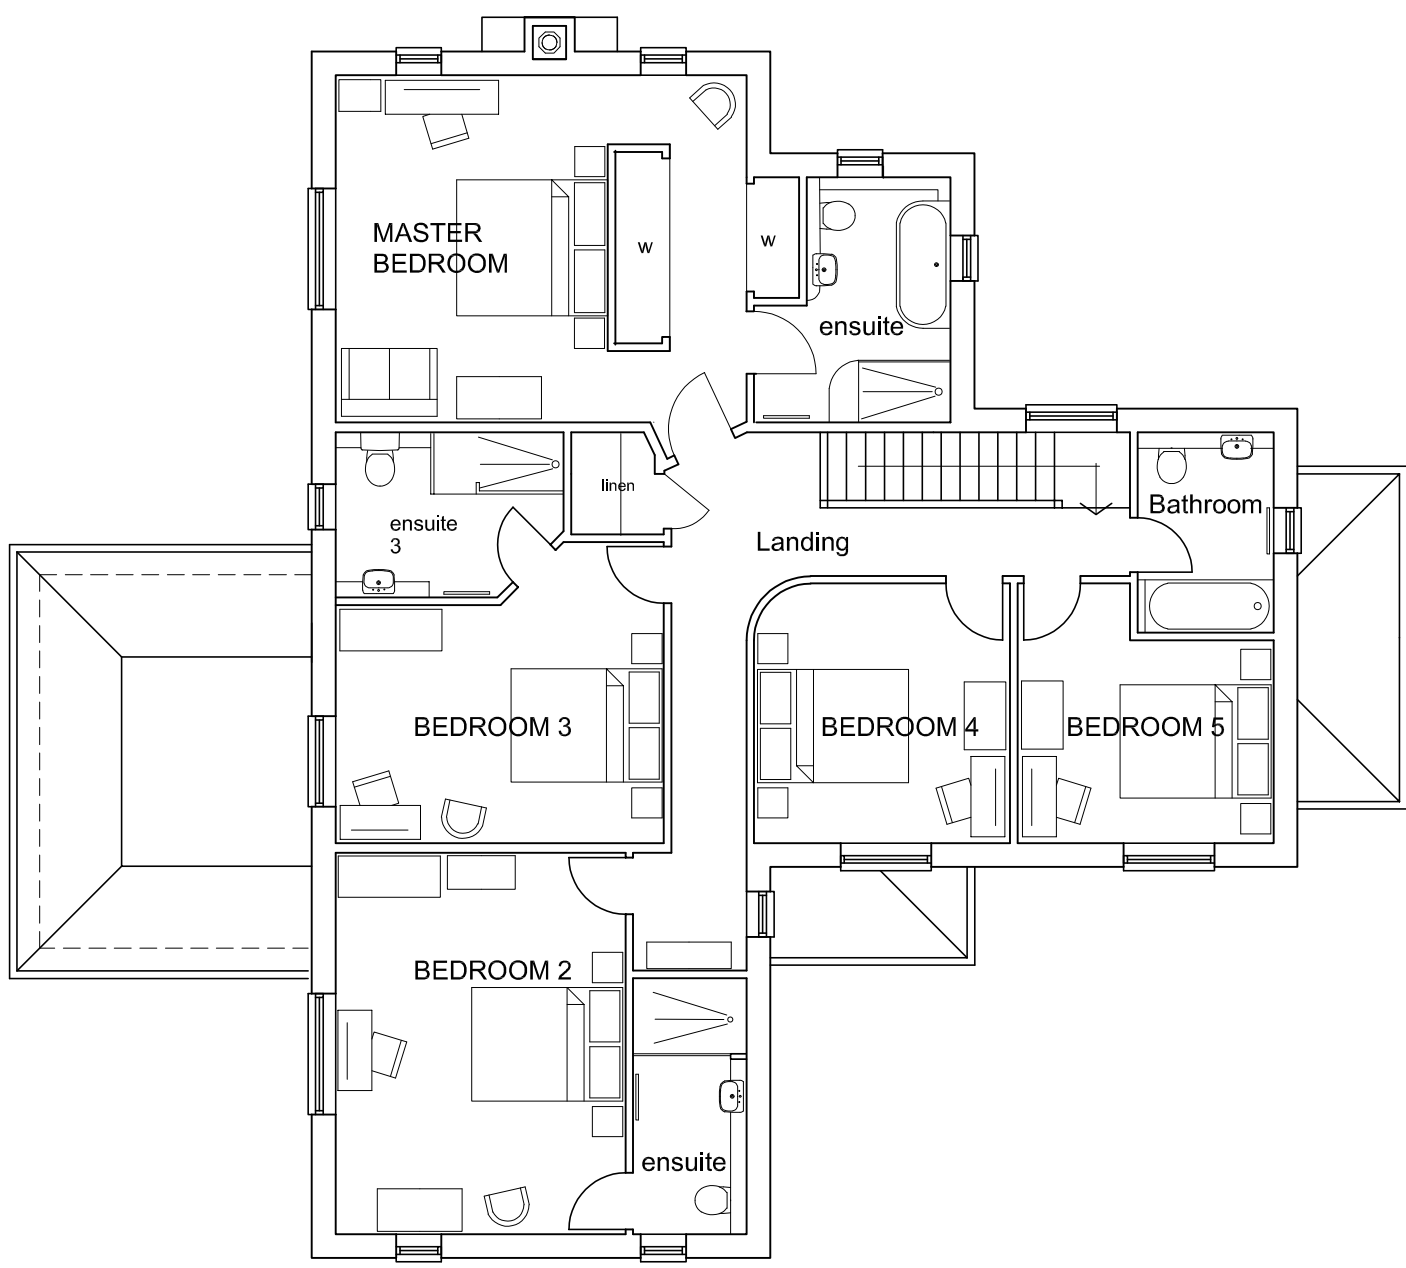


FIRST FLOOR PLAN

 


FLOOR AREAS -
(inside external walls)

GROUND FLOOR -	146.8sqm / 1580 sqft
FIRST FLOOR -	131.2sqm / 1412 sqft
TOTAL - -	278.0sqm / 2992 sqft

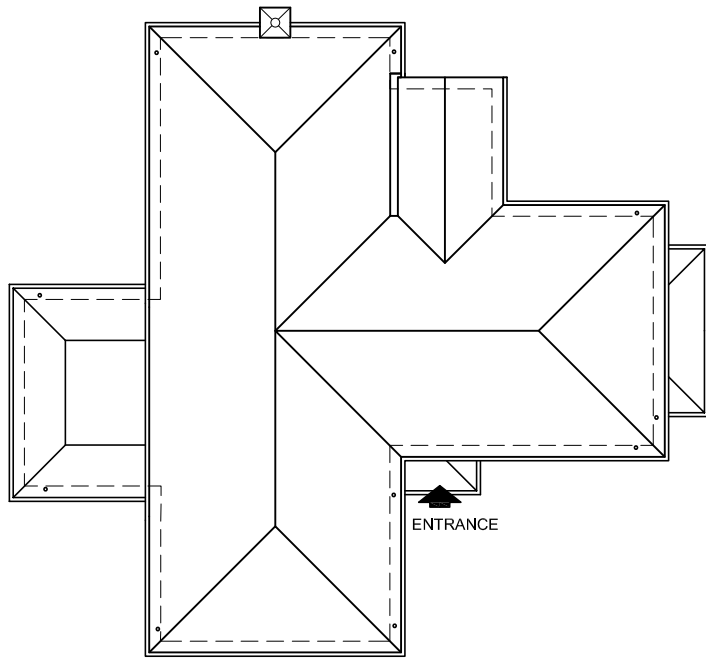

ROOF PLAN 1-200

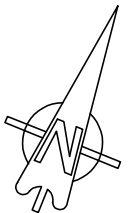

REV	DATE	BY	AMENDMENT
A	29-01-26	IB	Fireplace/chimney revised and window omissions

CLIENT	HEALE FARMS		
PROJECT	REDEVELOPMENT AT HILL VIEW		
	HIGH POST ROAD		
	NETTON, SALISBURY		
	WILTSHIRE		
DRAWING TITLE	PLANNING SCHEME -		
	PROPOSED FLOOR PLANS		
SCALE	DATE	AUTHOR	
1:100 (at A2)	DEC 2024	IB	
JOB AND DRAWING NUMBER	REVISION		
224025-05	A		

000 FILE -