




Proposed Front Elevation

1:50



Proposed Side Elevation

1:50

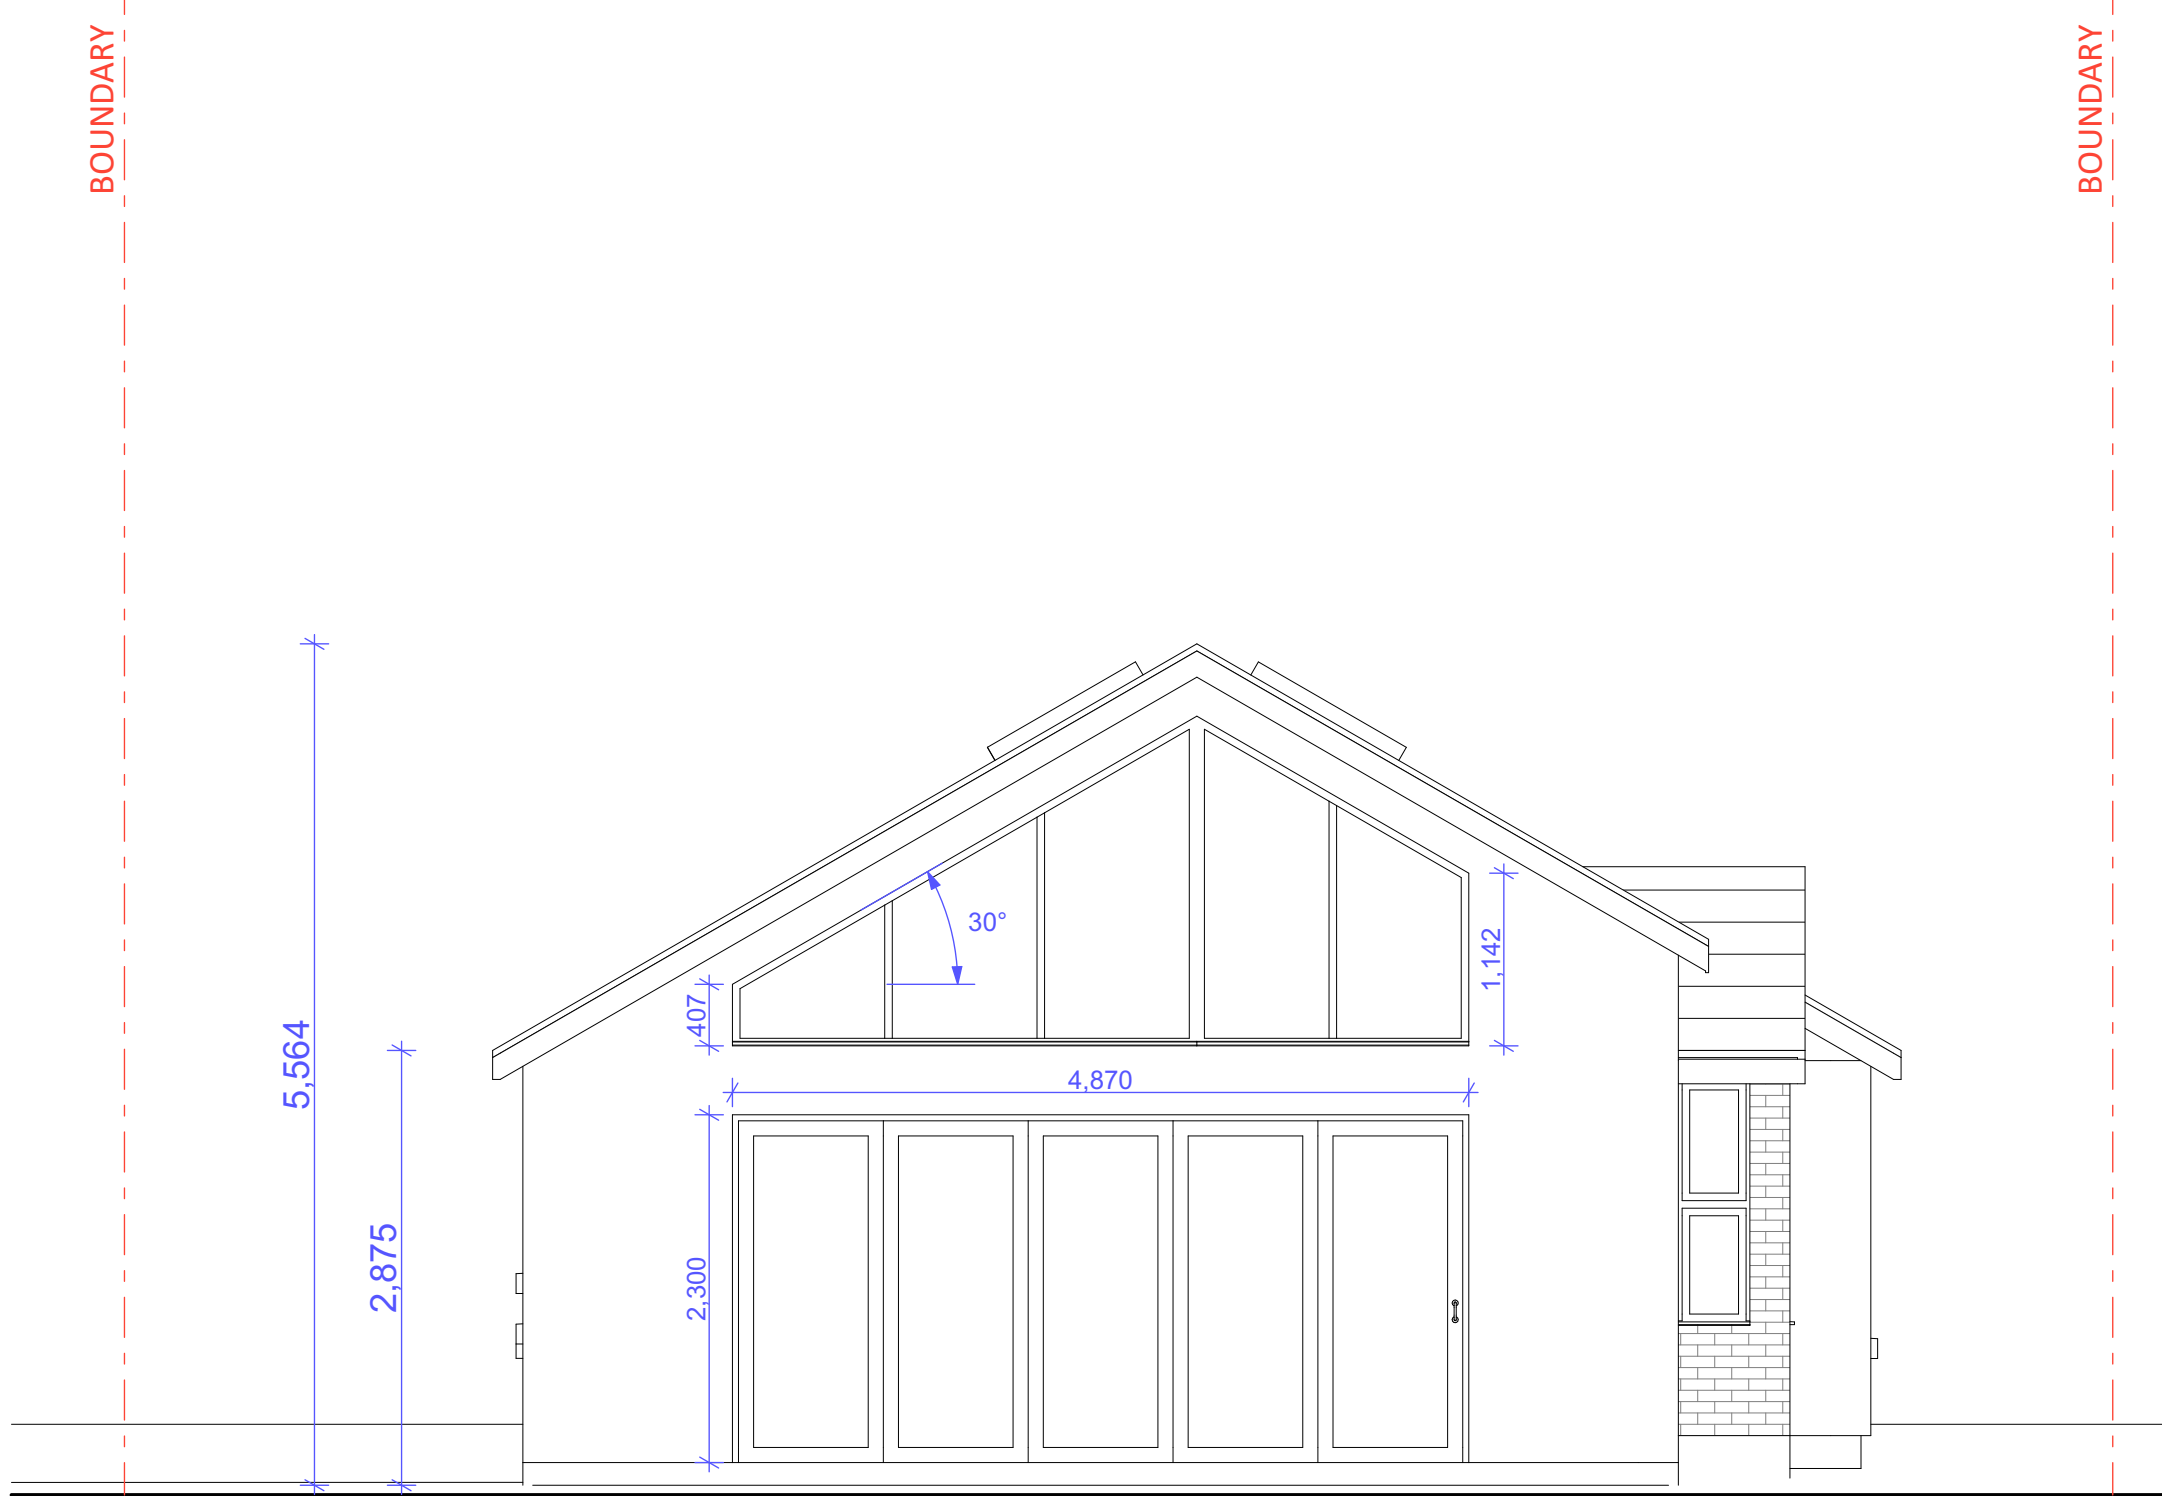

Proposed Rear Elevation

1:50




Proposed Side Elevation

1:50

All Dims in millimeters unless otherwise stated.
Do not scale except for planning purposes.
If in doubt - Ask

This drawing is confidential and is the property of Keenan Project Designs Ltd.
© Copyright

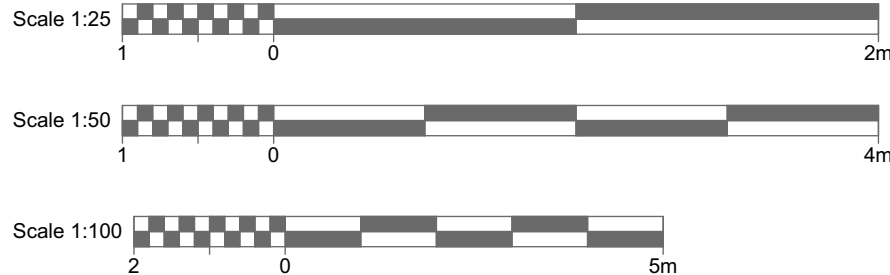

KEENAN
PROJECT
DESIGNS

KEENAN PROJECT DESIGNS
0800 233 5787
INFO@KEENANPROJECTDESIGNS.COM
WWW.KEENANPROJECTDESIGNS.COM

CLIENT:

Lisa Shipway

DATE:

02/10/2025

DRAWN BY:

Val Pelovski

PROJECT LEAD:

George Cristea

ADDRESS:

233 Quemerford, Calne SN11 8LA

DRAWING SHEET SIZE:

A1

DRAWING NUMBER:

3398 Rev C - 10

REVISION: B

02/02/2026

Val Pelovski