


JAMES BURTON
CONSTRUCTION

Project: March Farm, Lucewood Lane, Farley, SP5 1AX
Clients: Nick and Lucy Lawrence


Proposed External Lighting Plan (Condition No. 6)



1 PROPOSED - SOUTH ELEVATION
scale 1:50

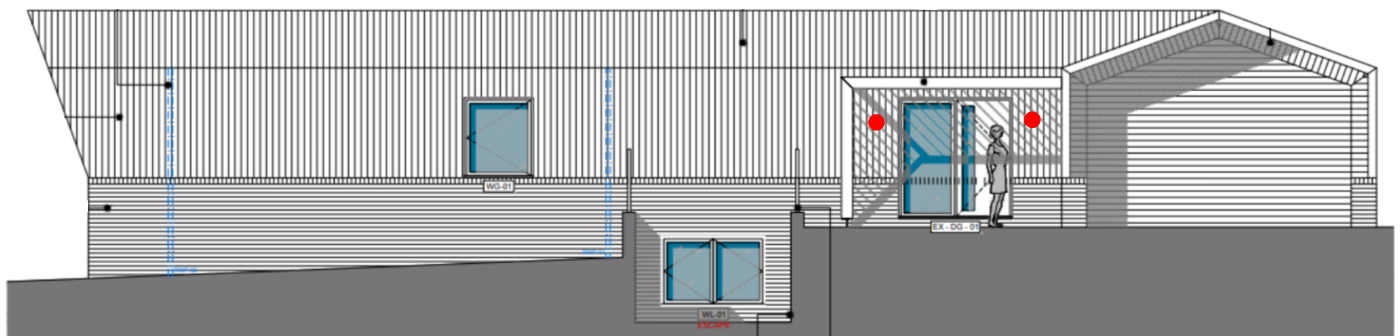

2 PROPOSED - EAST ELEVATION
scale 1:50

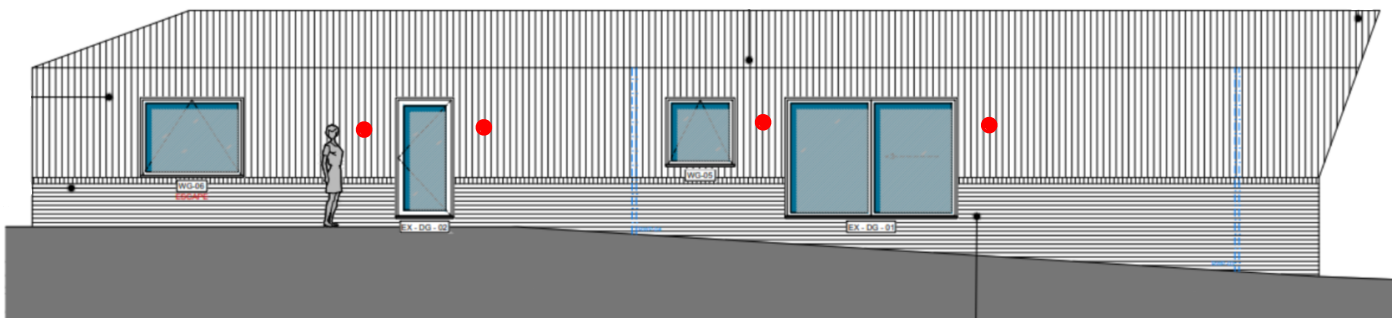

2 PROPOSED - WEST ELEVATION
scale 1:50

Key	
	KSR13100 LUSO 11 RANGE GU10
	Single Wall Light (Down Light Only)
	Fitted with GU10 6W 480 Lumens