
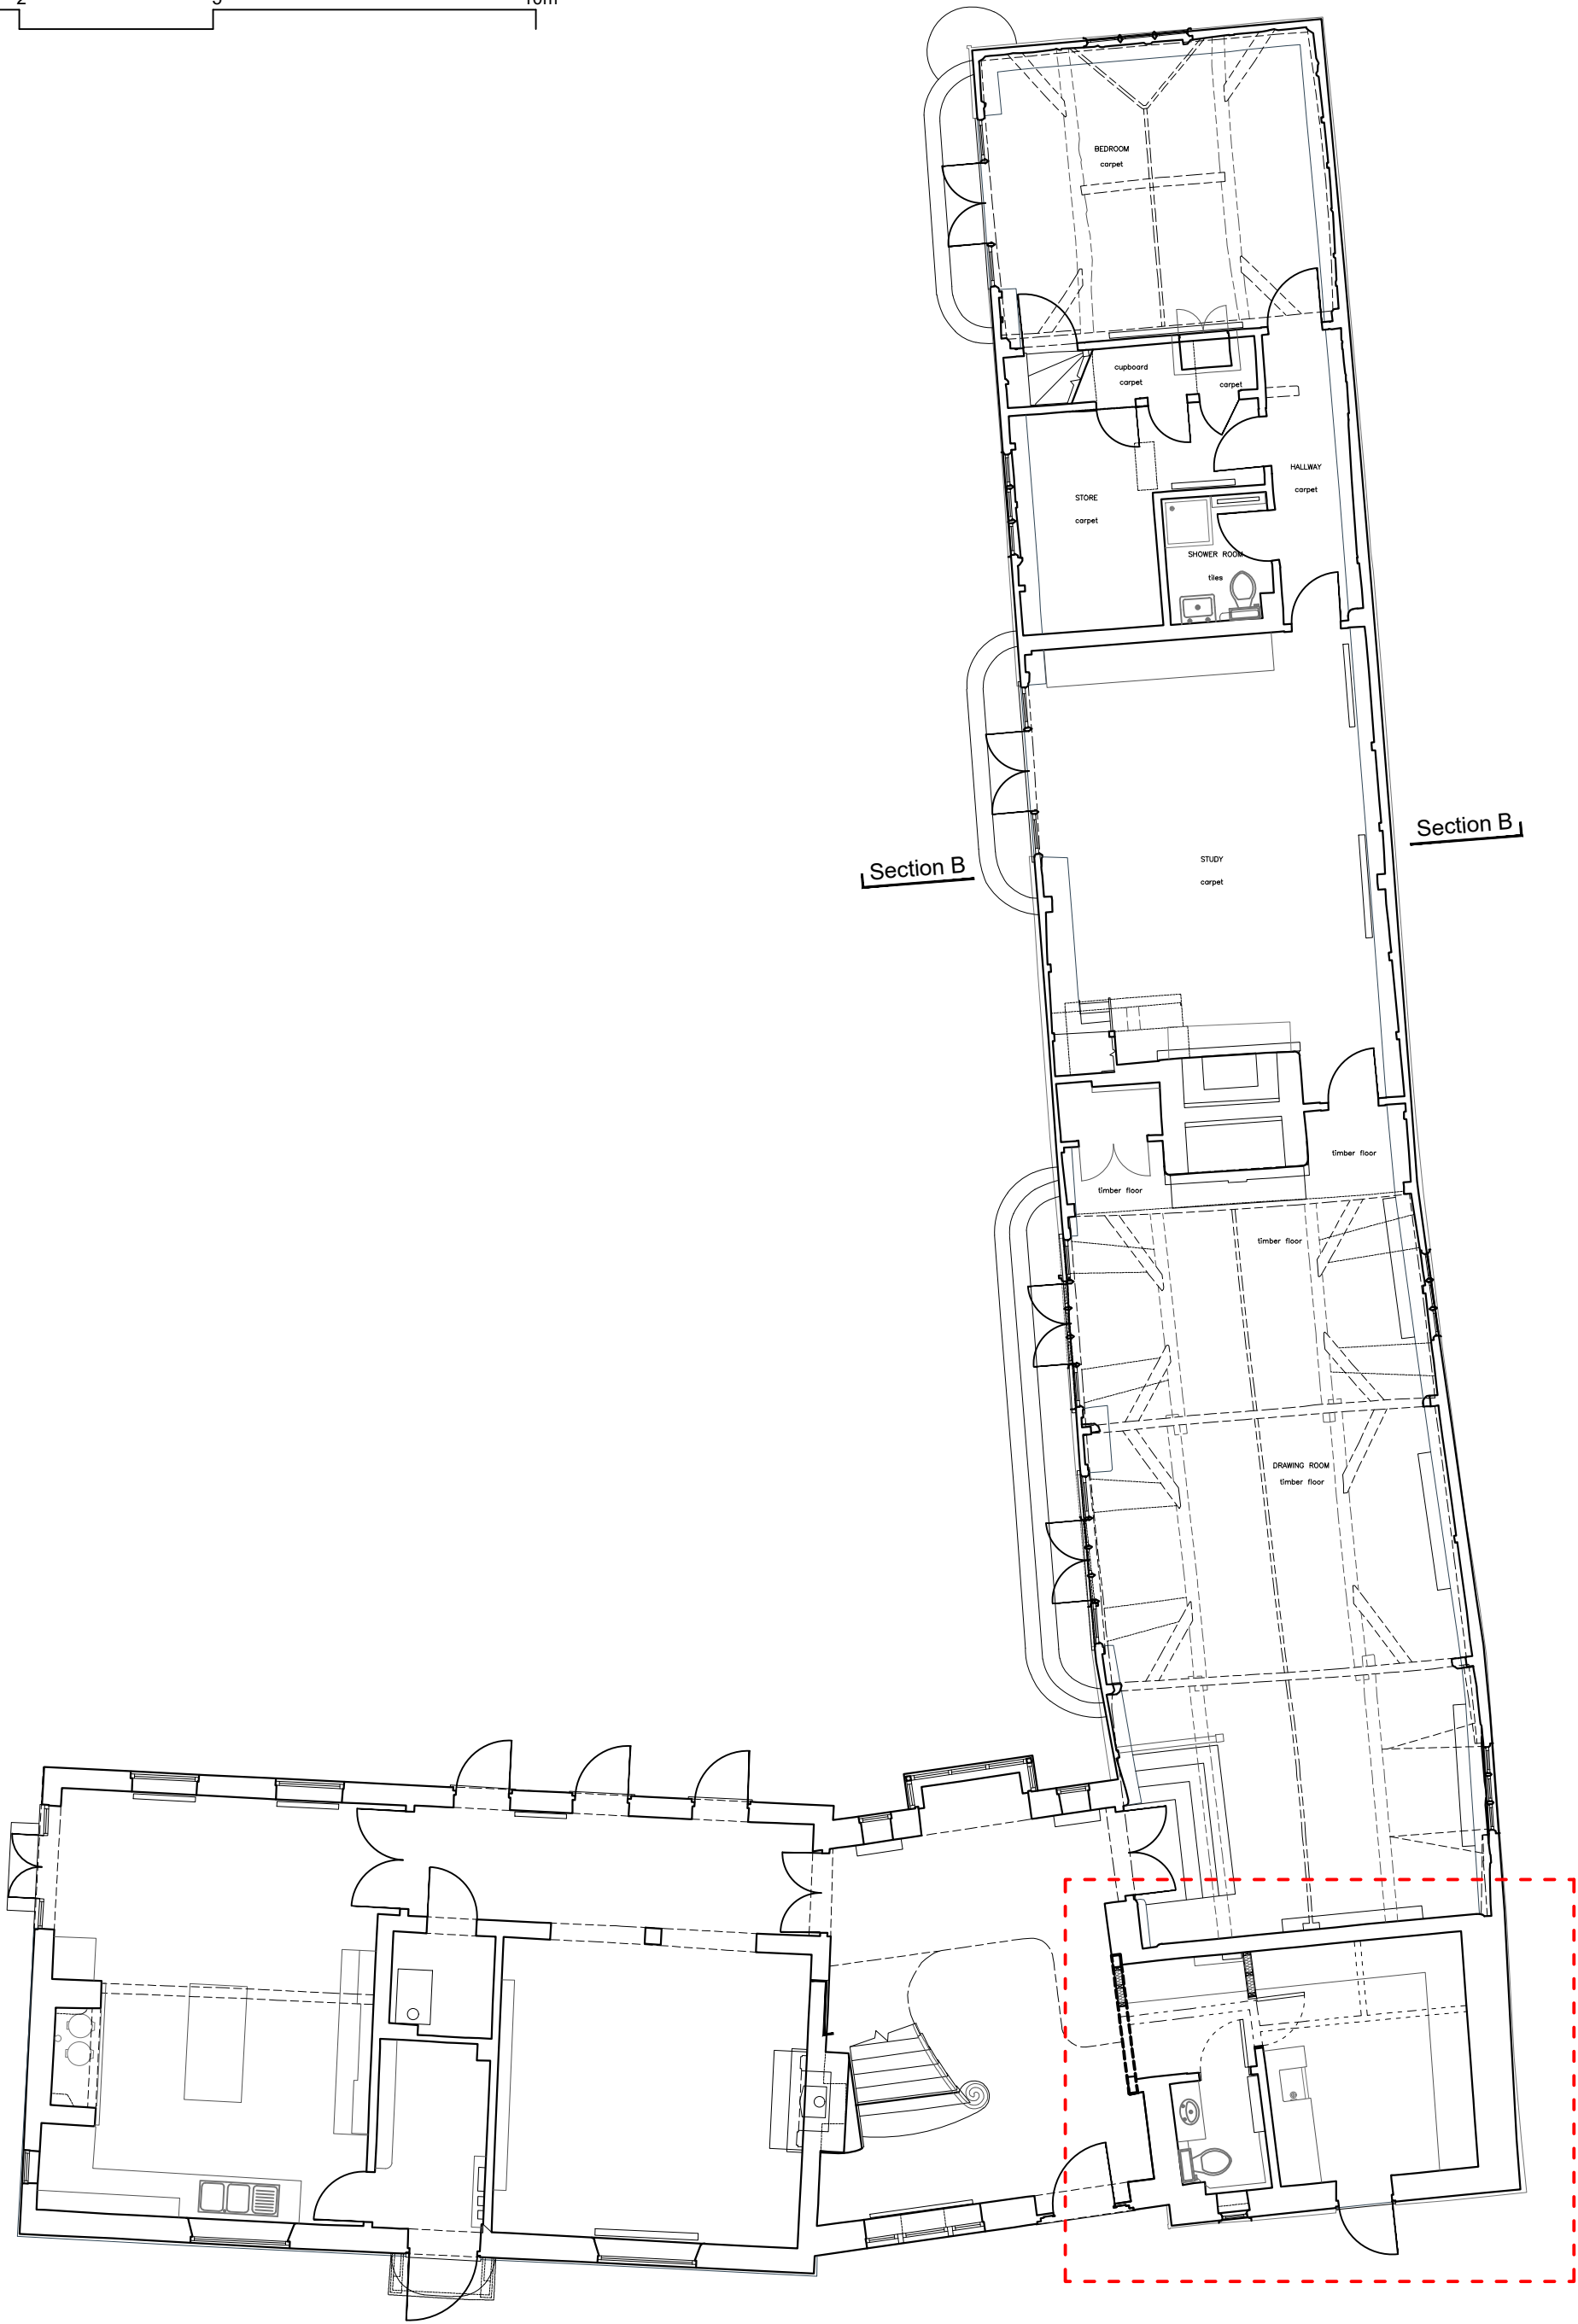


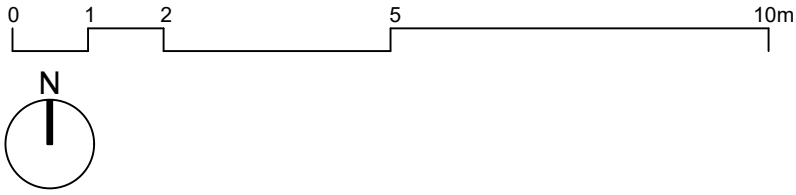

A- 17.02.2026- Redundant text removed

|                                                                                      |                             |   |                               |          |   |                                                                                       |
|--------------------------------------------------------------------------------------|-----------------------------|---|-------------------------------|----------|---|---------------------------------------------------------------------------------------|
| Client -<br><br><b>Ms E Cooper</b>                                                   |                             | Contractors must check all dimensions on site.<br>Only figured dimensions are to be worked from.<br>Discrepancies must be reported to the Architect before proceeding.<br>THIS DRAWING IS COPYRIGHT. © |                               |          | The Studio<br>105 Southbroom Road<br>Devizes<br>Wiltshire<br>SN10 1LY<br>tel: 01380 722 204<br>mob:07733 885 770<br>www.dra-architects.co.uk |  |
| Project -<br><b>Proposed Works at Glebe Farmhouse<br/>Enford, Wiltshire, SN9 6AW</b> | Date -<br><b>21.09.2026</b> | By -<br><b>NK</b>   | Scale -<br><b>1:100 @A3</b>   | REV -    |   |                                                                                       |
| Drawing -<br><b>Proposed Ground Floor Plan</b>                                       | Job No -<br><b>2518</b>     | CHKD -<br><b>CL</b>   | Drawing No -<br><b>PL-101</b> | <b>A</b> |   |                                                                                       |
|                                                                                      |                             |   |                               |          |   |                                                                                       |