



THIS DRAWING IS COPYRIGHT
Contractor must take site sizes


Any discrepancies between the
drawing and site conditions
should be reported to the
Principal Designer

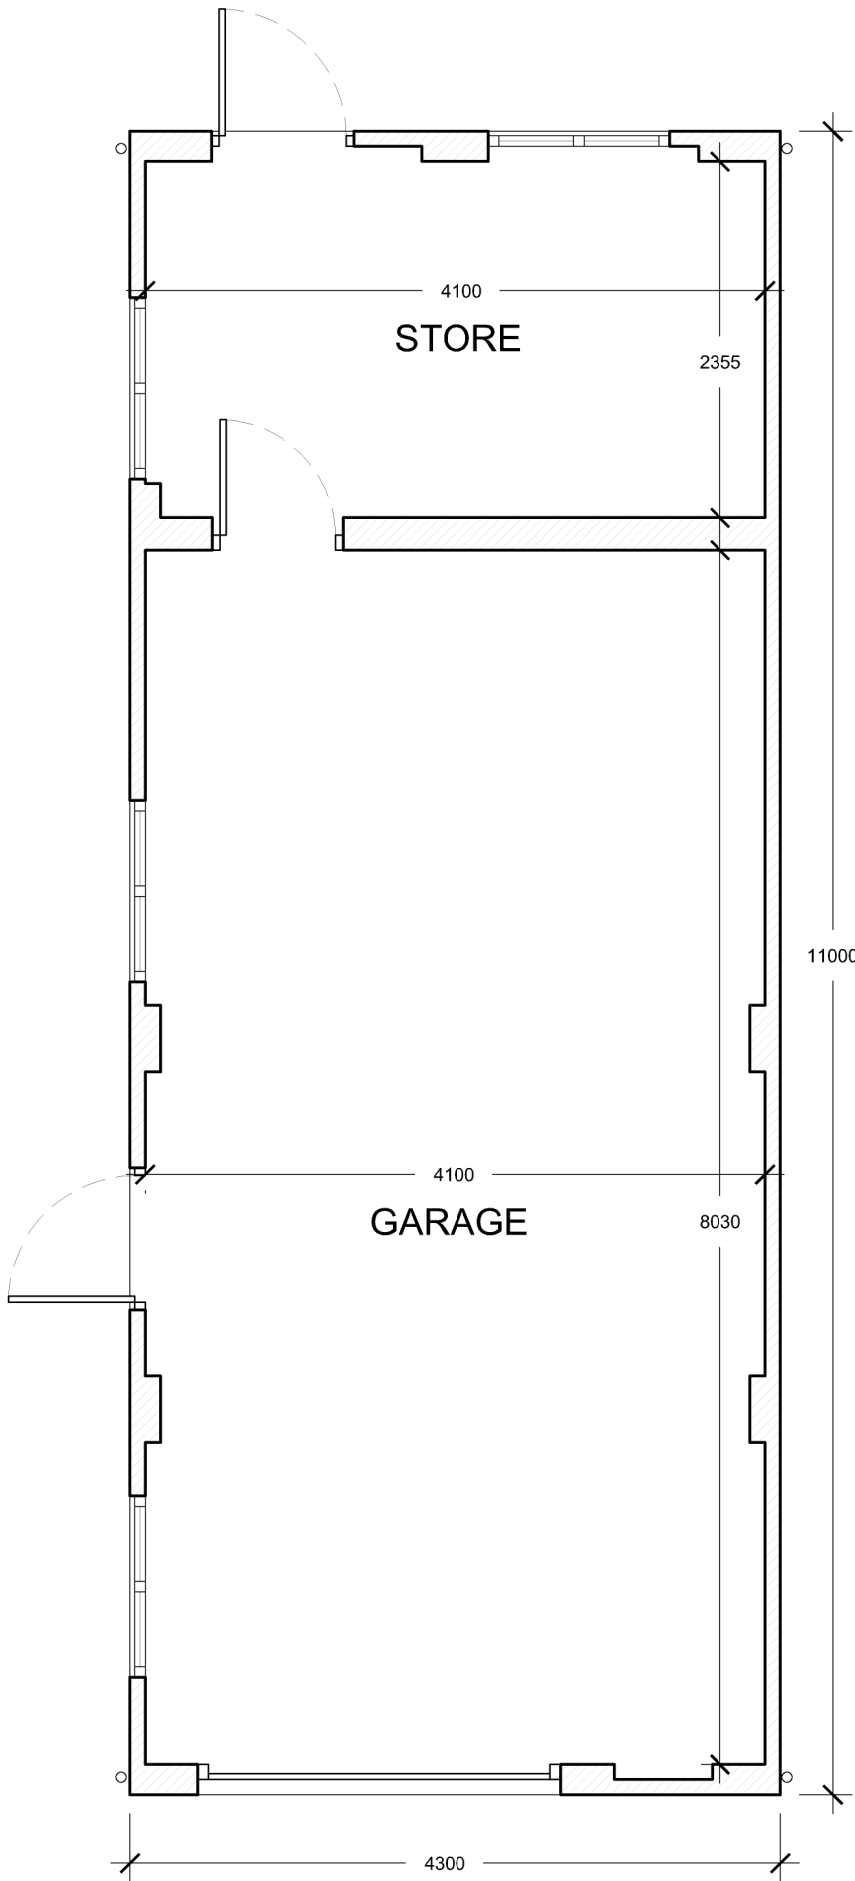


**PROPOSED
GROUND FLOOR PLAN**
Scale 1:50

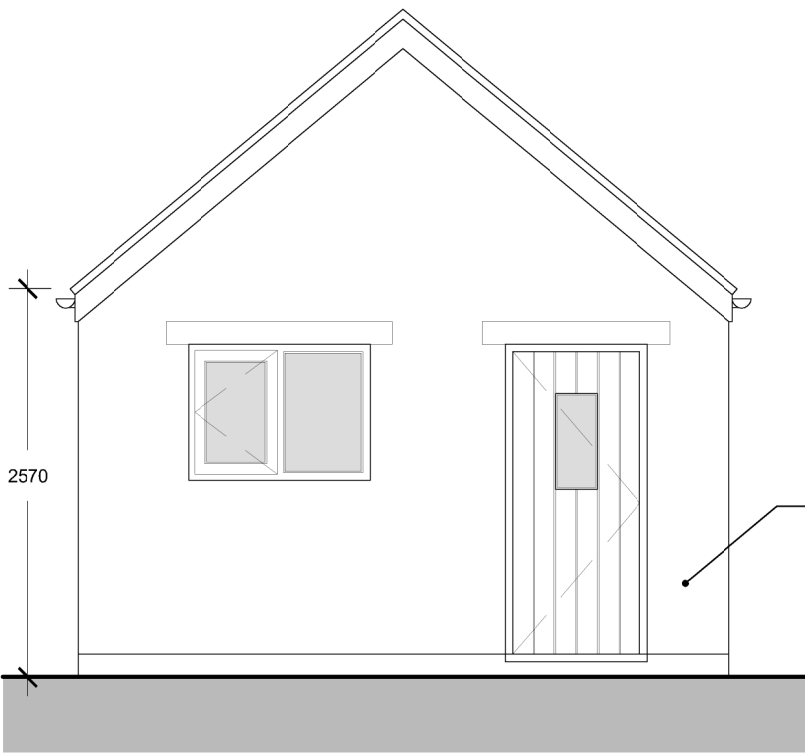


**PROPOSED
NORTH ELEVATION**
Scale 1:50

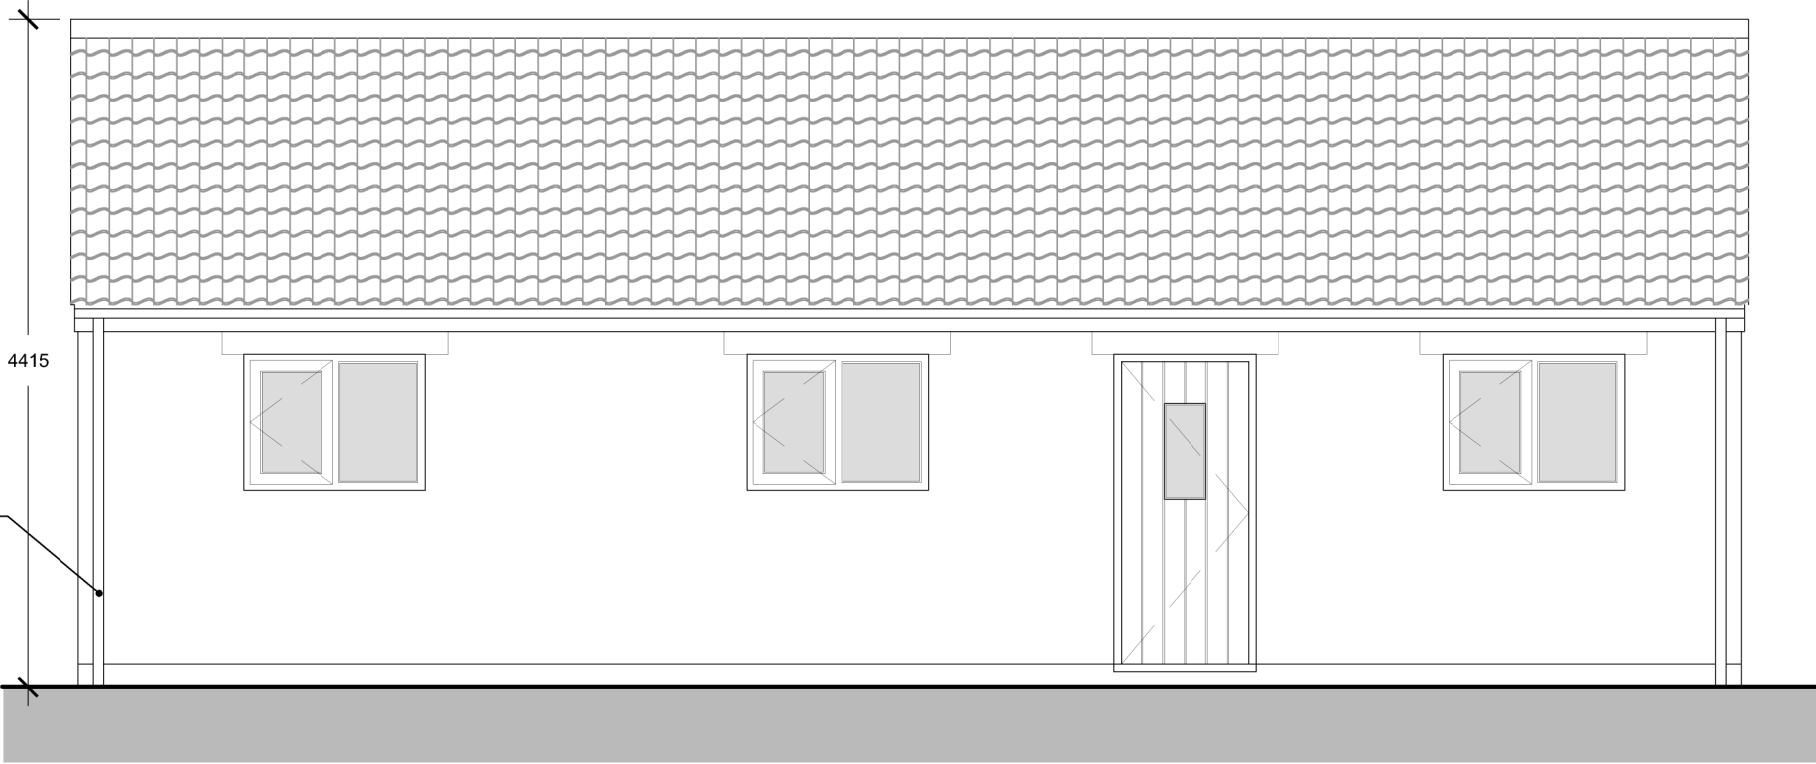


**PROPOSED
WEST ELEVATION**
Scale 1:50

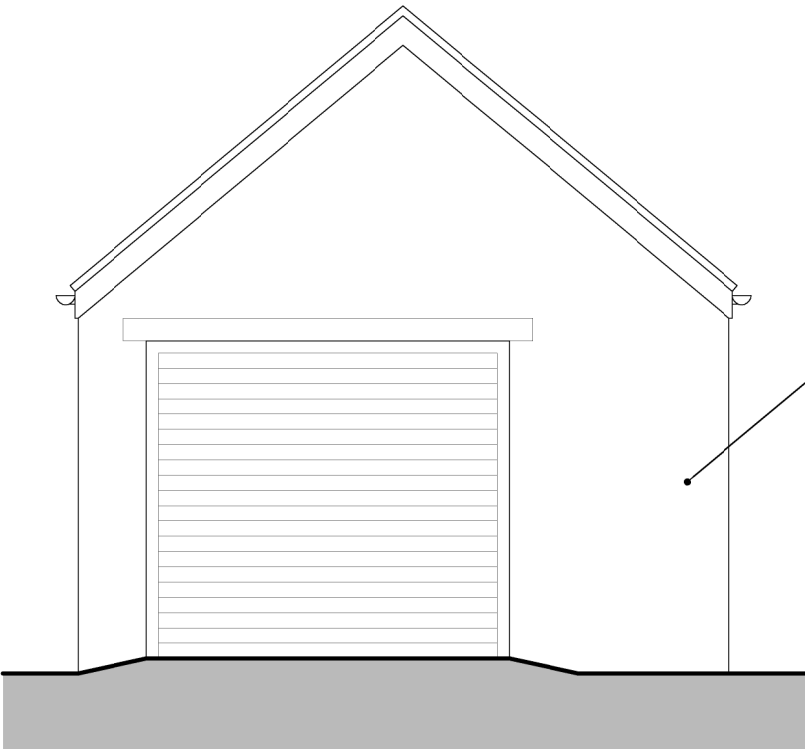


**PROPOSED
SOUTH ELEVATION**
Scale 1:50

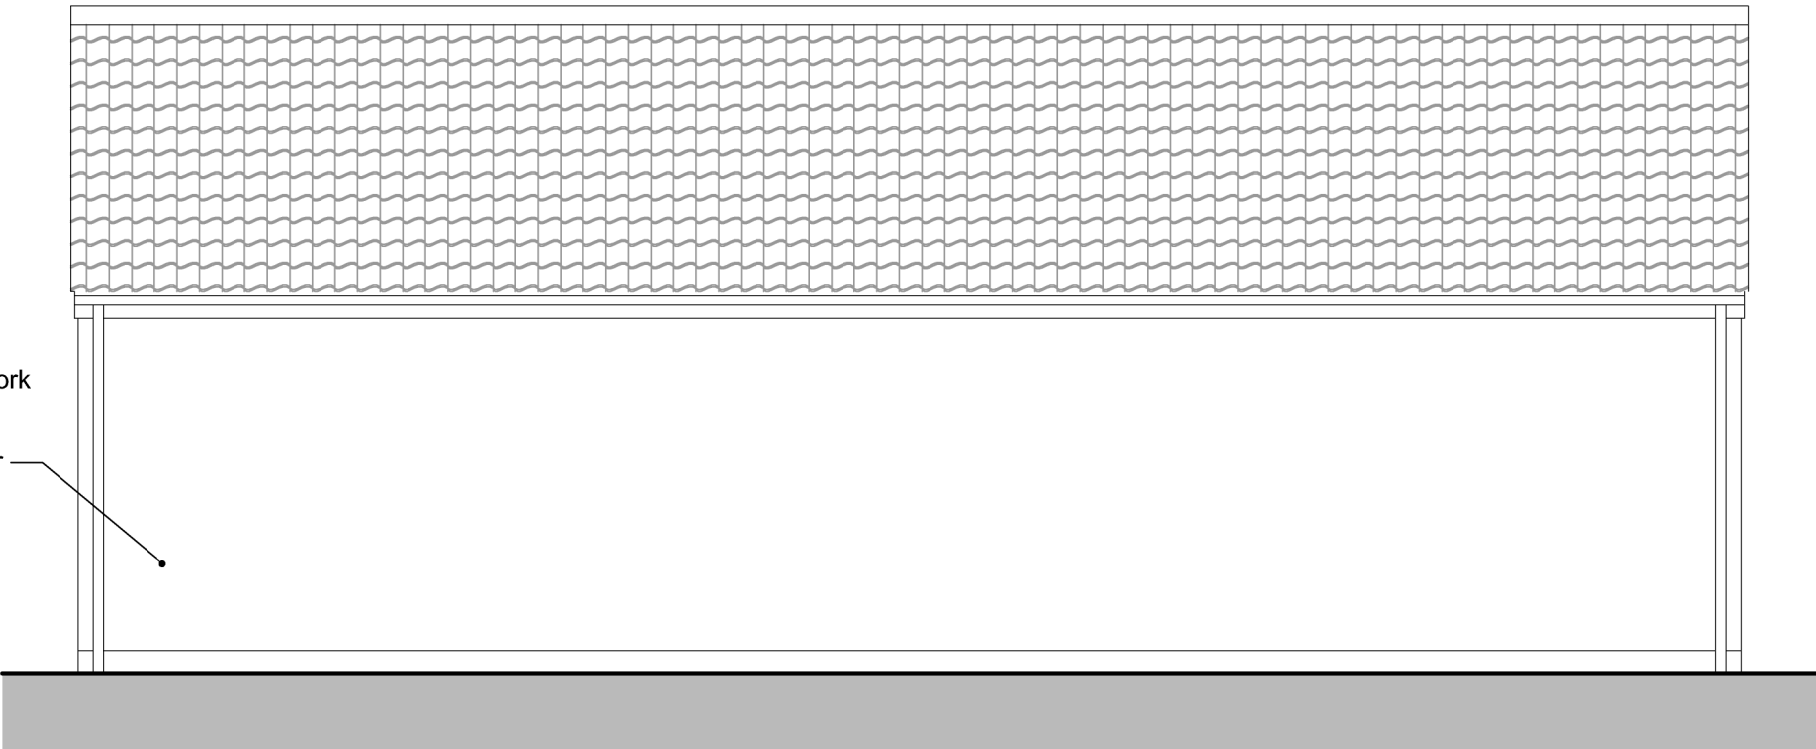

**PROPOSED
EAST ELEVATION**
Scale 1:50

 

Scale bar (1:200)

 

Scale bar (1:50)

Rev.	Date		Init
C	11.02.26	Render to rear and sides	JG
B	11.02.26	Brick to rear and render to sides	JG
A	05.12.25	Fairfaced blockwork to outer skin omitted and replaced with brickwork.	JG

CLIENT	MR ANDREW NEALE 4 NEW BUILDINGS, SEEND CLEEVE, SEEND, MELKSHAM		
PROJECT	REAR SINGLE STOREY EXTENSION AND OUTBUILDING		
DRAWING	OUTBUILDING PROPOSED FLOOR PLAN AND ELEVATIONS		
DRAWN: JG	Date: 18/07/2025	Scale: 1:50 @ A2	
Drawing number: 4384-03		Rev. C	
DOLMAN ARCHITECTURAL DESIGNERS BUILDING SURVEYORS COST CONSULTANTS CDM PRINCIPAL DESIGNERS Sussex House Bath Road Devizes Wiltshire SN10 2AF Tel: 01380 729456 Web: www.dolmansurveyors.co.uk Email: info@dolmansurveyors.co.uk			