
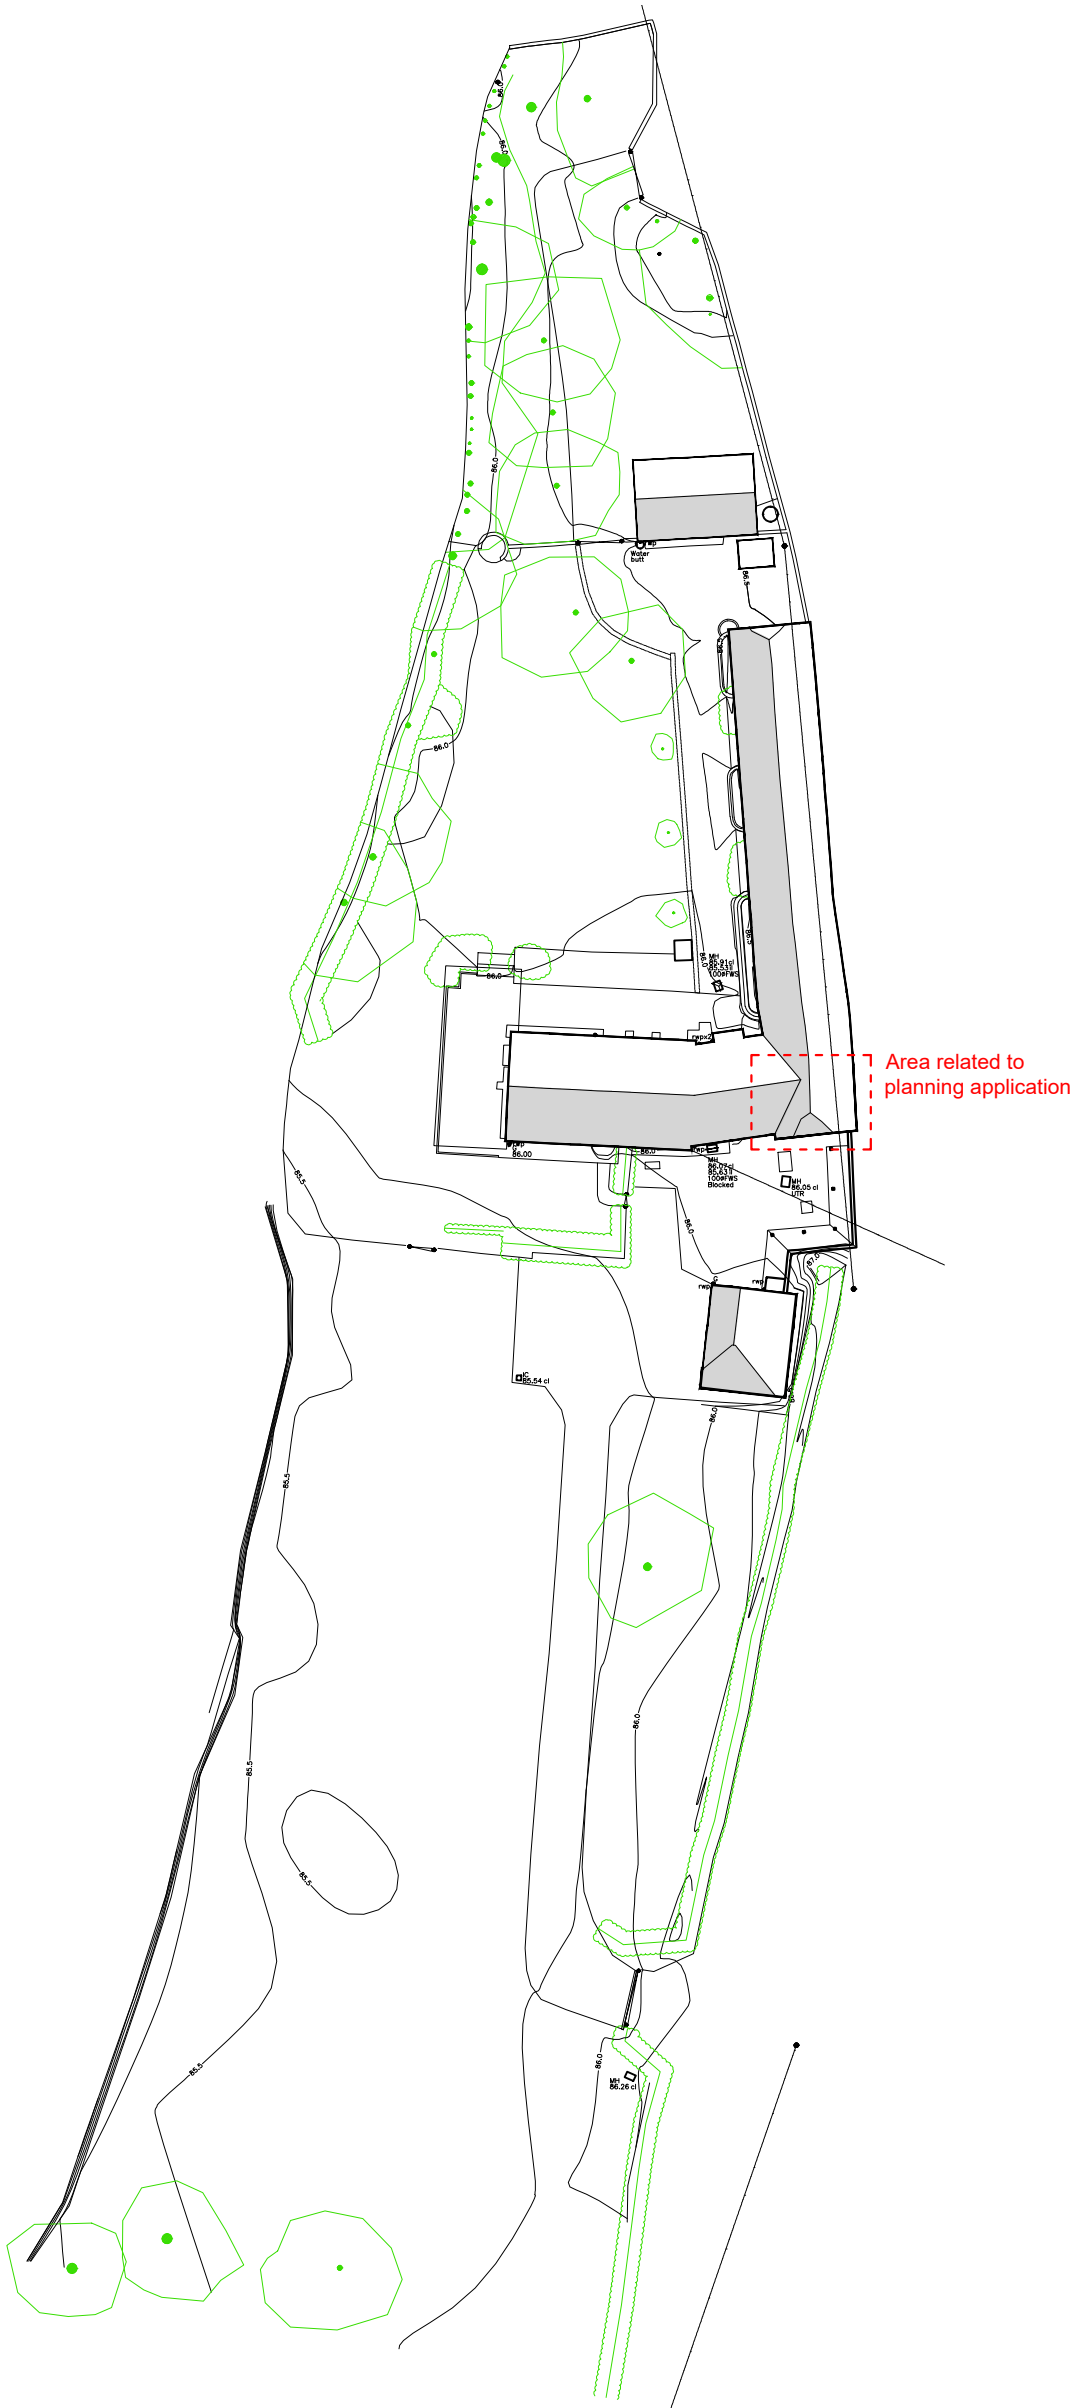


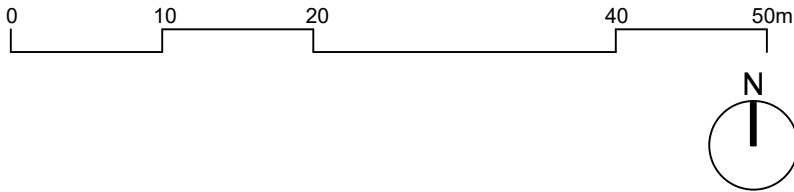

Client - Ms E Cooper		Contractors must check all dimensions on site. Only figured dimensions are to be worked from. Discrepancies must be reported to the Architect before proceeding. THIS DRAWING IS COPYRIGHT. ©				The Studio 105 Southbroom Road Devizes Wiltshire SN10 1LY tel: 01380 722 204 mob:07733 885 770 www.dra-architects.co.uk 
Project -	Proposed Works at Glebe Farmhouse Enford, Wiltshire, SN9 6AW	Date -	By -	Scale -	REV -	
		29.01.2026	CL	1:500 @A3	--	
Drawing -		Job No -	CHKD -	Drawing No -		
Proposed Site Plan (Unchanged)	2518	NK	PL-001			