


RE-ROOFING TO THE ORANGERY, GRITTLETON HOUSE, GRITTLETON, SN14 6AP

This drawing is copyright of CLARK & MASLIN Ltd and may not be copied or reproduced without permission.
Figured dimensions are to be taken in preference to scaled dimensions.
Large scale drawings to have preference to small scale drawings.
Dimensions for fixed-in items are to be checked on site prior to manufacture.

REV	DETAIL OF REVISION	BY	DATE
-----	--------------------	----	------


A GENERAL REVISION JR 18/02/26

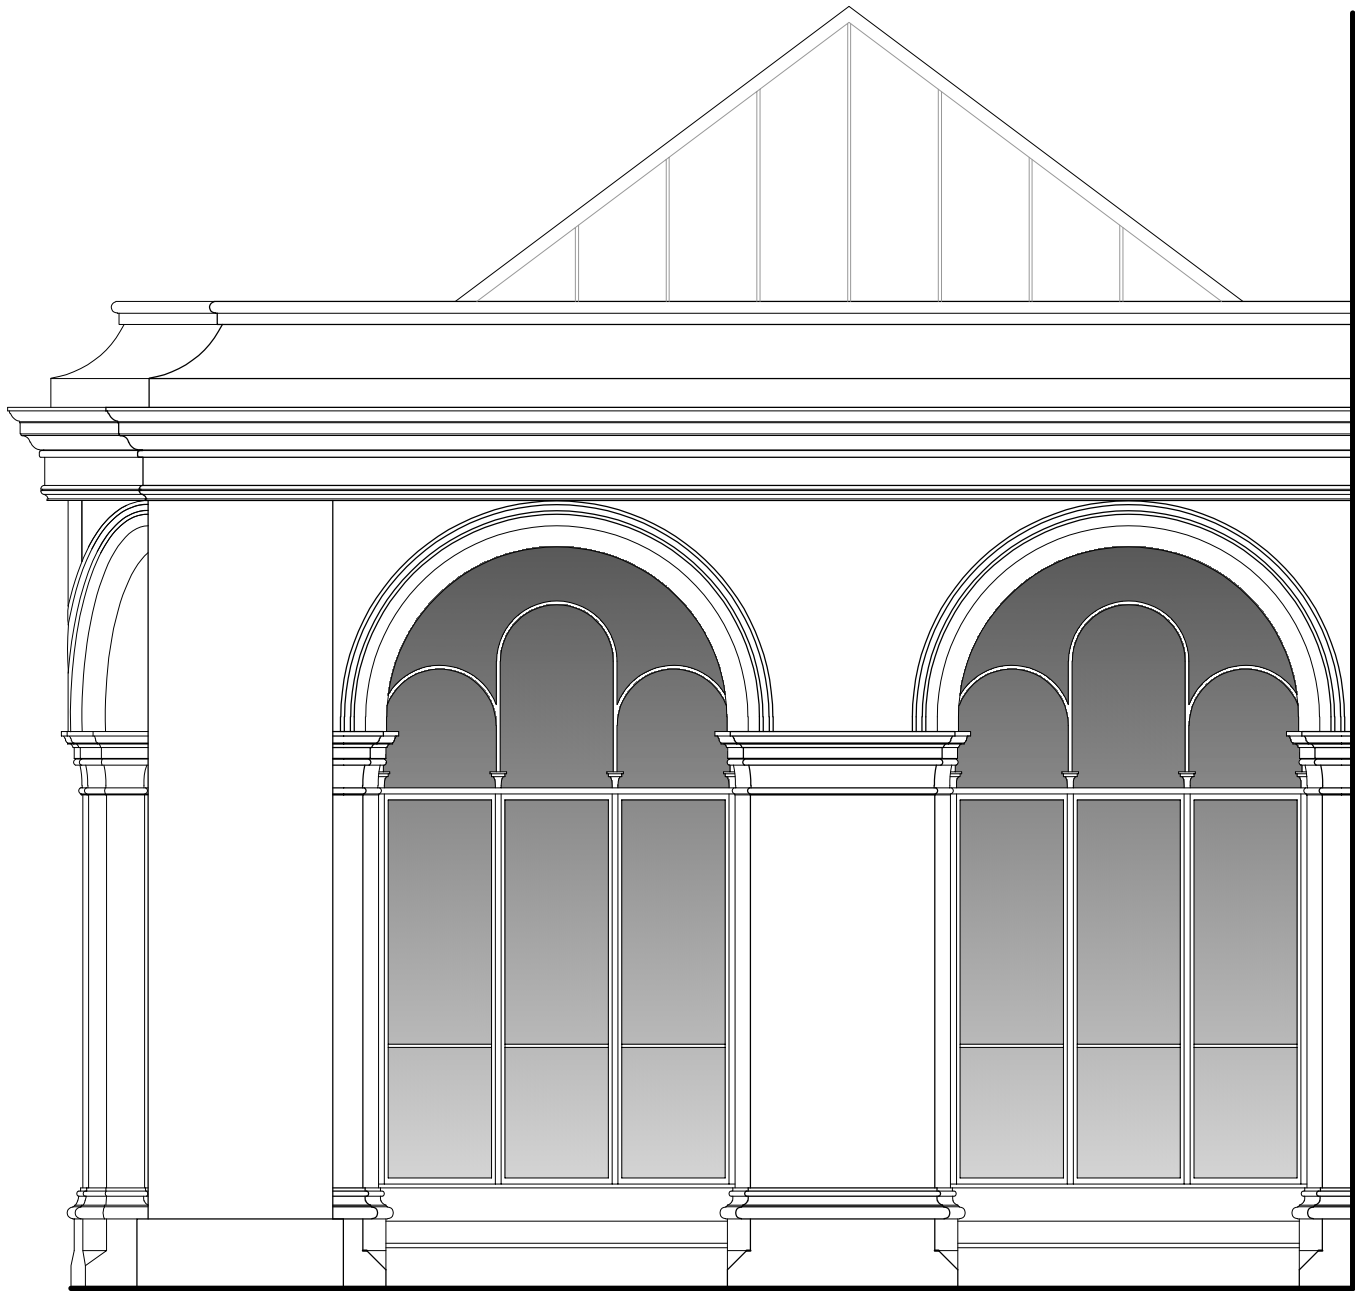

EAST ELEVATION



WEST ELEVATION

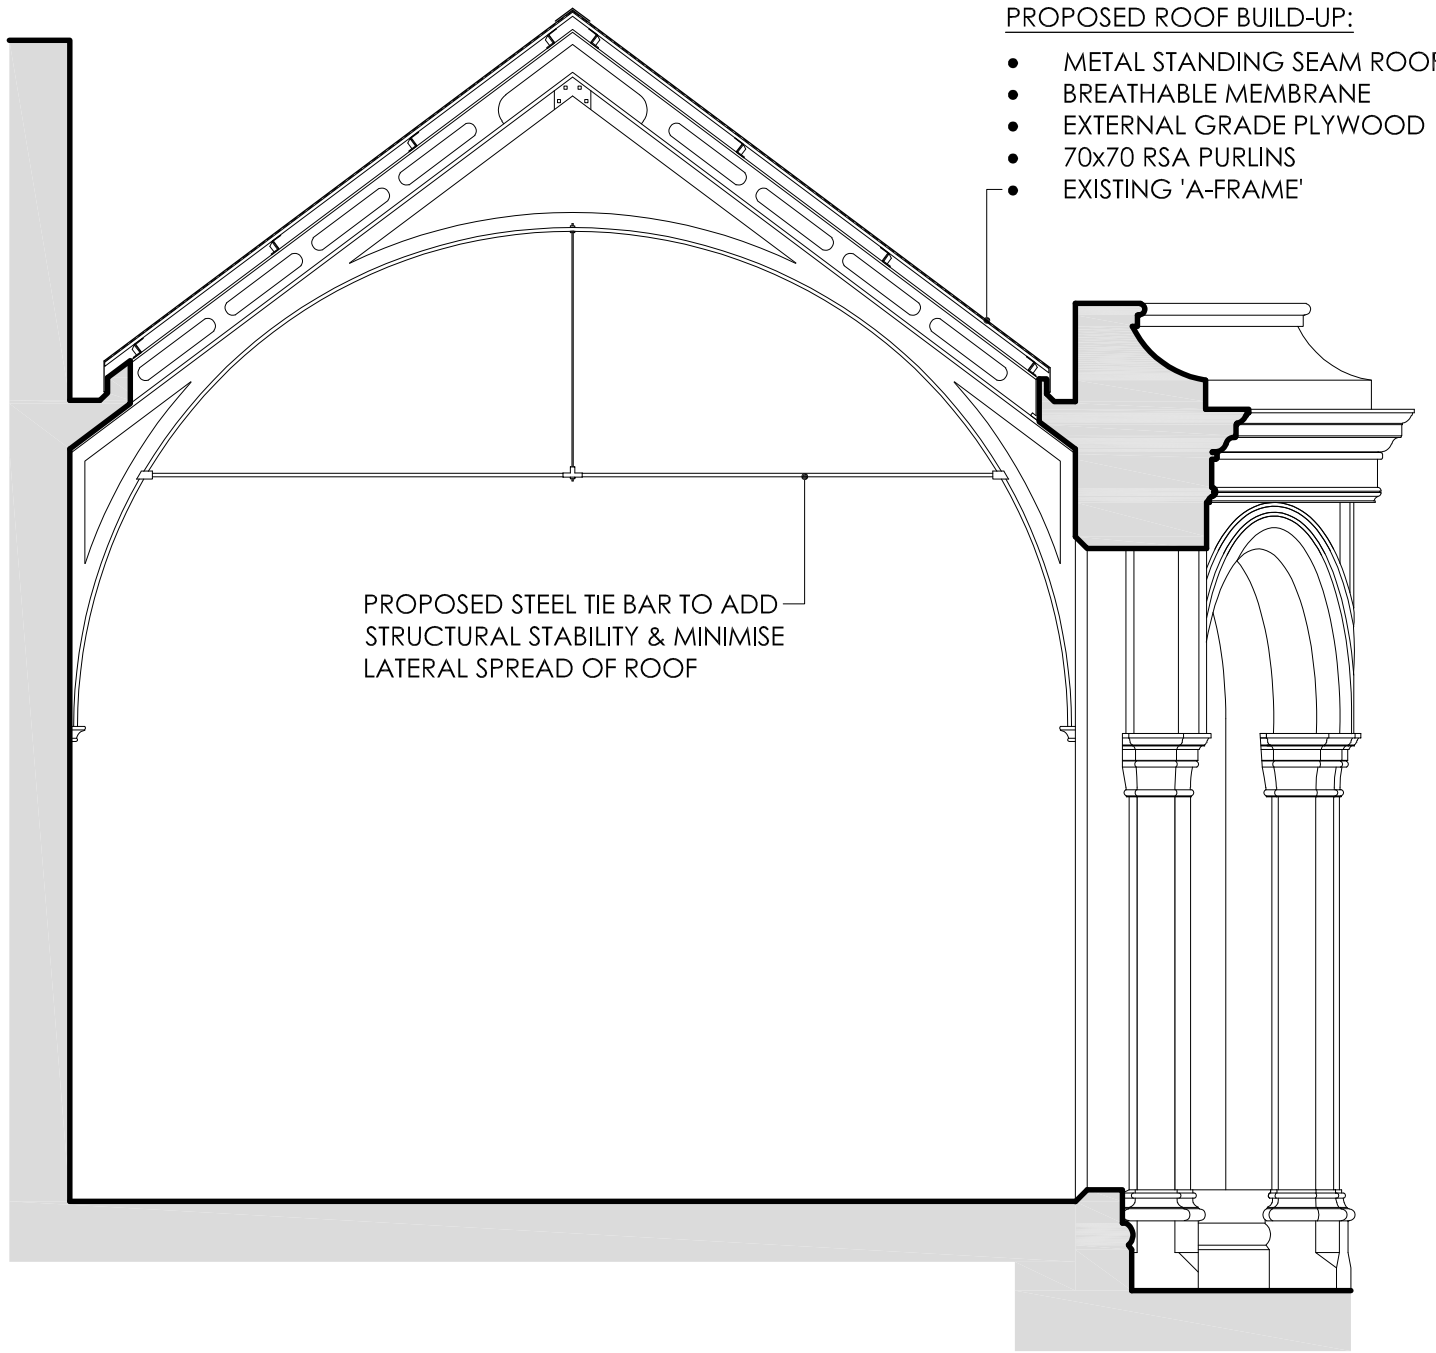

SECTION A-A

PLANNING DRAWING



CLARK & MASLIN
Unit 5, Charlton Business Park
Crudwell Road, Malmesbury
Wiltshire, SN16 9RU
Telephone: 01666 822911
www.clarkandmaslin.co.uk
Planning Architecture Conservation

Client:
MR & MRS M SHIPP

Project:
RE-ROOFING TO THE ORANGERY
GRITTLETON HOUSE, THE STREET,
GRITTLETON, CHIPPENHAM, SN14 6AP

Description:
PROPOSED ELEVATIONS AND SECTION A-A

Scale: 1:50	PG Size: A1	Drawn: -	Date: FEB '20
----------------	----------------	-------------	------------------

Drawing No: 4977/61	Revision: A
------------------------	----------------