


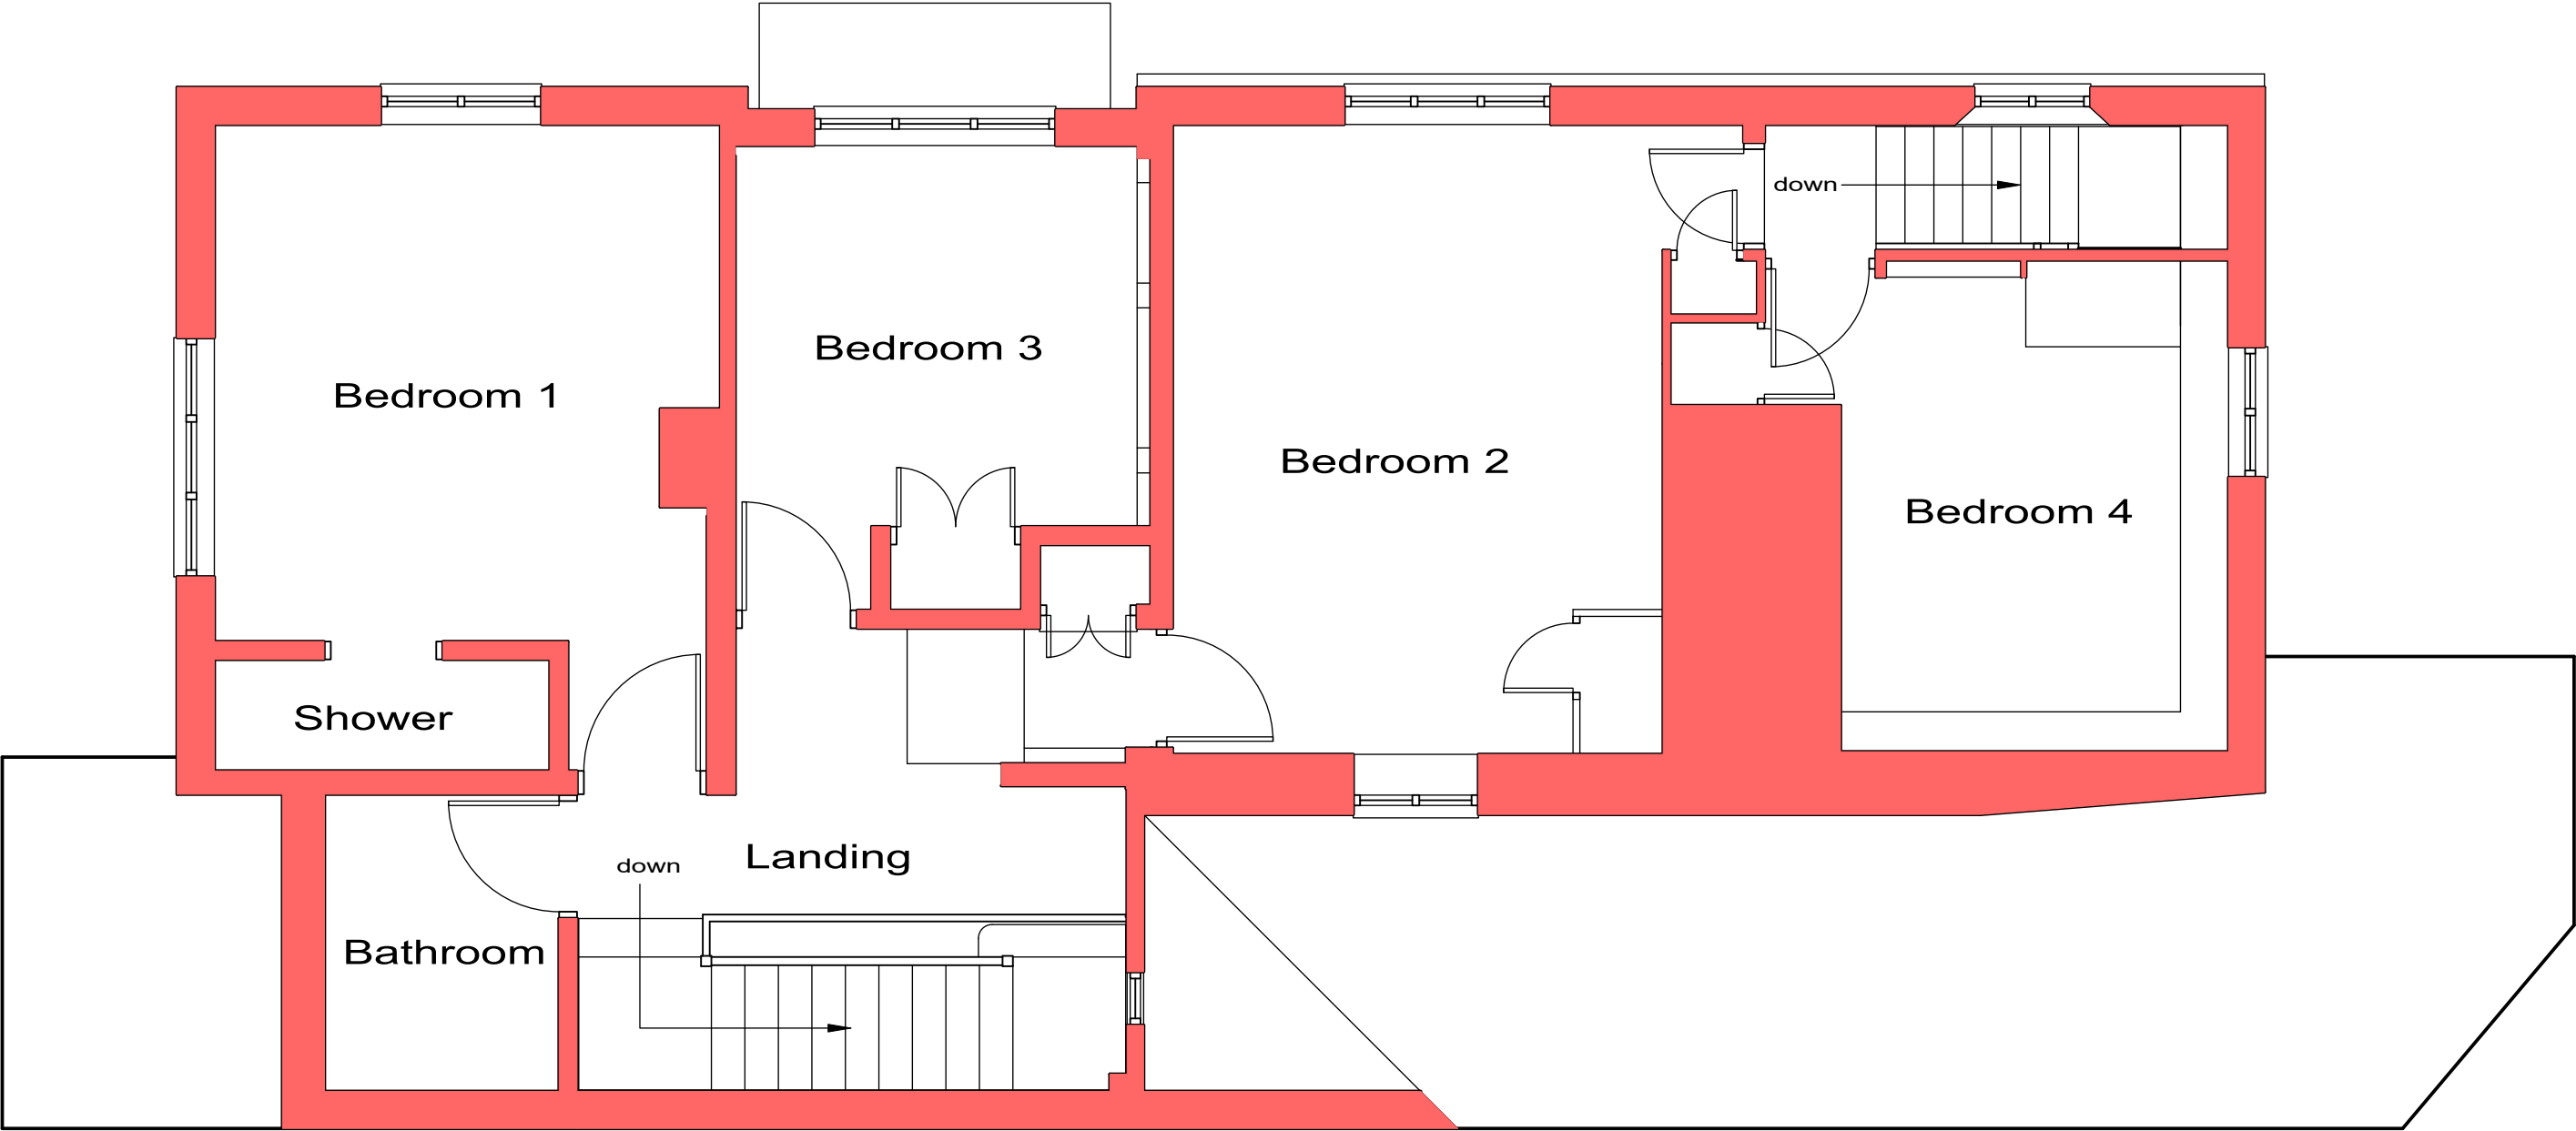

Existing First Floor Plan

1:50



Giles Bennett Design 3 Old Court Close Cox Green Maidenhead Berks. SL6 3AJ Tel: 07909 910009 E-mail: giles@gilesbennett.co.uk	Client	Job Title	Scale As Shown on A3 Sheet	
	Mr. & Mrs. W. Egerton	Harpers Cottage	Date October 2025	Drawn by G. T. Bennett
	Drawing Title Existing FF Layout	High Street	Drg. No. GTB-962-2	
		Avebury		
	Wilts. SN8 1RF			